
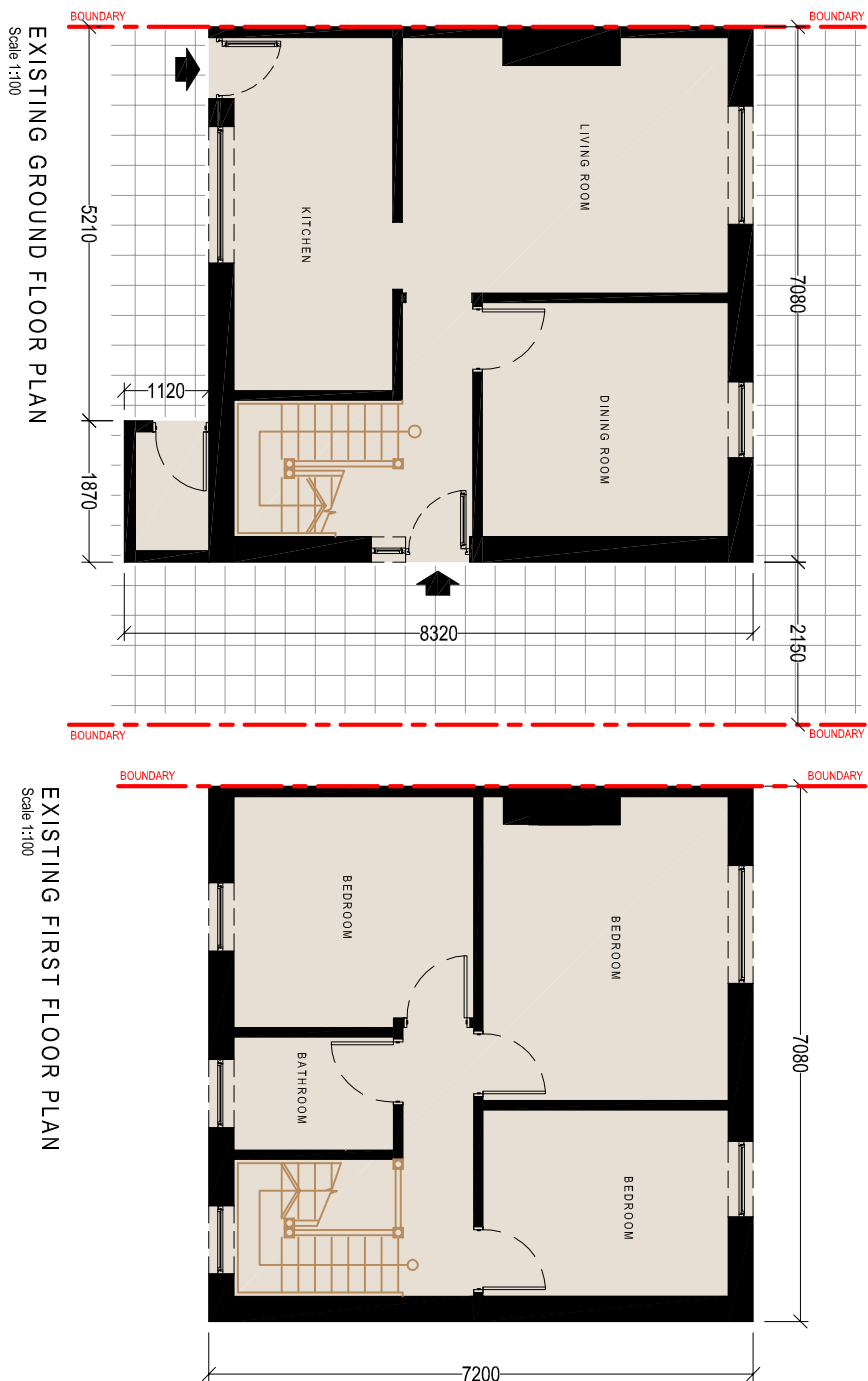
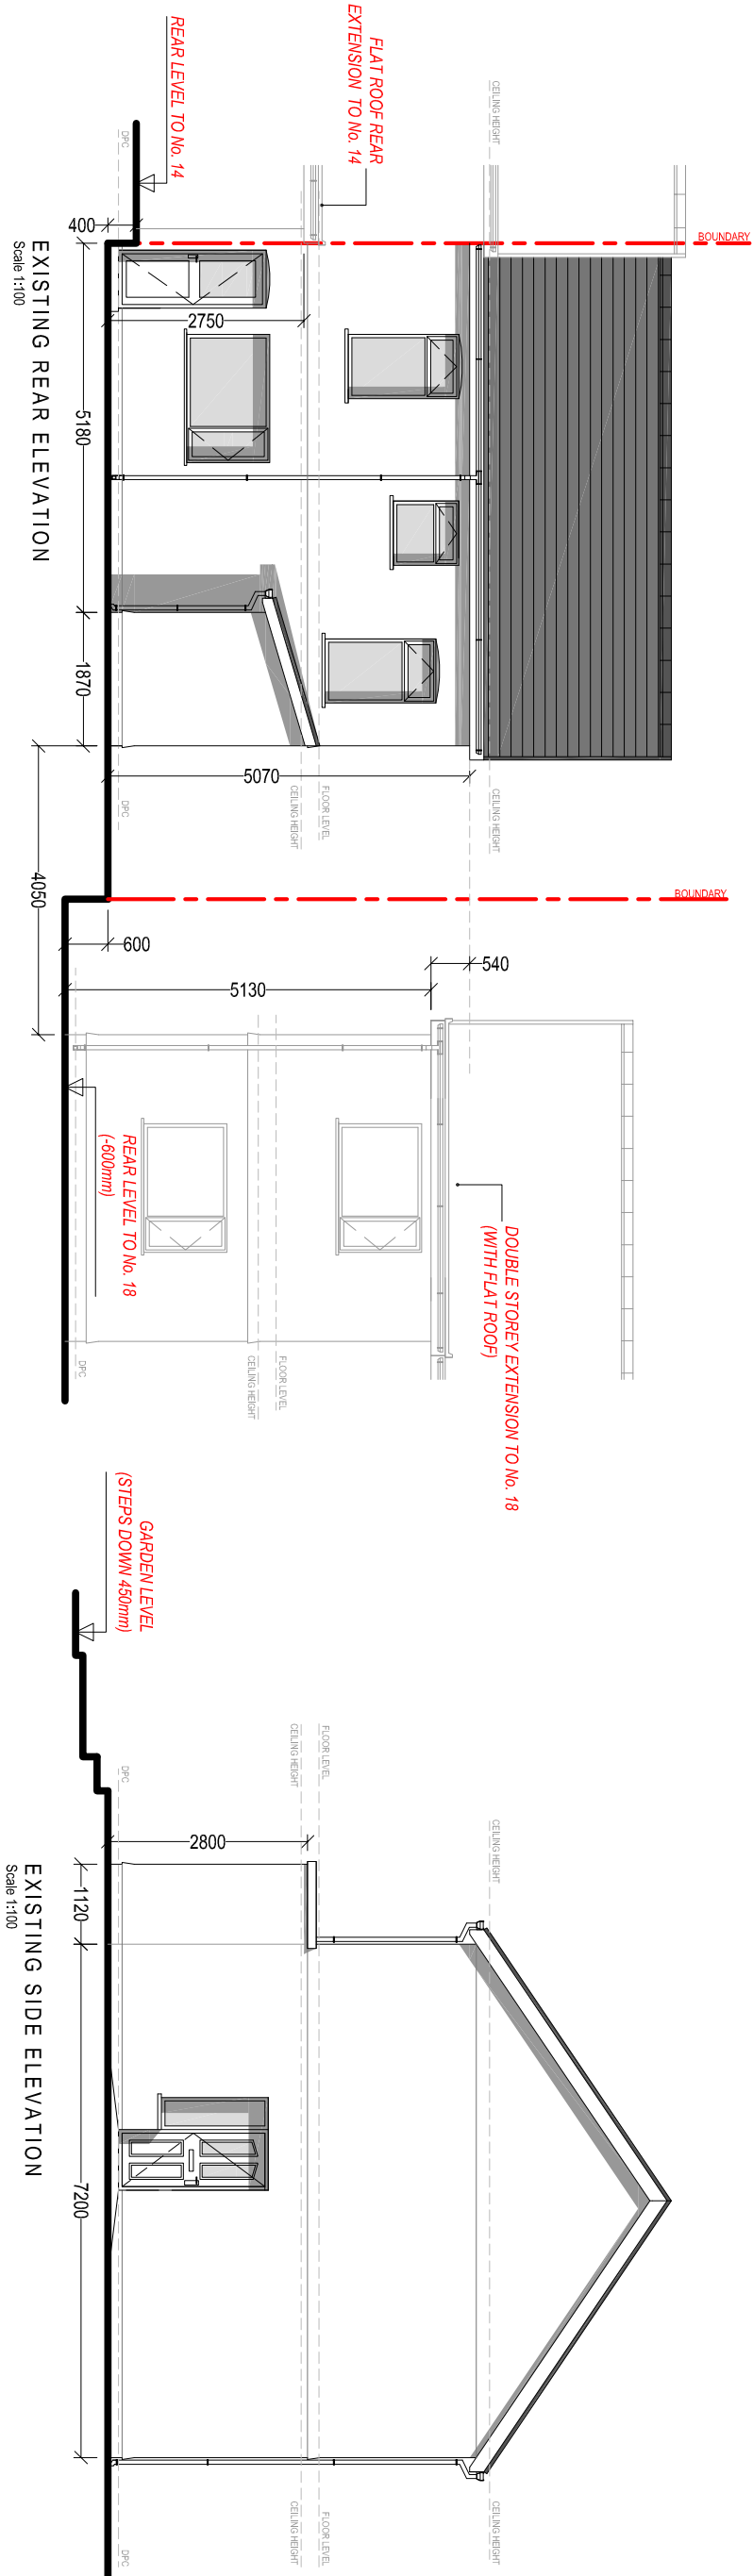


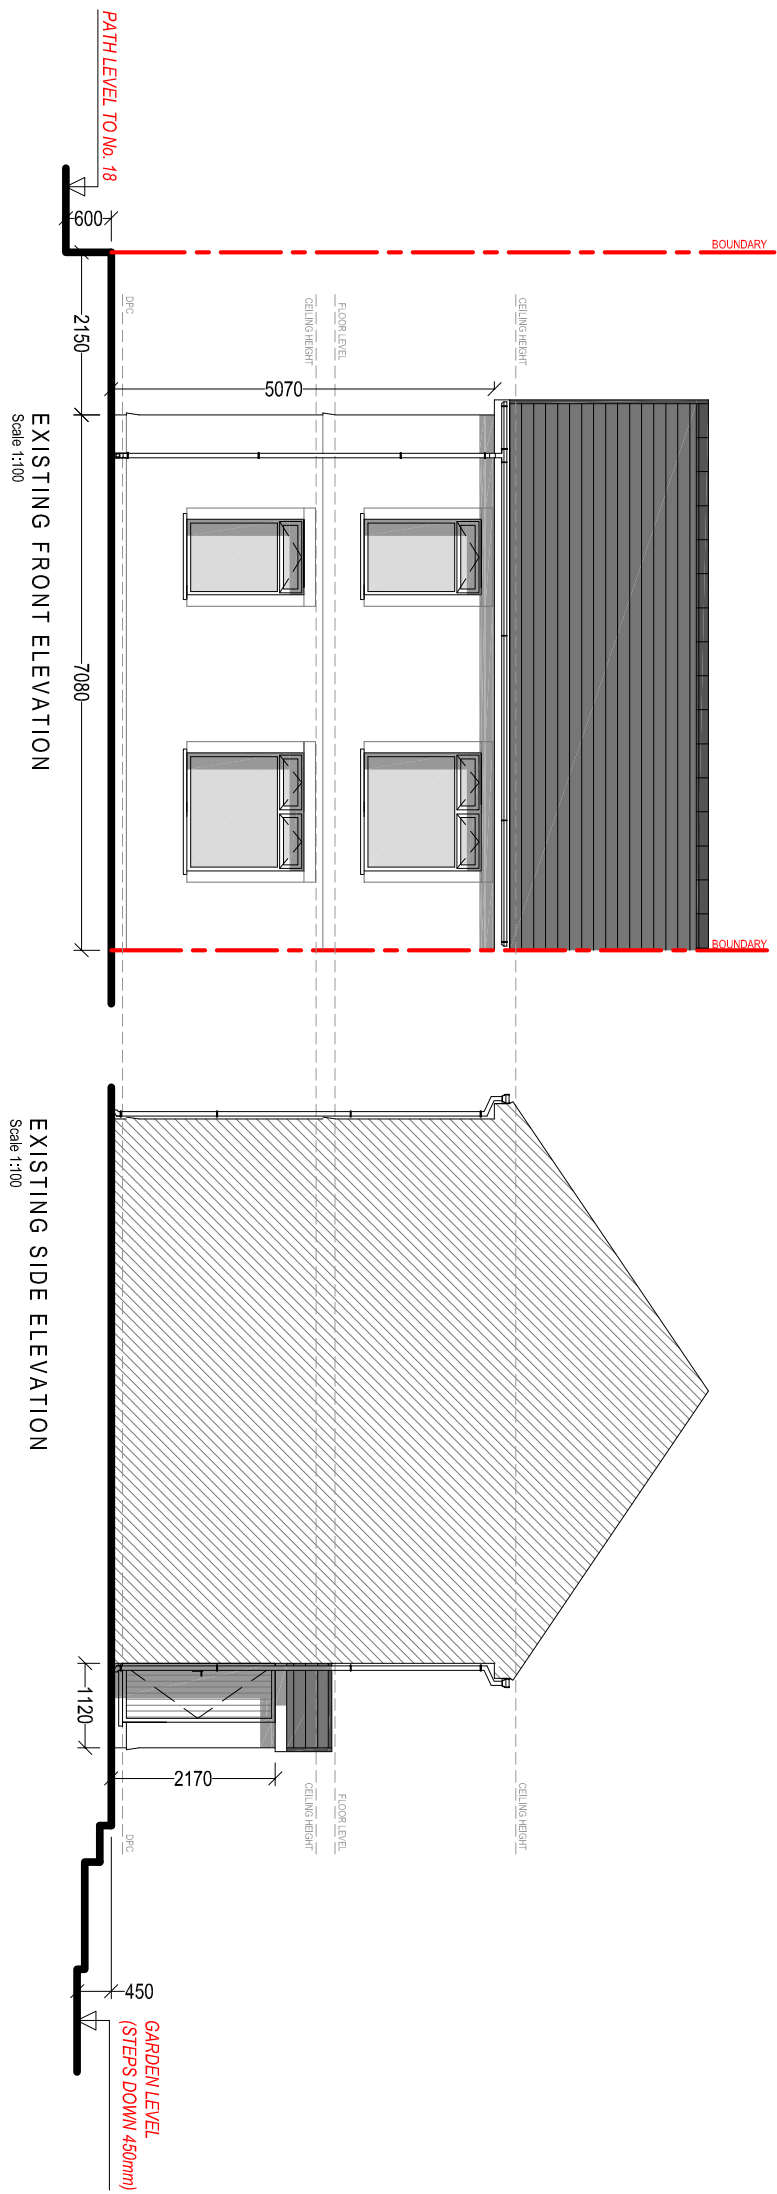

Client:

Mr & Mrs. G. Jones  
c/o 16 Rheola Avenue  
Neath  
SA11 4HL

Project Title:

PROPOSED DOUBLE  
STOREY SIDE & REAR  
EXTENSION

General Notes:

1. Drawings are to be read in conjunction with the specification only.

2. Drawings are to be read in conjunction with the specification only.

Drawing Issue:

PLANNING

Drawing Title:

EXISTING ELEVATIONS & FLOOR PLANS

Drawing No:

003

Revision:

B

Date:

20-12-2022

Revised:

07-02-2023

Scale(s):

1:100

Paper Size:

A2



Cwm Planning & Design Ltd.  
(architectural and Draughting Services)