

Superseded

GO CONCEPT DESIGNS LTD, 5 DAWSON RD, POINT T.ALBOT, SA12 6BT
gareth@goconceptdesigns.co.uk 01253 8412 687

DRAWING NO. B001

REV P5

SCALE (@A3) 1 : 100

PROJECT NO. GOCD RH01

DRAWN BY Gareth Owen

DATE 20.05.22

CLIENT Mr & Mrs A Thomas

TITLE Proposed Floor Plans

PROJECT 3 Fernfield, Baglan - Bungalow Conversion




DRAWING STATUS Planning

CONCEPT DESIGNS

NOTES:



Superseded

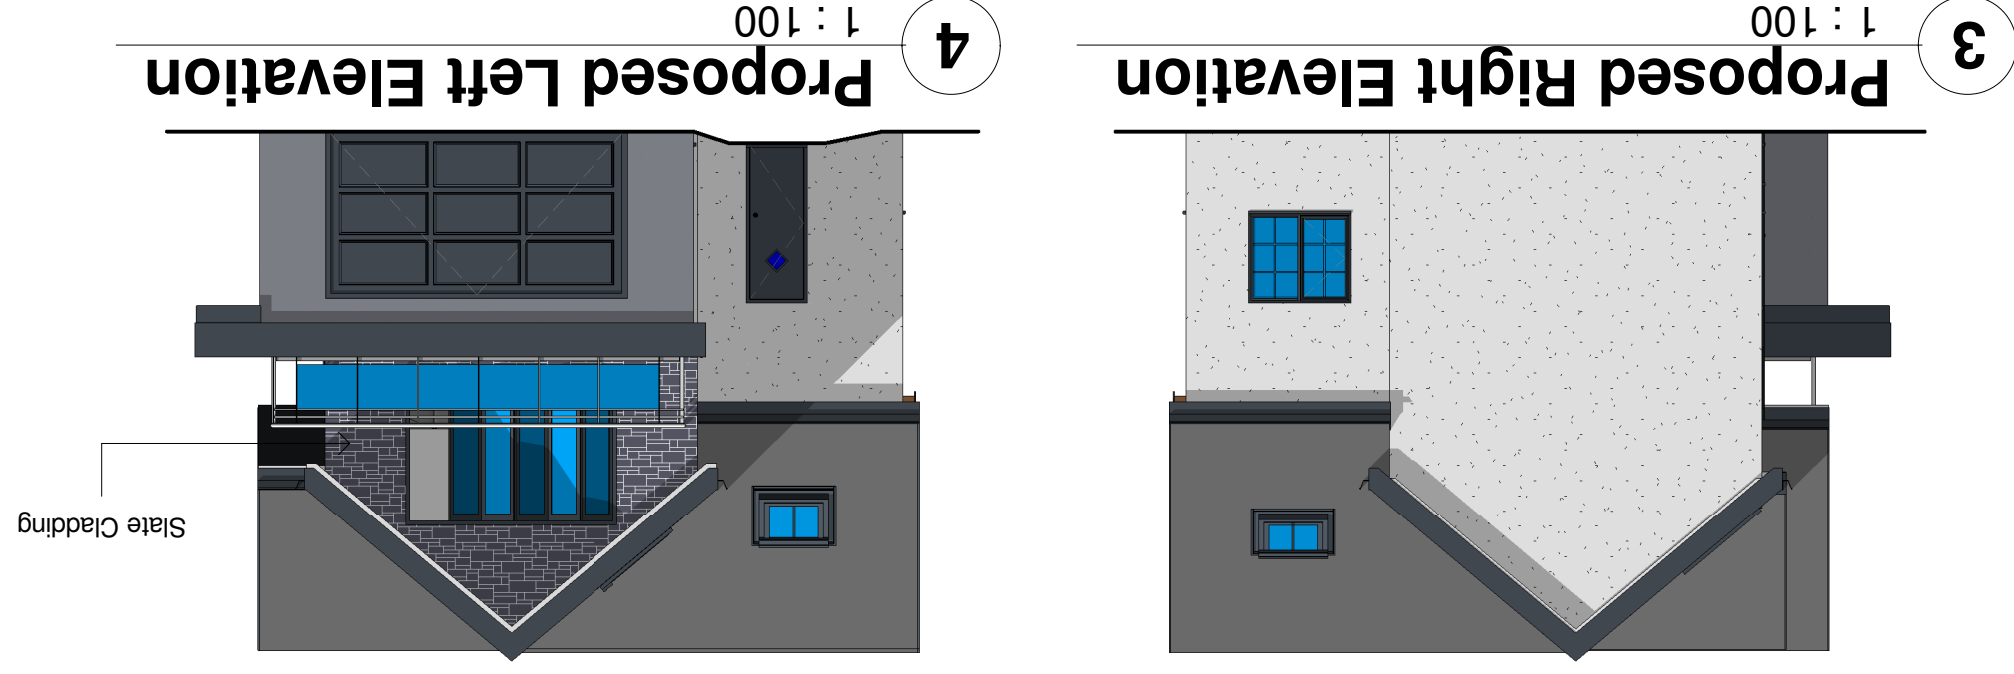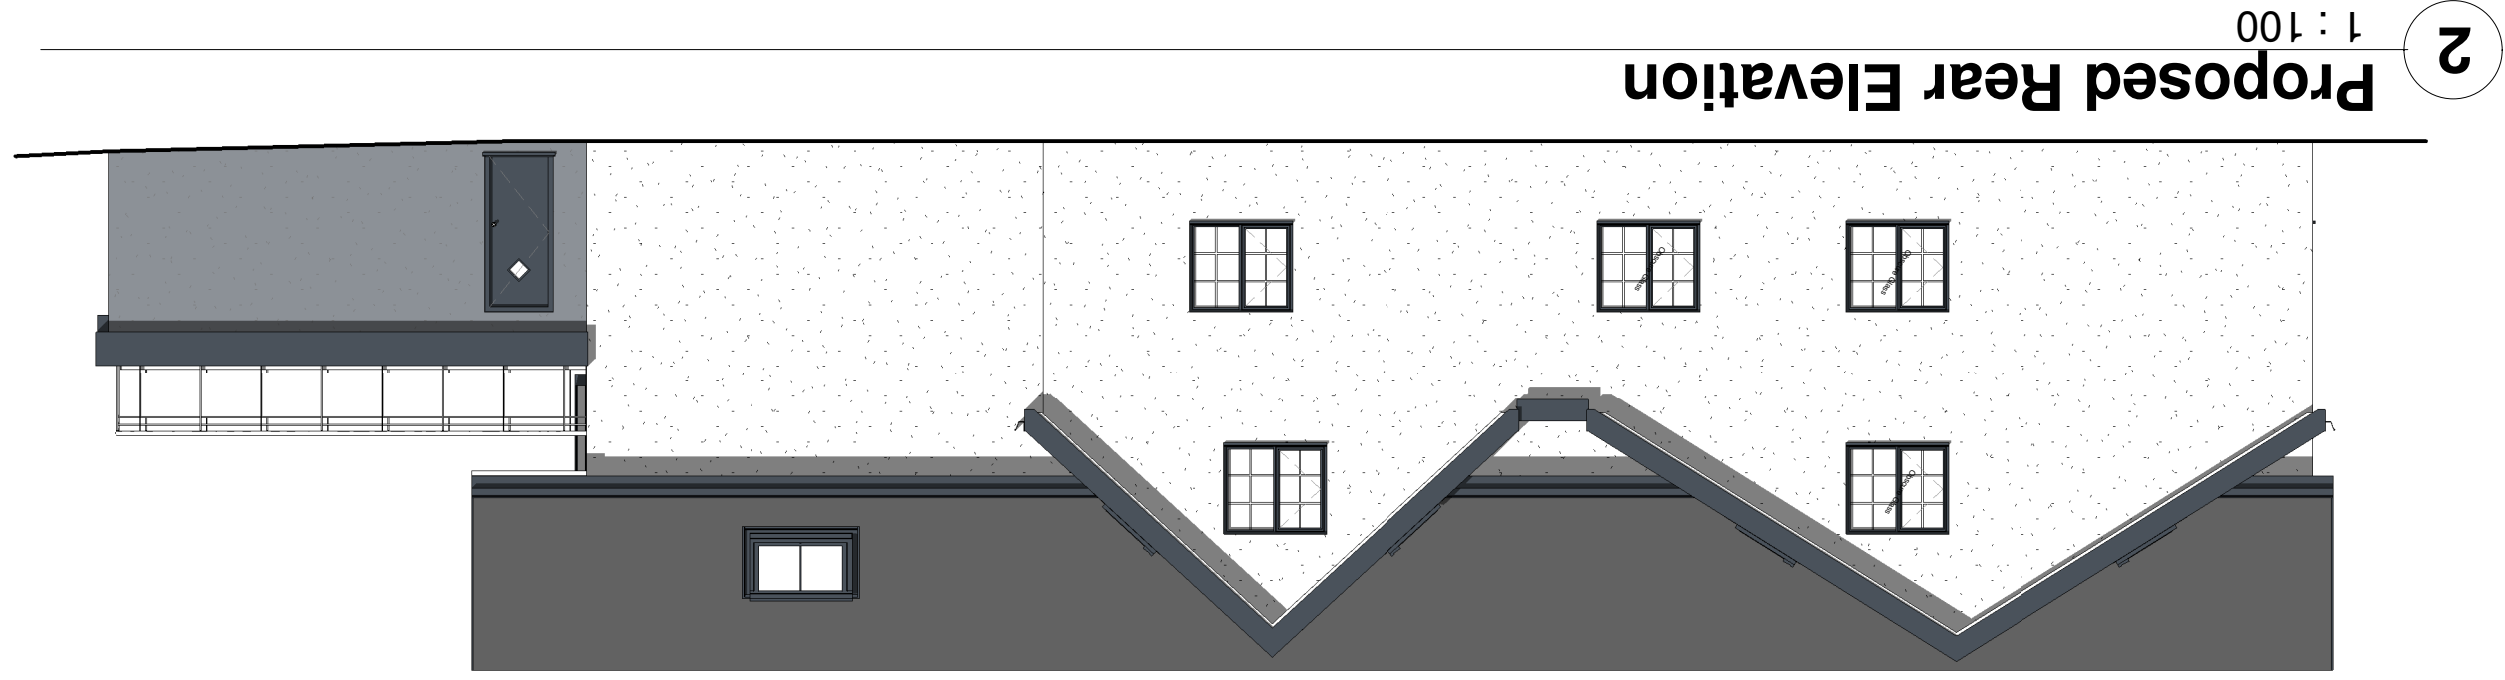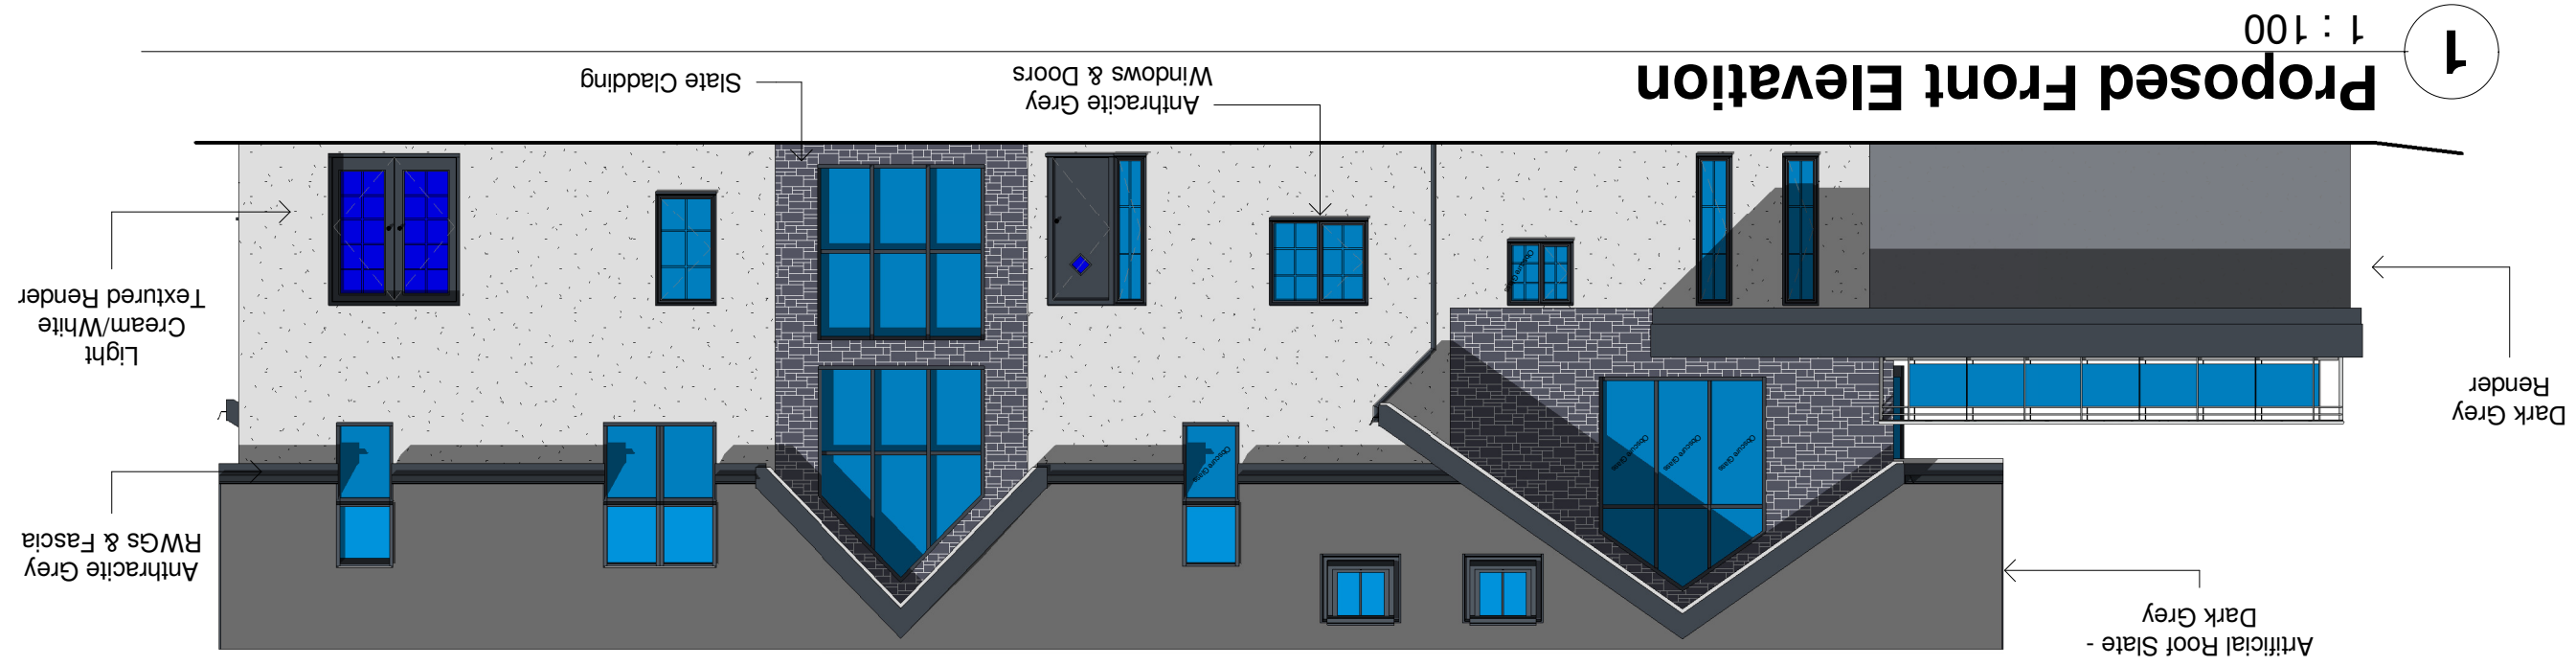

NOTES:					
CONCEPT DESIGNS					
DRAWING STATUS Planning					
PROJECT 3 Fernfield, Baglan - Bungalow Conversion					
TITLE Proposed Elevations					
CLIENT Mr & Mrs A Thomas					
DRAWN BY Gareth Owen	DATE 20.05.22		SCALE (@A3) 1 : 100	PROJECT NO. GOOD RH01	DRAWING NO. B002
P5	REV				
GO CONCEPT DESIGNS LTD, 9 DANFAM RD, PORT TALBOT, SA12 6BT adrianm@gocconceptdesigns.co.uk gareth@gocconceptdesigns.co.uk					