





Reproduced from an Ordnance Survey map with the permission of the
Controller of Her Majesty's Stationary Office.
©Crown Copyright. All rights reserved.



Reproduced from an Ordnance Survey map with the permission of the
Controller of Her Majesty's Stationary Office.
©Crown Copyright. All rights reserved.

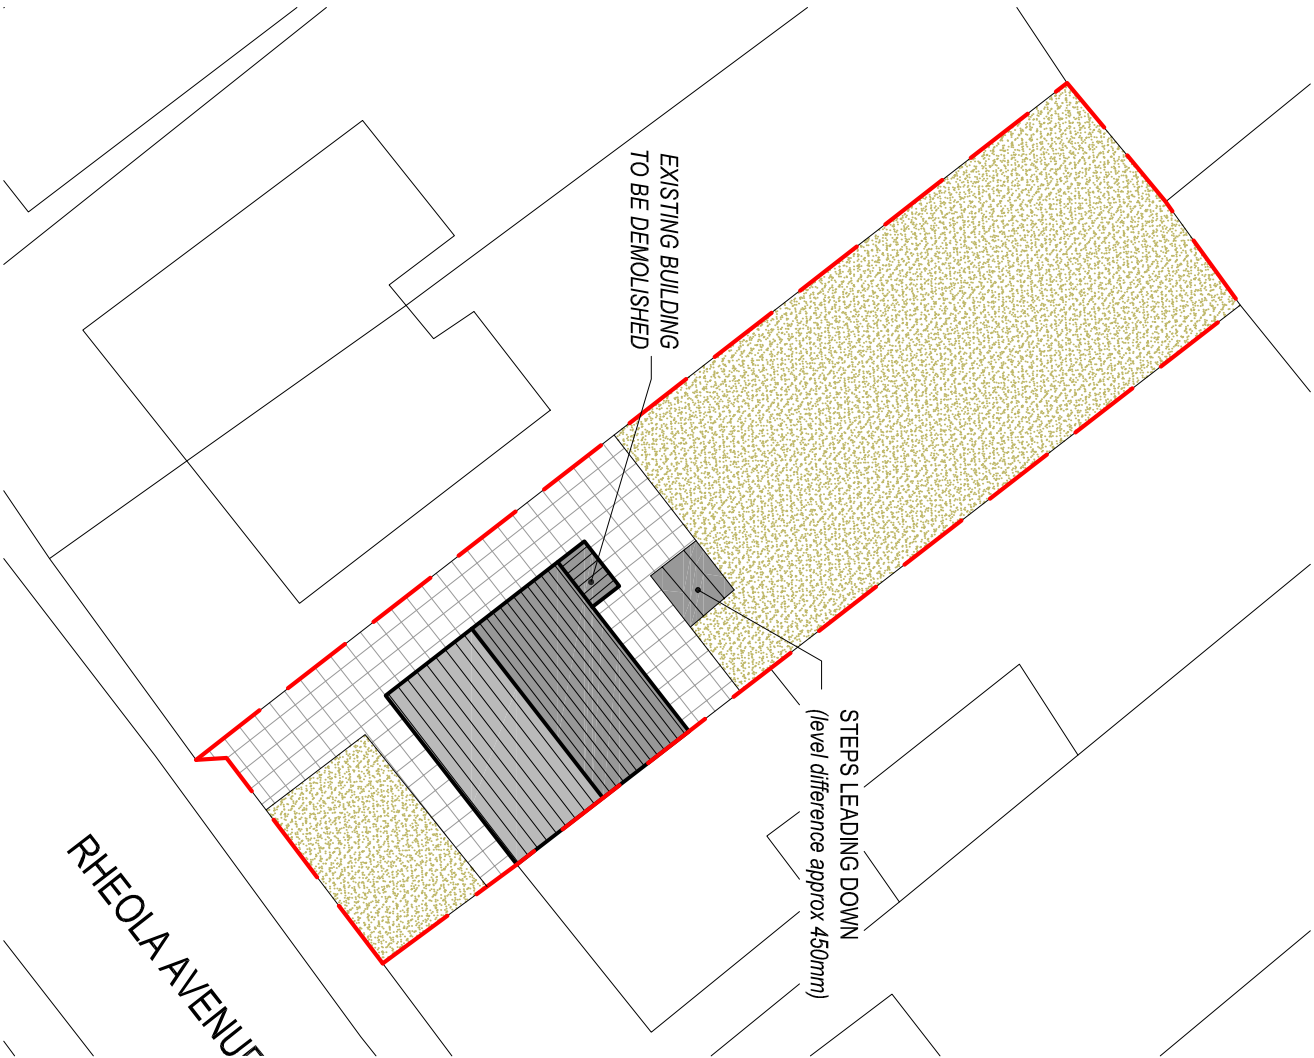

EXISTING SITE PLAN
Scale 1:250

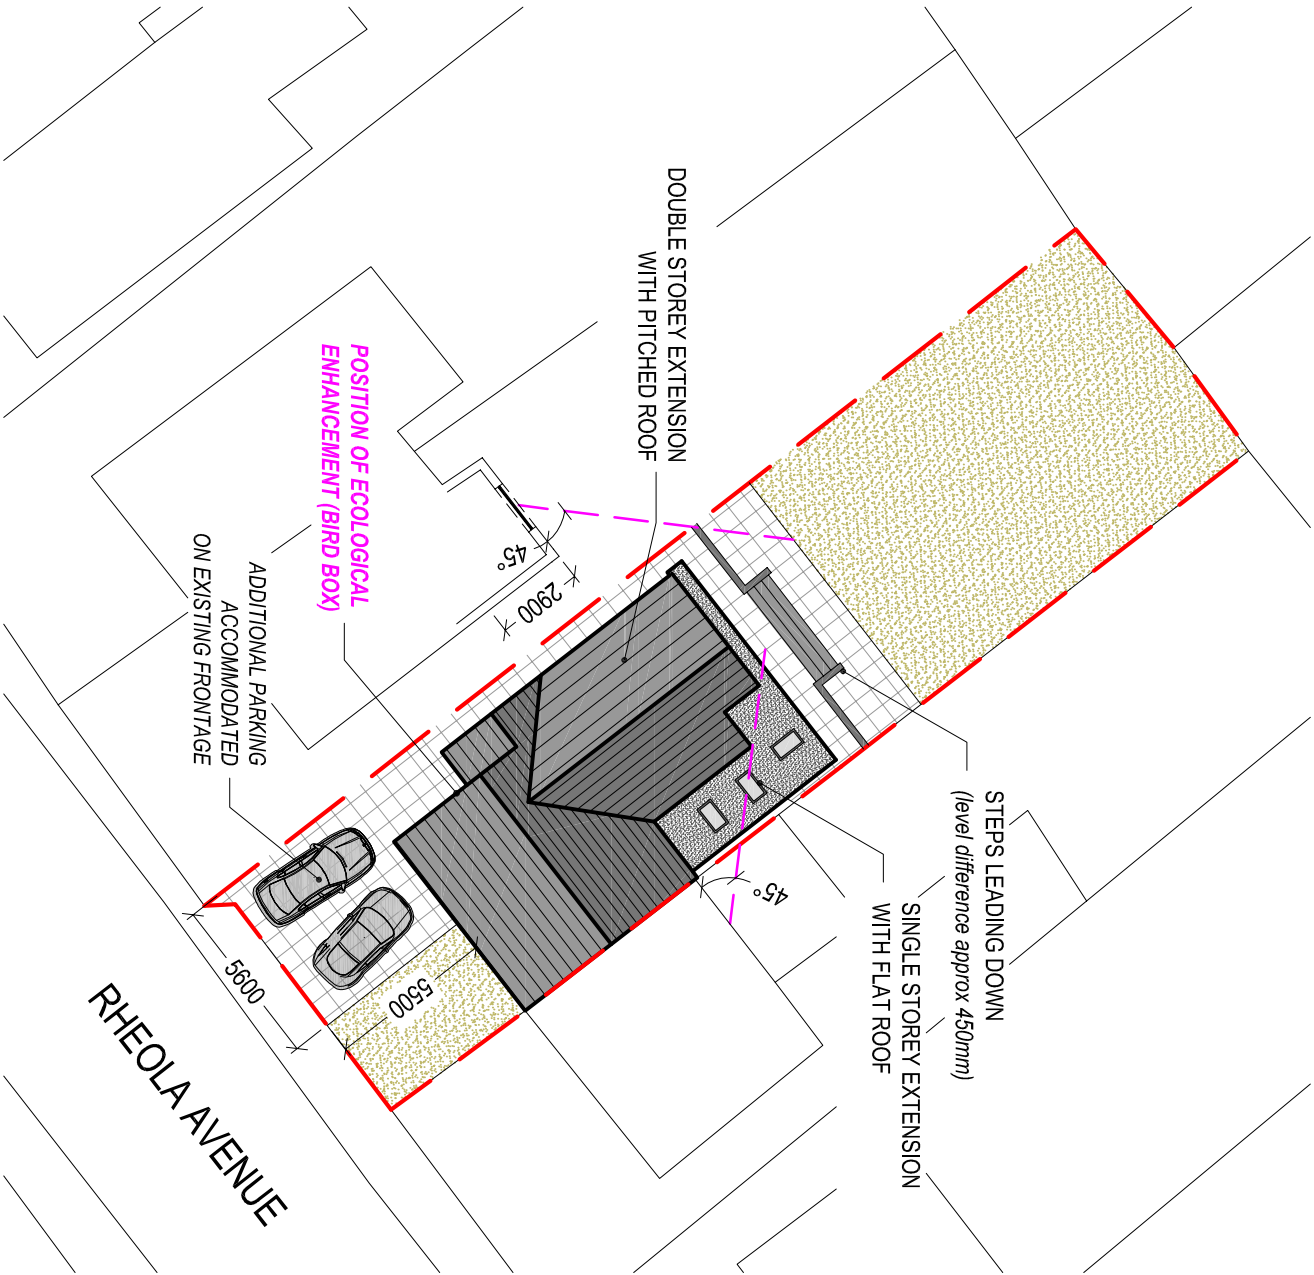

PROPOSED SITE PLAN
Scale 1:250

Client:

Mr & Mrs. G. Jones
c/o 16 Rheola Avenue
Neath
SA11 4HL

Project Title:

PROPOSED DOUBLE
STOREY SIDE & REAR
EXTENSION

General Notes:
1. Do not scale from this drawing. Take figured dimensions only.
2. Dimensions are in millimetres unless otherwise stated.

Drawing Issue:

PLANNING

Drawing Title:

EXISTING & PROPOSED SITE PLANS

Drawing No: 002 Revision: A

Date: 20-12-2022 Revised: 07-02-2023

Scale(s): 1:250 Paper Size: A3



Cwm Planning & Design Ltd.
(architectural and Draughting Services)