

- 1 All dimensions in millimetres unless otherwise stated.
2 Do not scale off drawing. All dimensions to be checked on site.




Existing Rear Elevation

Existing Side Elevation



Existing Front Elevation

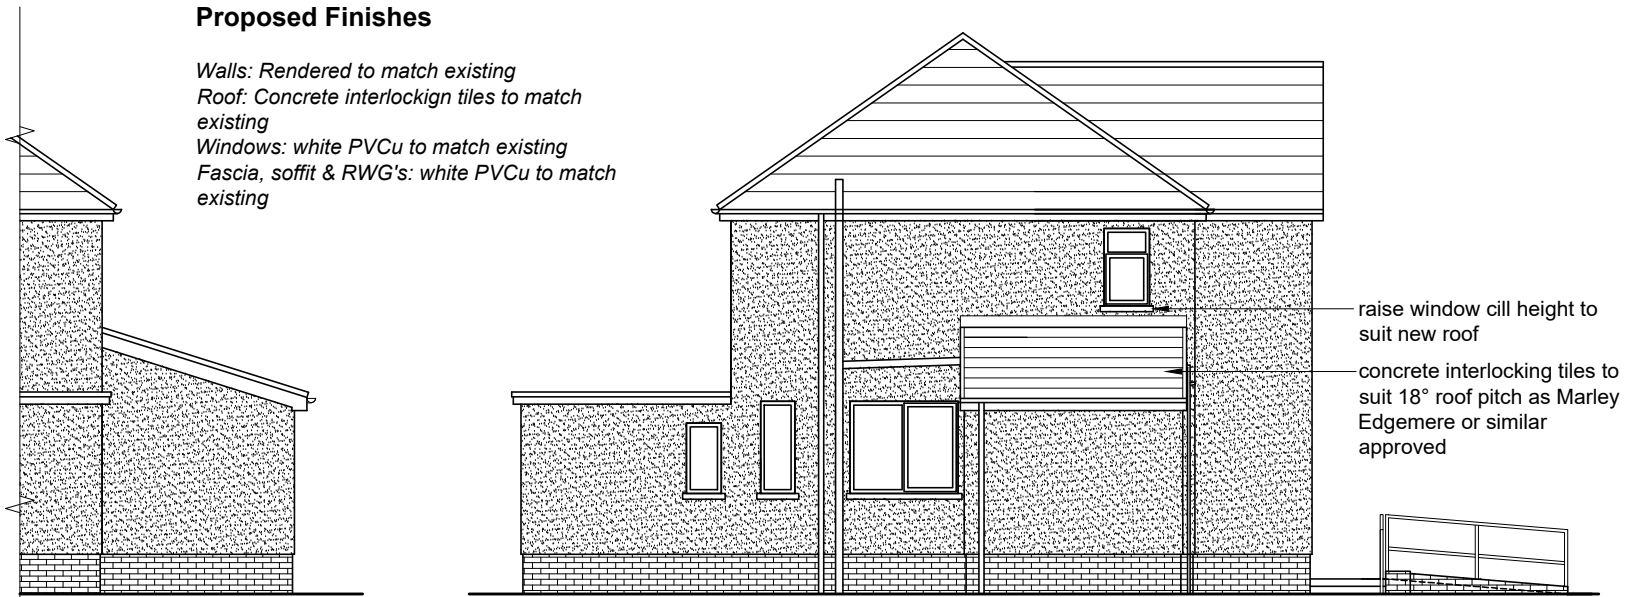

Proposed Rear Elevation

Proposed Side Elevation



Proposed Front Elevation

Rev	Details	Dr	Date
 Cyngor Castell-nedd Port Talbot Neath Port Talbot Council			
Cyngor Castell-nedd Port Talbot Neath Port Talbot Council Social Services, Health and Housing Housing Renewal and Adaptations Service Civic Centre Neath SA11 3QZ			
Project 2 Glynleiros Gardens Neath Shower Room Extension Elevations			
Drawn	IG	Checked	Approved
Date	Feb 23	Date	Date
Scales 1:100			
Drawing No. DFG5799/03			