


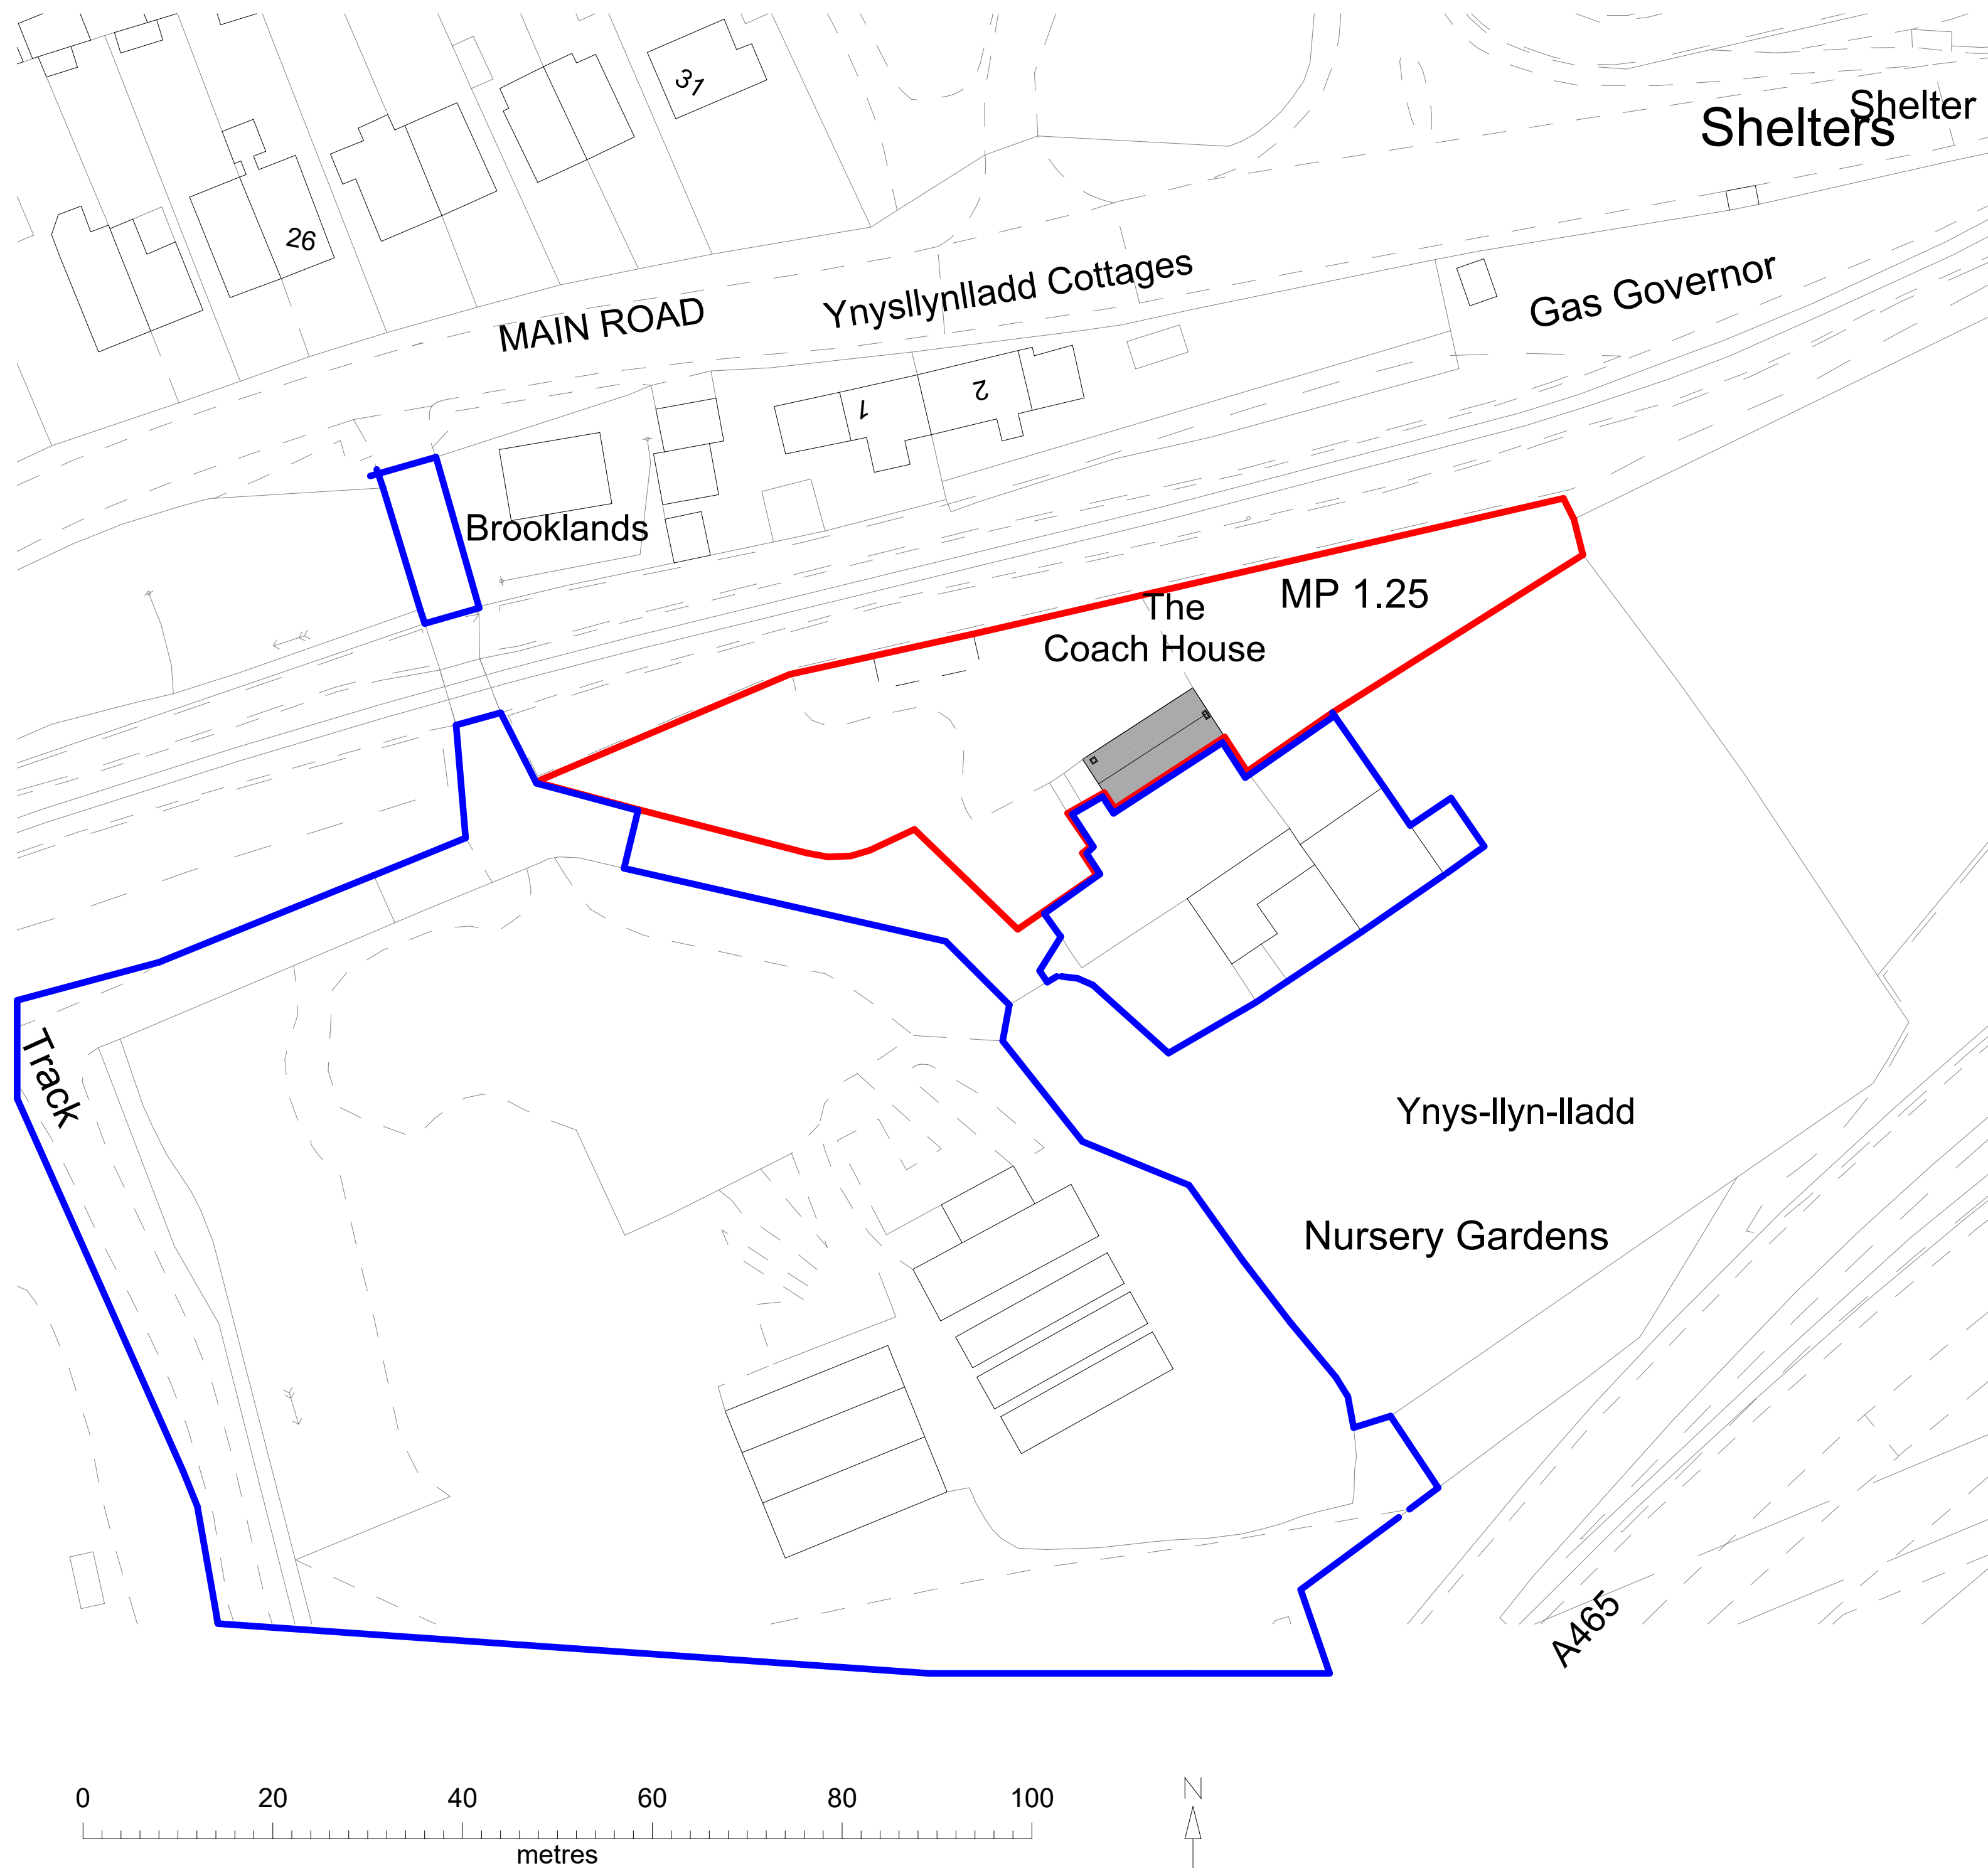

View No. 1 | Site
Sheet A203 | 1 : 500



Williams

Architecture / Pensaernïaeth

www.williamsarch.co.uk

Client: Mrs I. Leyson

Project Address:
The Coach House, Main Road,
Cadoxton, Neath, SA10 8DA.

Drawing Title:
Site Plan

Drawn By: L JW

Scale: 1 : 500

Paper Size: A2

Job Reference: PWA72

Drawing Number: A203

Project Stage: RIBA Stage 3

Issue Date: 10/02/2023 14:00:14

Revision: