



NOTES
DO NOT SCALE THIS DRAWING
CONTRACTOR TO CHECK ALL DIMENSIONS AND REPORT
ALL ERRORS AND OMISSIONS TO THE ENGINEER


Barn Number 2

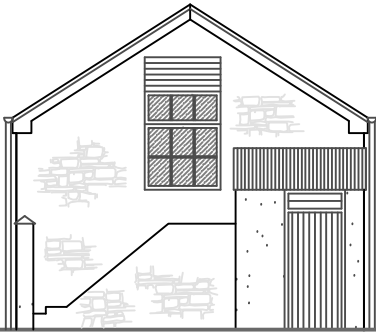

Proposed West Facing Elevation
Scale 1 : 100

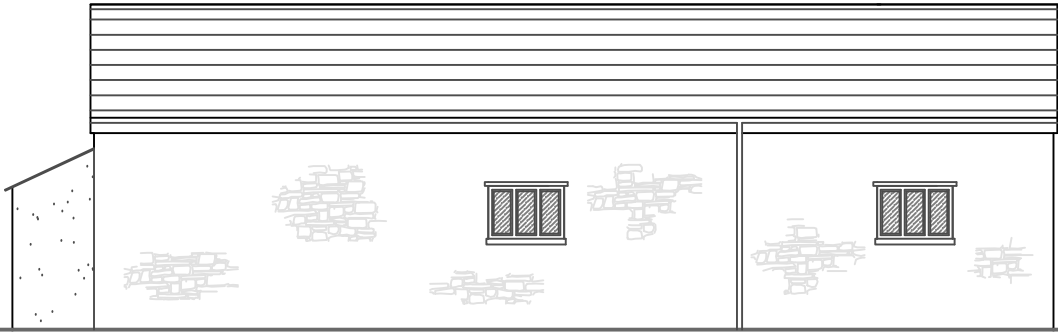

Proposed South Facing Elevation
Scale 1 : 100

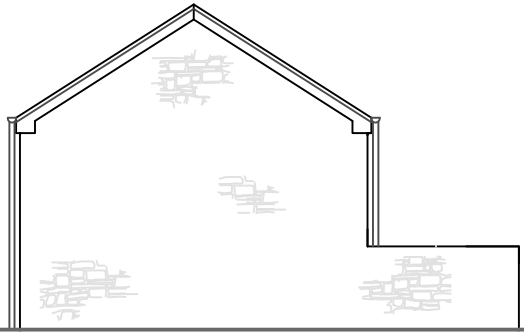


Proposed East Facing Elevation
Scale 1 : 100



Proposed North Facing Elevation
Scale 1 : 100

Barn Number 2

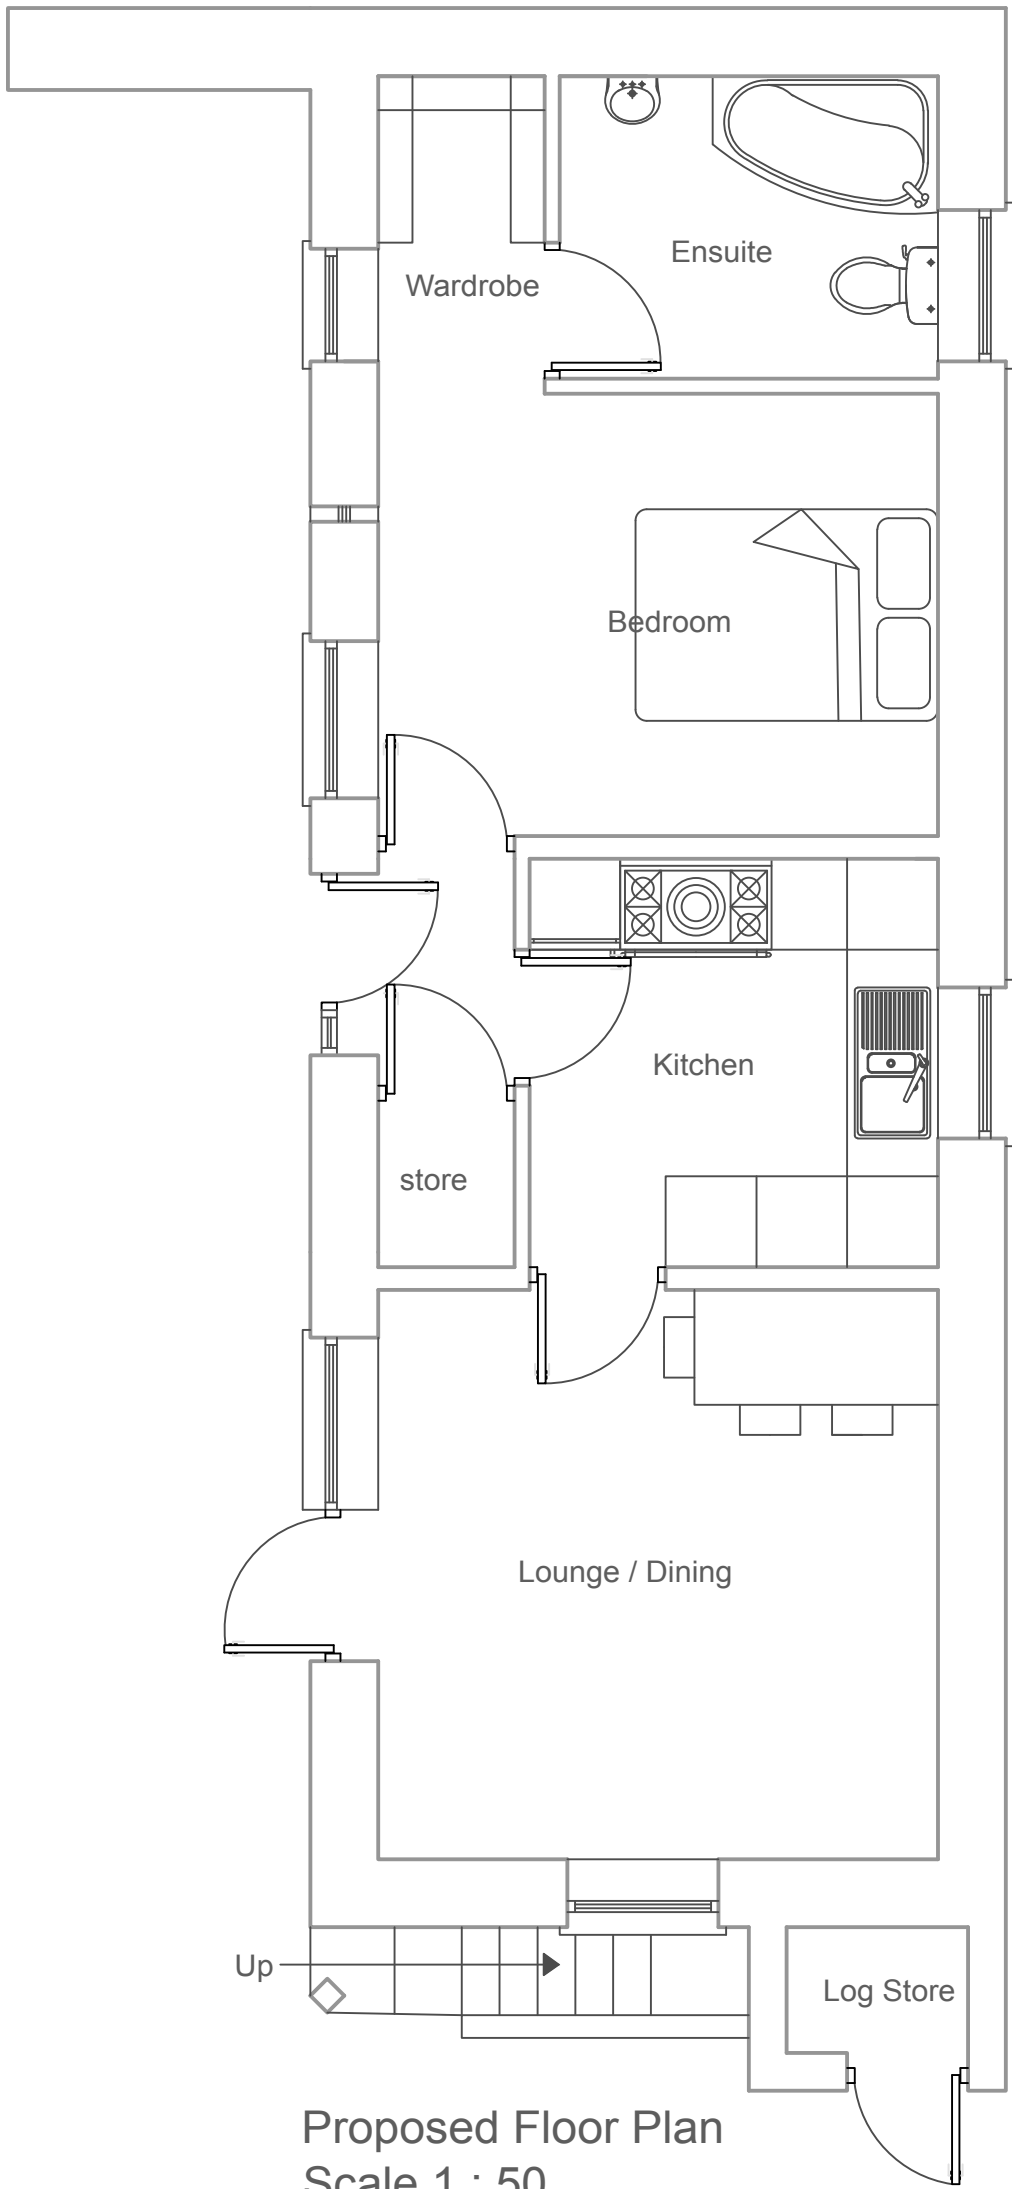

Proposed Floor Plan
Scale 1 : 50



JA REWBRIDGE
DEVELOPMENT SERVICES
Architectural Design +
Quantity Surveying

5 Chapel Street, Mumbles, Swansea SA3 4NH

web: www.jarewbridge.com
email: info@jarewbridge.com
tel: 01792 360606
Adam: 07790 762443 John: 07775 595410

Client

Mr. M. Johnson

Project

Pant Glas Farm
Neath Road
Bryncoch
Neath, SA10 7YW.

Drawing Title

Proposed Barn 2 Floor
Plans & Elevations.

Issue:

PLANNING

Project No.

10.12.PGF

Drawing No.

10.12.PGF.D3

Scales

1:50, 1:100

Date

10.07.13

Revision

Drawn

APR

Checked

JAR

Sheet Size

A1

Revision

B