



Superseded

CLIENT	Mr & Mrs C Jackson	JOB TITLE	Hirwaun Farm, Margam, SA13 2TL
DRAWING TITLE	Proposed Elevations	NUMBER	180-192
SCALE	1:100 @ A3	REVISION	
DRAWN BY	IRJ	DATE	February 23
REVISION NOTES			


PROPOSED SIDE ELEVATION

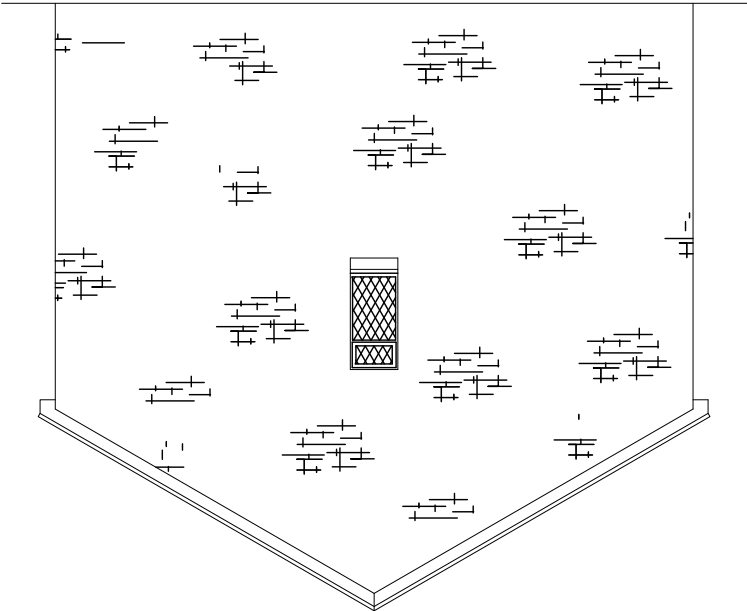

PROPOSED SIDE ELEVATION

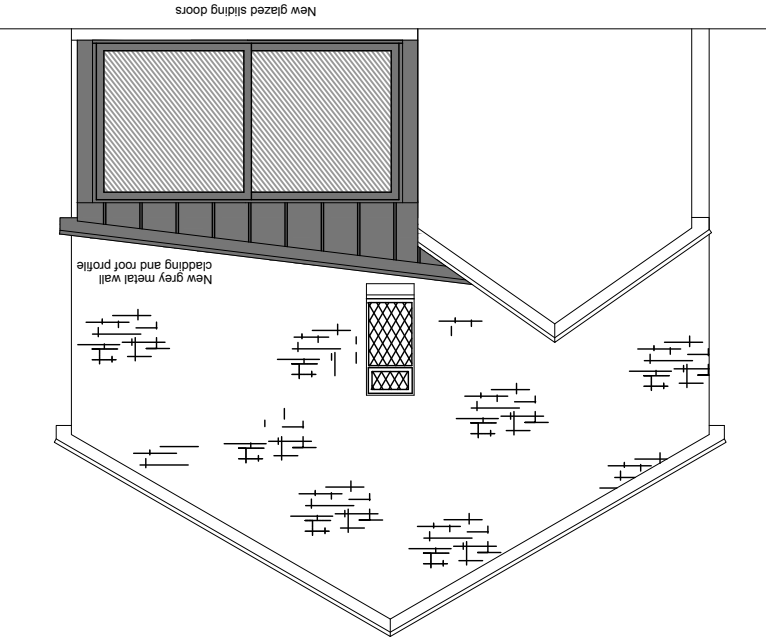

PROPOSED REAR ELEVATION

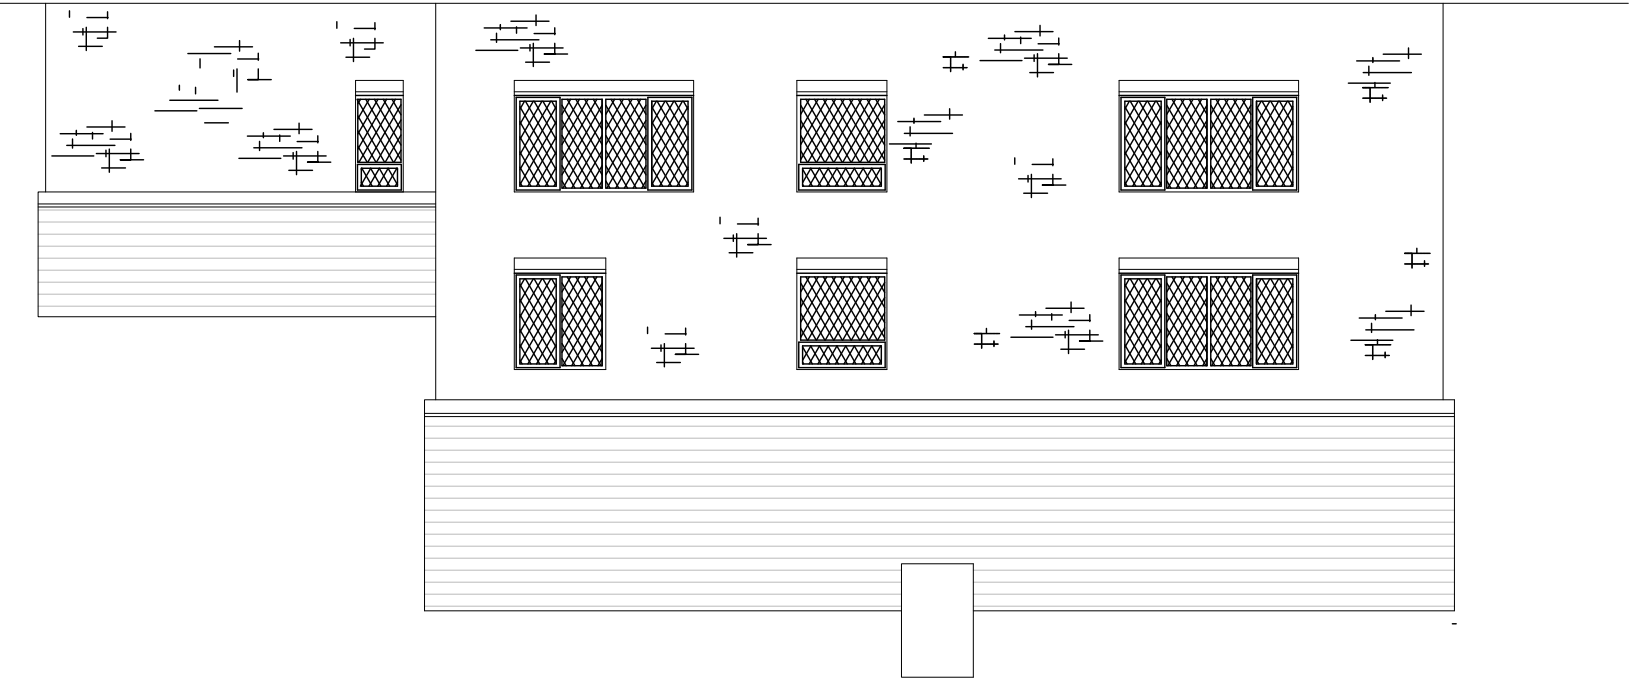

PROPOSED FRONT ELEVATION

