

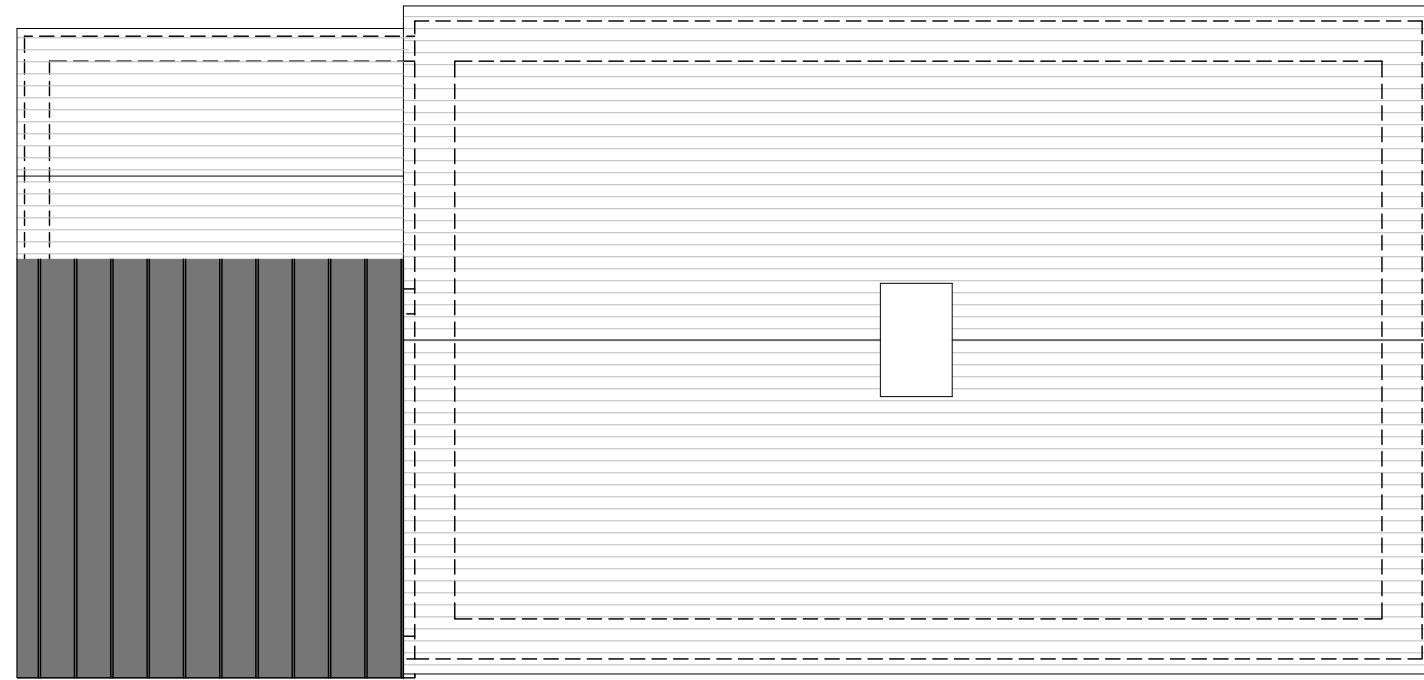


 

PROPOSED ROOF PLAN

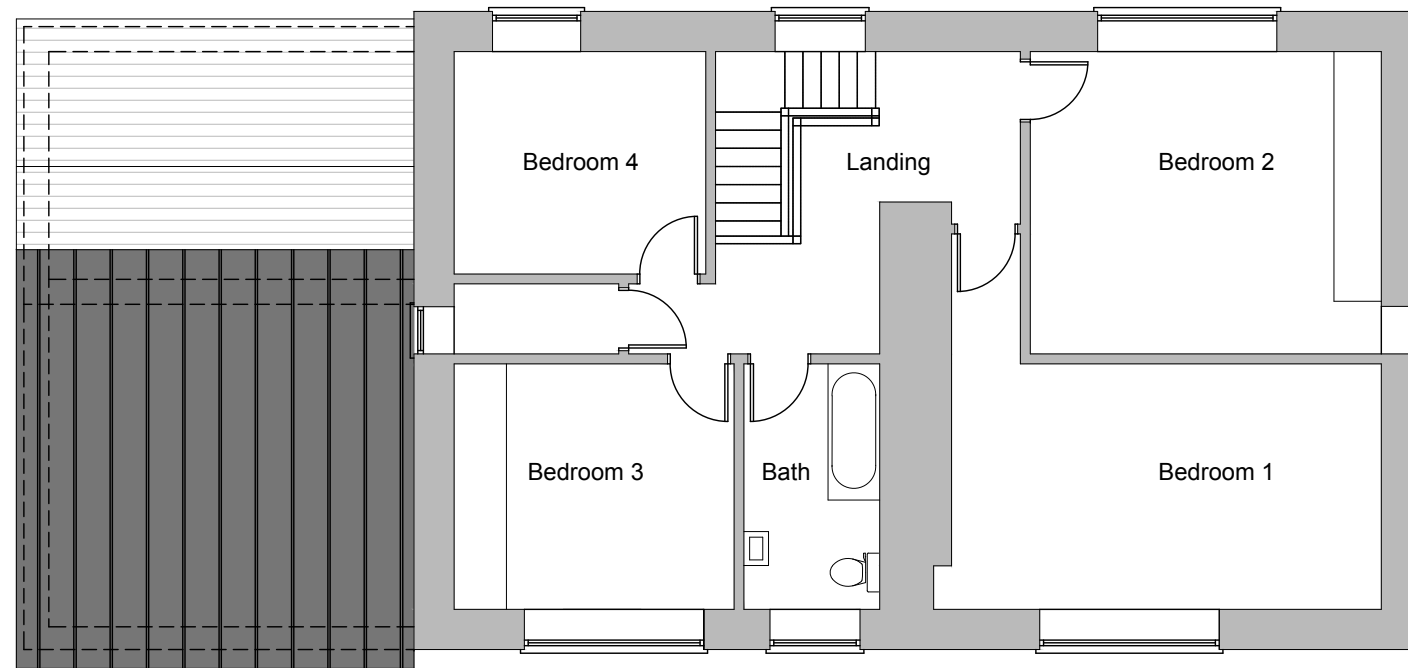

PROPOSED FIRST FLOOR PLAN

CLIENT	Mr & Mrs C Jackson	DRAWING TITLE	Proposed First Floor Plan & Roof Plan	SCALE	1:100 @ A3	DRAWN BY	IRJ	REVISION NOTES
JOB TITLE	Hirwaun Farm, Margam, SA13 2TL	NUMBER	180-101	REVISION	-	DATE	February 23	