


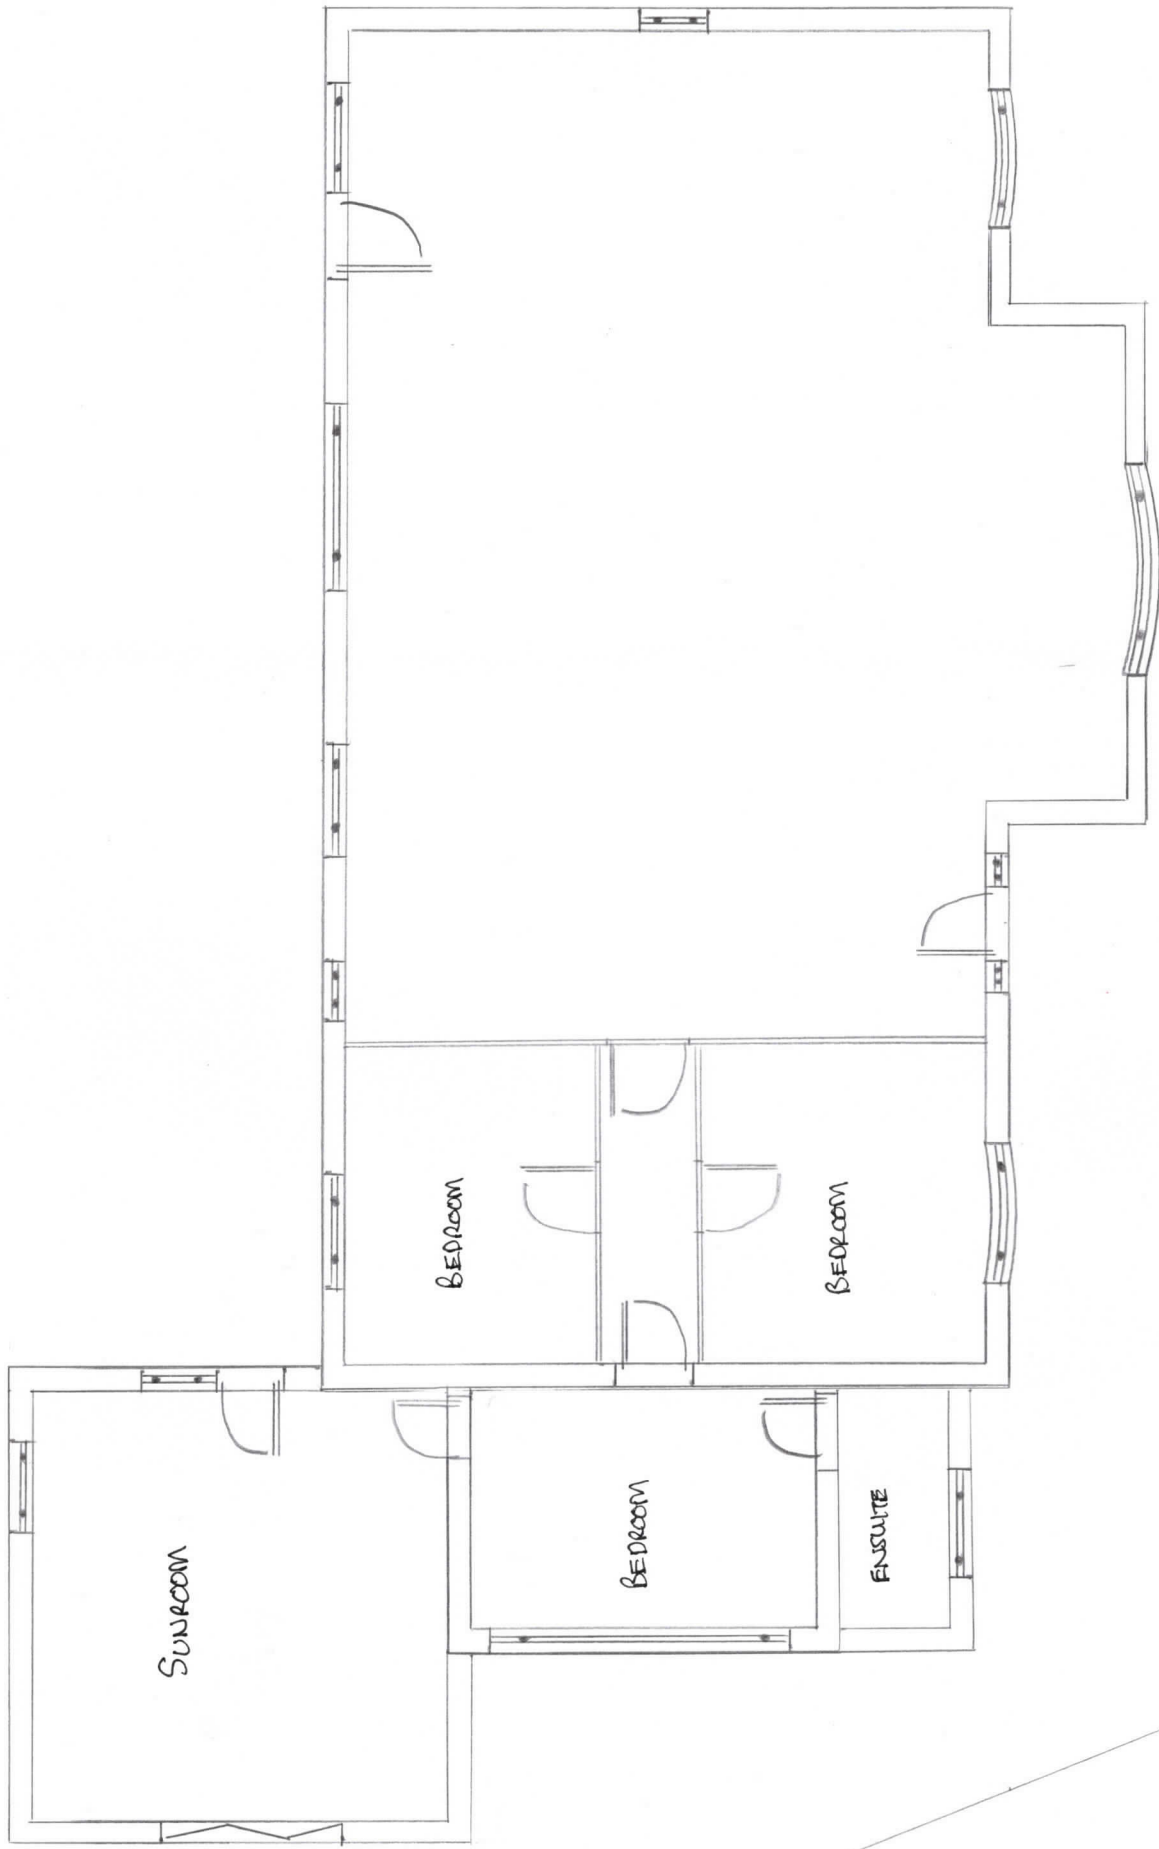

SCALE 1:100

FLOOR PLAN

PROPOSED