


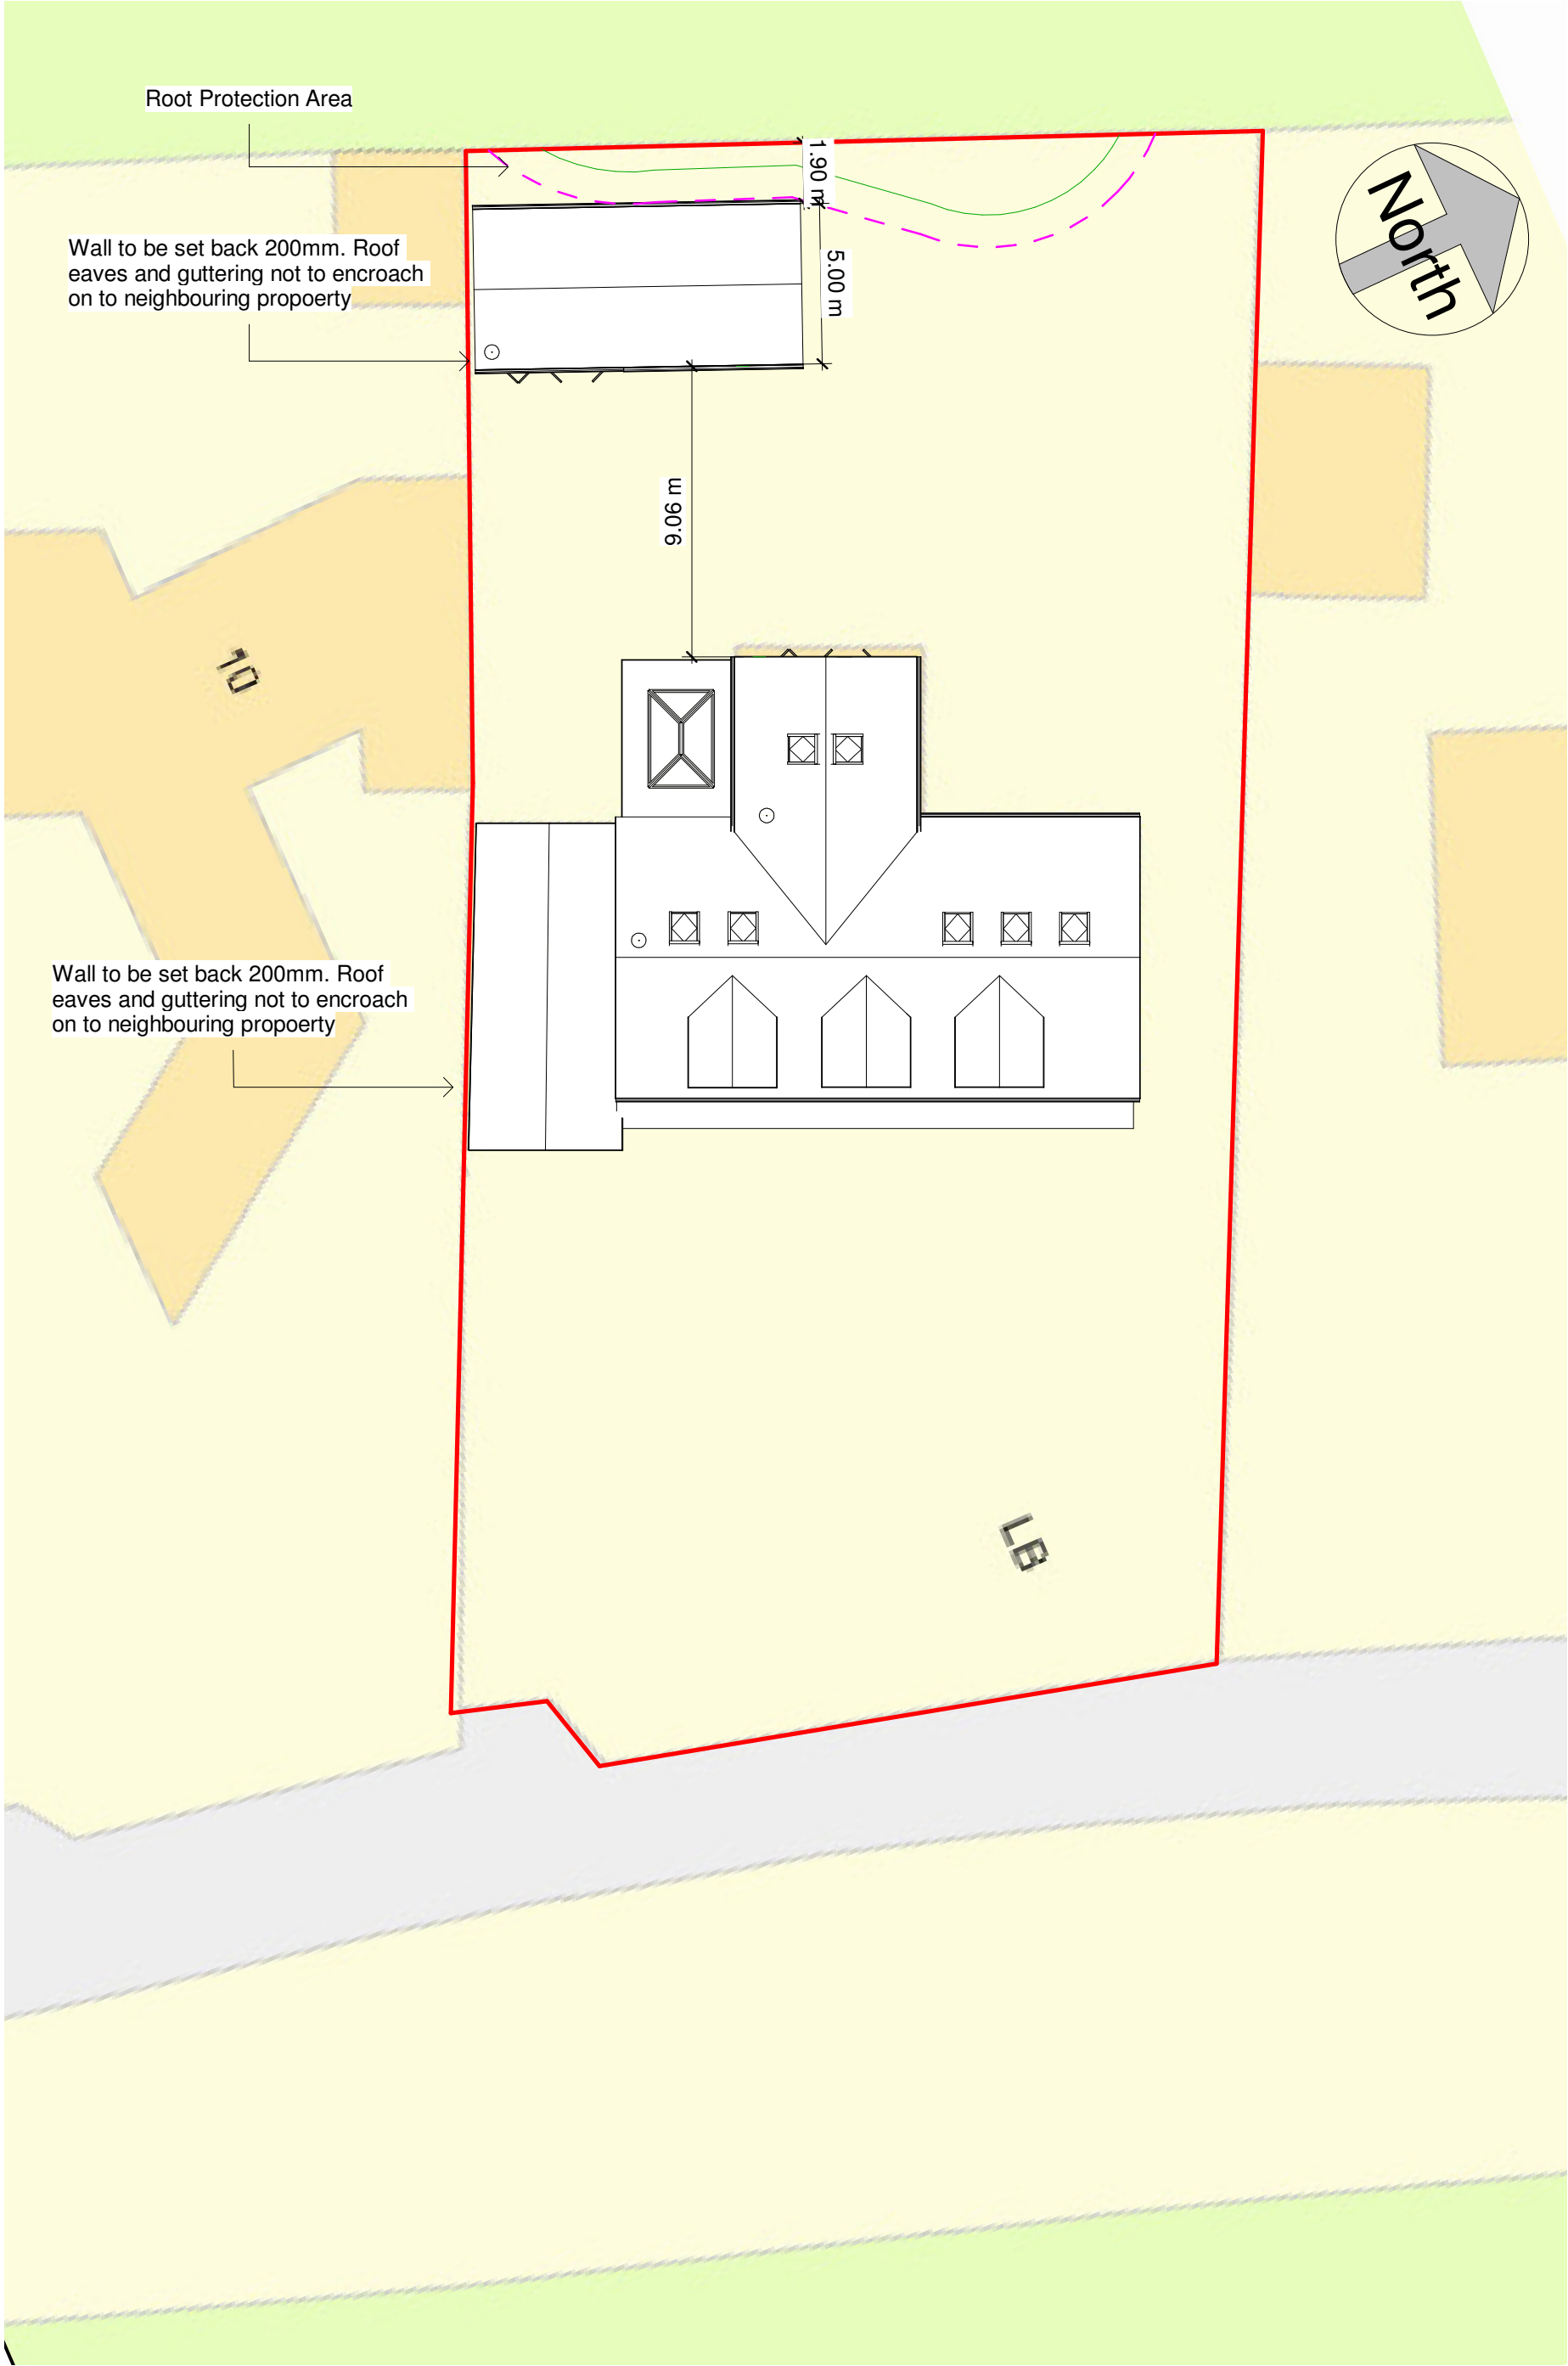

No.	Description	Date

 www.ccs-solutions.co.uk	SUITABILITY DESCRIPTION		PURPOSE OF ISSUE	
	CODE	STATUS		

PROJECT	9 Ten Acre Wood
SHEET	Proposed Site Plan

CLIENT		Mr Alex Baker	
Date	28/11/2022	Project number	28112022
Drawn by	CCS	Scale (@ A3)	1 : 200
Checked by	Client	DRAWING NUMBER	A307
		REV	D