




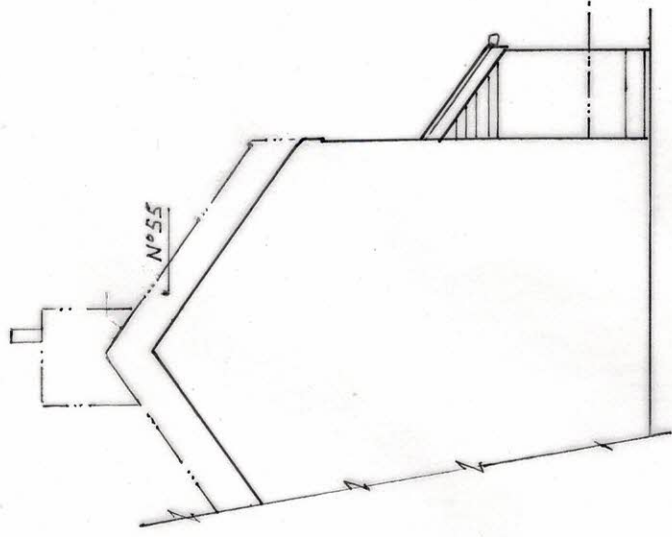


EXISTING SIDE ELEVATION

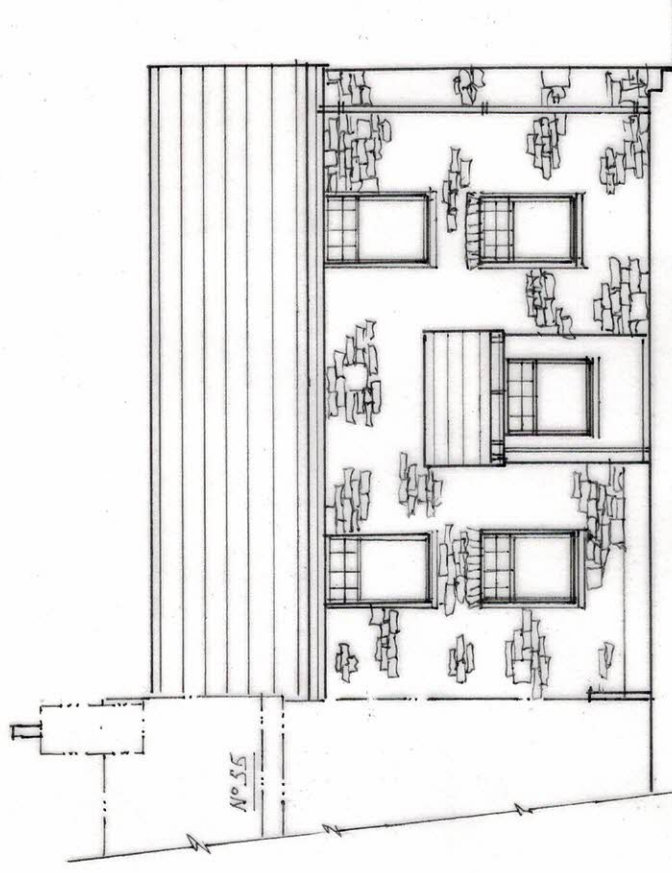


EXISTING FRONT ELEVATION

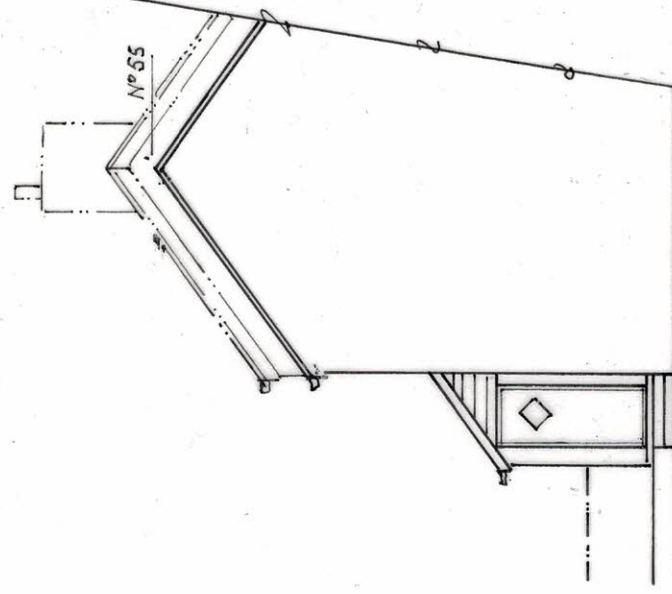


EXISTING SIDE ELEVATION

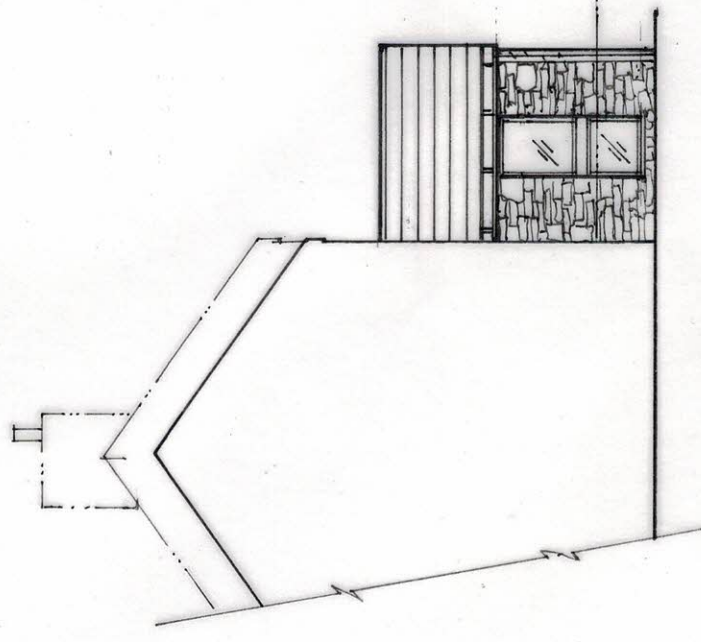

PROPOSED SIDE ELEVATION

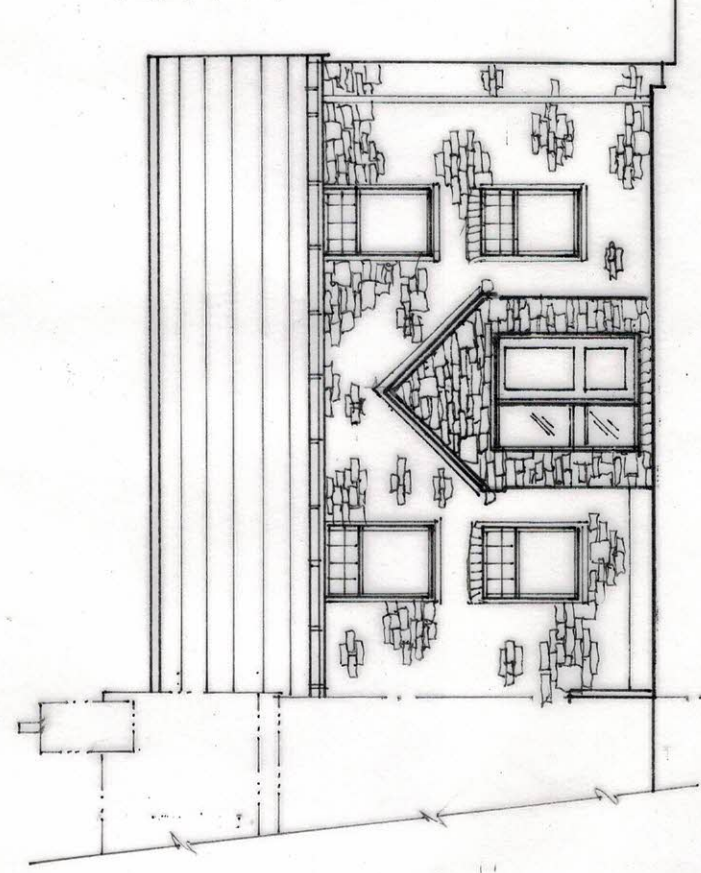

PROPOSED FRONT ELEVATION

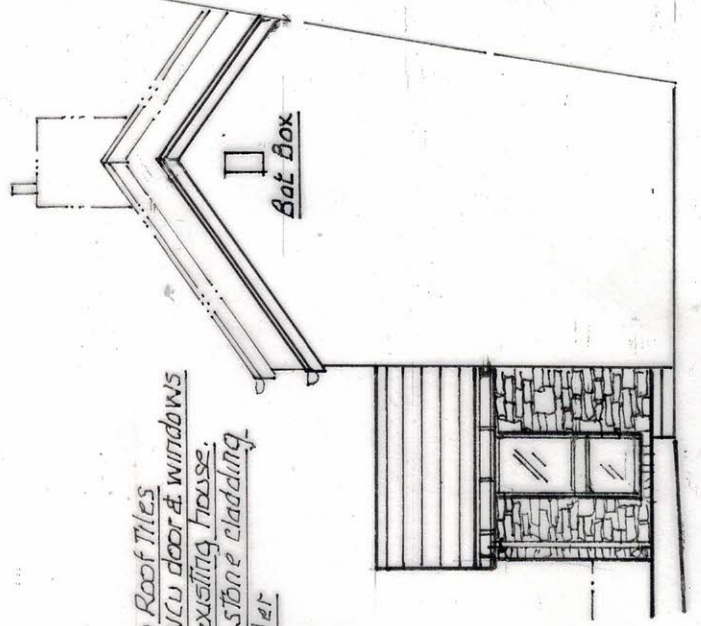

PROPOSED SIDE ELEVATION

PORCH
Matching Roof Tiles
Brown PVC door & windows
To match existing house.
Matching stone cladding
and render

No.	Description	CHK'D	APP'D	Date
ALTERATIONS				
		SITE ADDRESS <u>54 PARK AVENUE SKEWEN SWANSEA</u>		
		DRAWN		
		TRACED		
		CHECKED		
		APPROVED		
		DATE		
		SCALE 1:100 8/3		
Drg No		PA-54-1		
FRONT PORCH		ELEVATIONS		
READ IN CONJUNCTION WITH <u>DWG. PA-54-2 FLOOR PLANS</u>				