

Superseded


THIS IS A C.A.D. PRODUCED DRAWING AND SHOULD NOT BE AMENDED BY HAND.

NOTES

- 1 All dimensions in millimetres unless otherwise stated.
- 2 Do not scale off drawing. All dimensions to be checked on site.



Existing front elevation.

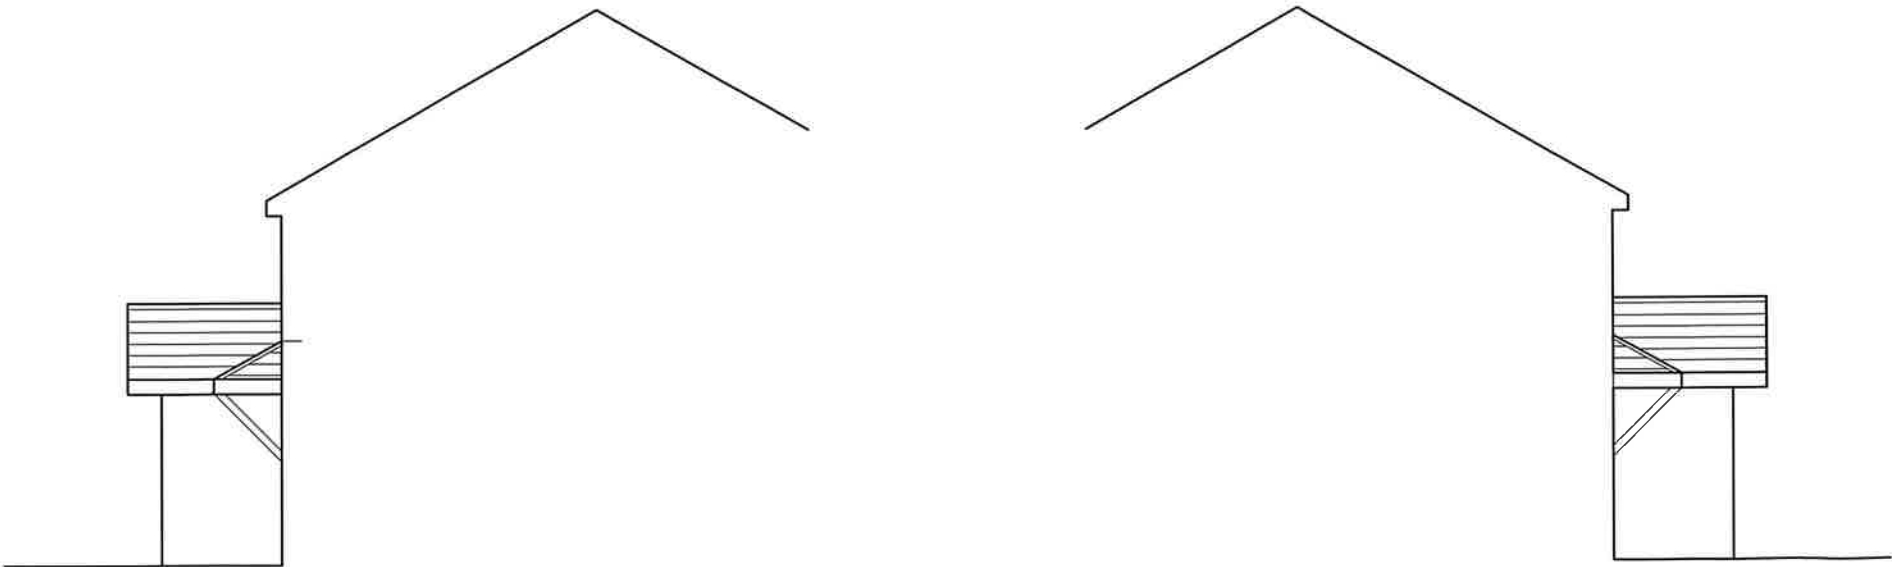

Existing side elevation.

Existing side elevation.

Rev	Details	Dr	Date
 Cyngor Castell-nedd Port Talbot Neath Port Talbot Council			
Cyngor Castell-nedd Port Talbot Neath Port Talbot Council Social Services, Health and Housing Housing Renewal and Adaptations Service Civic Centre Neath SA11 3QZ			
Project 25 Brunel Close Tonna, Neath Porch/WC Extension Elevations			
Drawn	sfc	Checked	Approved
Date	3.1.23	Date	Date
Scales 1:100			
Drawing No. DFG5518/02			