




- Note:-**
- This drawing is intended for the purposes indicated only.
 - All dimensions are approximate and should be checked on site, with discrepancies reported.

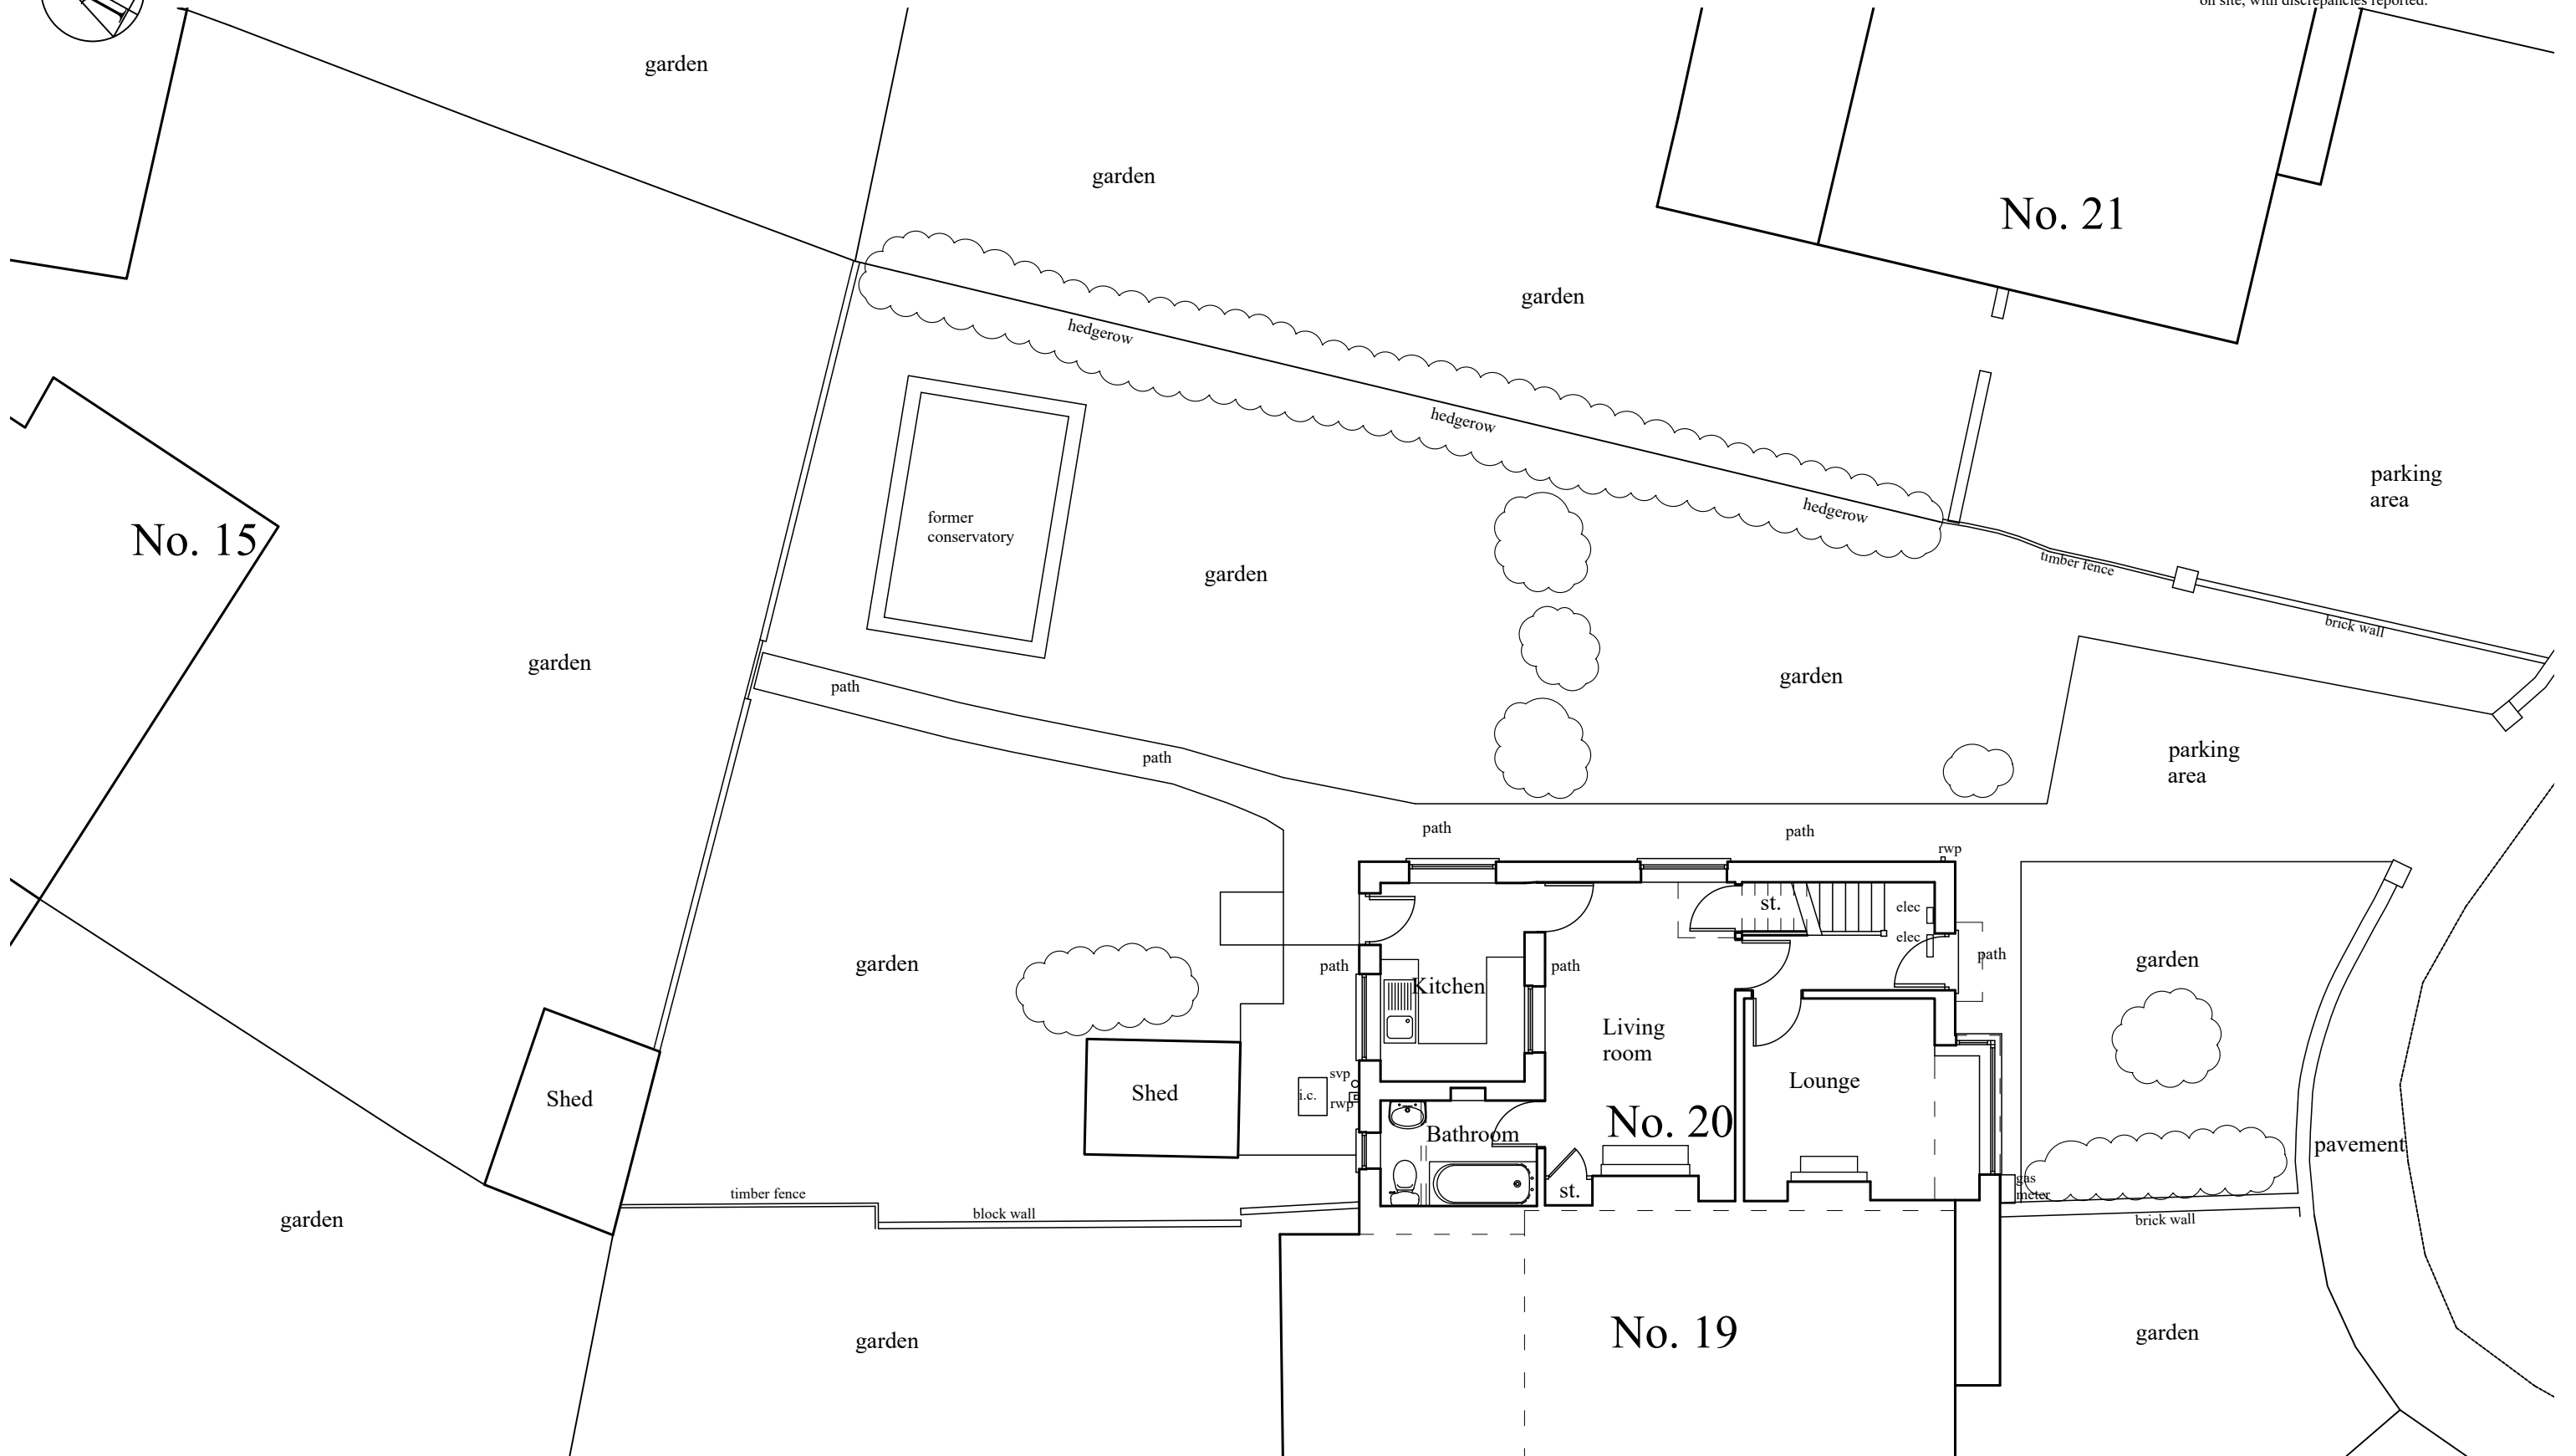

Client:- Mr Chey Currie 20, Robert Street, Glynneath, Neath. SA11 5EG		Job Title :- Proposed alterations, widening of parking area and garden room to 20, Robert Street, Glynneath, Neath. SA11 5EG		Dwg Title:- Existing ground floor plan	
Scale:- 1:100	Date :- November 2022	Stage :- Pre-app	Dwg No.:- P02	Rev.:-	A3