



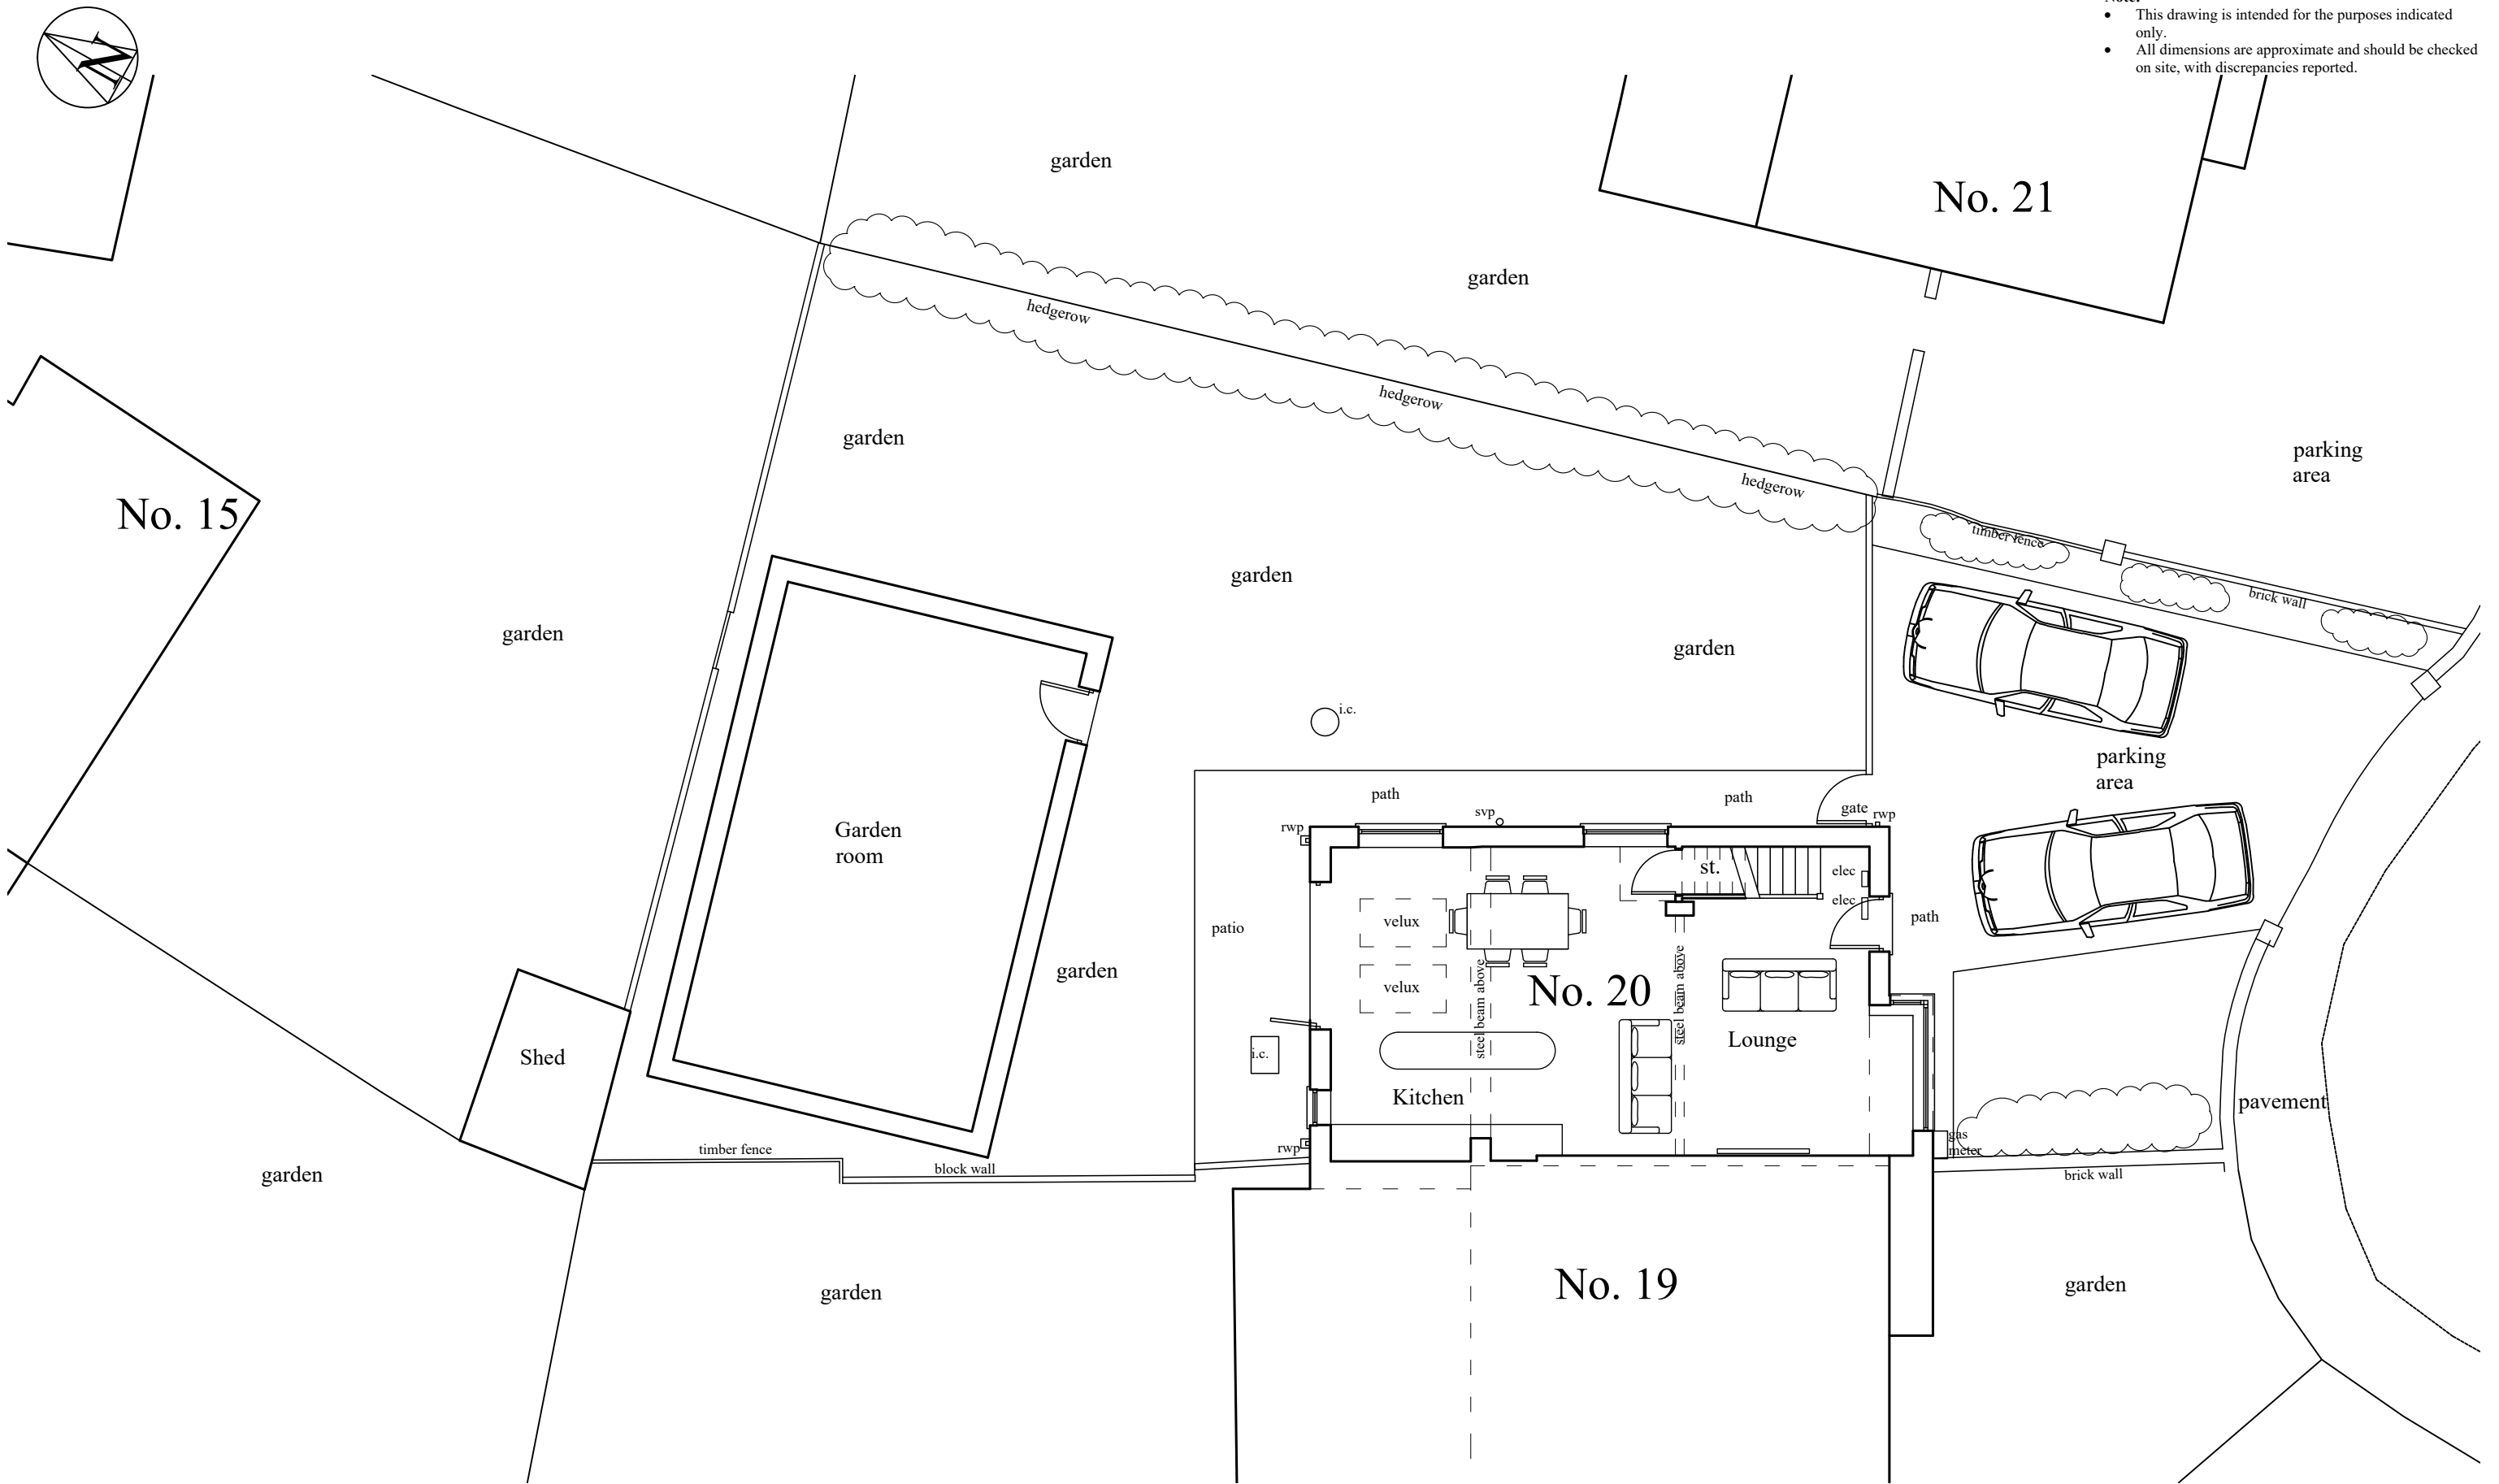

Note:-

- This drawing is intended for the purposes indicated only.
- All dimensions are approximate and should be checked on site, with discrepancies reported.

 

Client:- Mr Chey Currie 20, Robert Street, Glynneath, Neath. SA11 5EG		Job Title :- Proposed alterations, widening of parking area and garden room to 20, Robert Street, Glynneath, Neath. SA11 5EG		Dwg Title:- Proposed ground floor plan Option 1	
Scale:- 1:100	Date :- November 2022	Stage :- Pre-app	Dwg No.:- P06	Rev.:- A	A3