
 


Garage location existing
PROPOSED Block/Site Plan

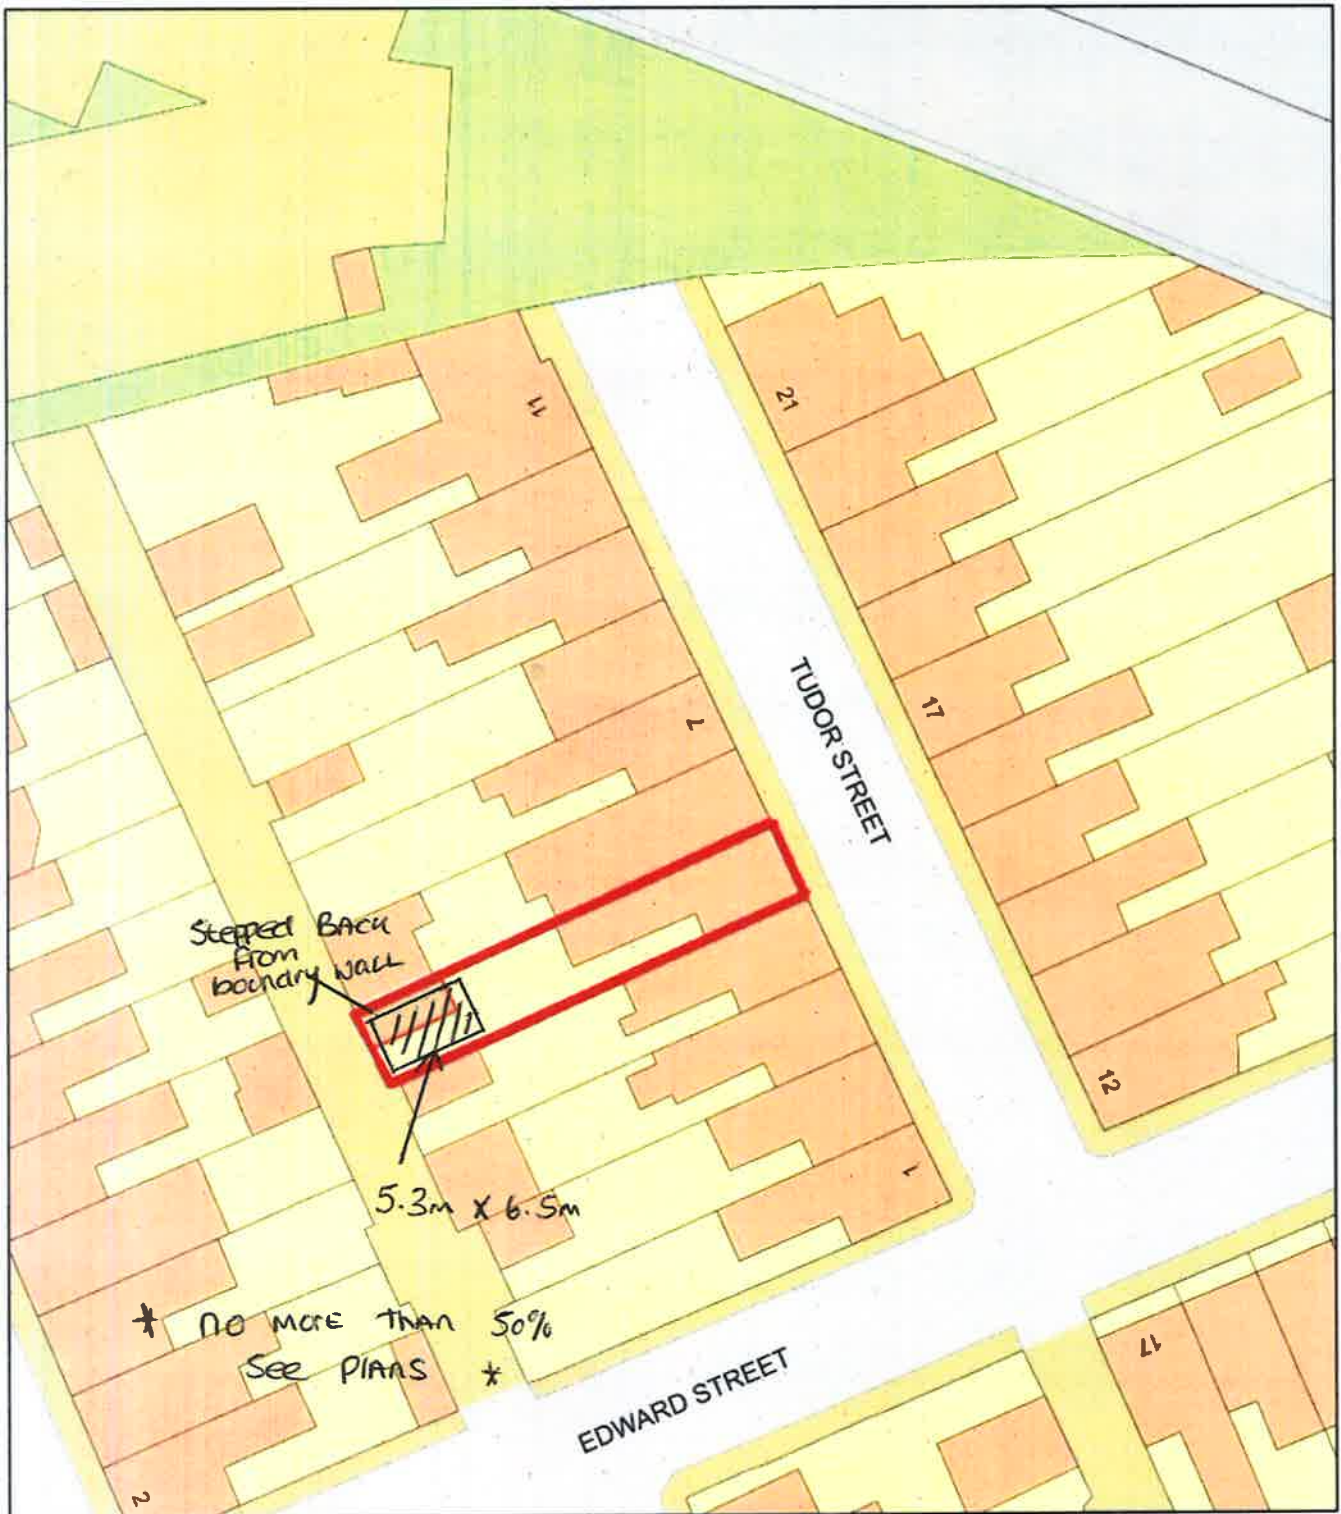

Plan Produced for: Jacob Bennett
Date Produced: 23 Jan 2023
Plan Reference Number: TORQM23023161442289
Scale: 1:500 @ A4