





PROPOSED REAR ELEVATION

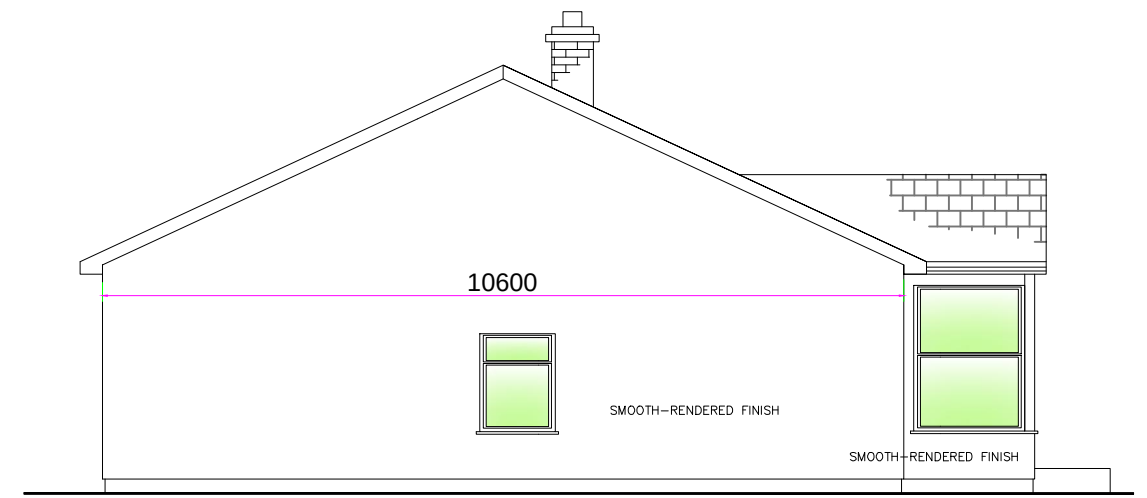


PROPOSED SIDE ELEVATION

PROPOSED BUNGALOW

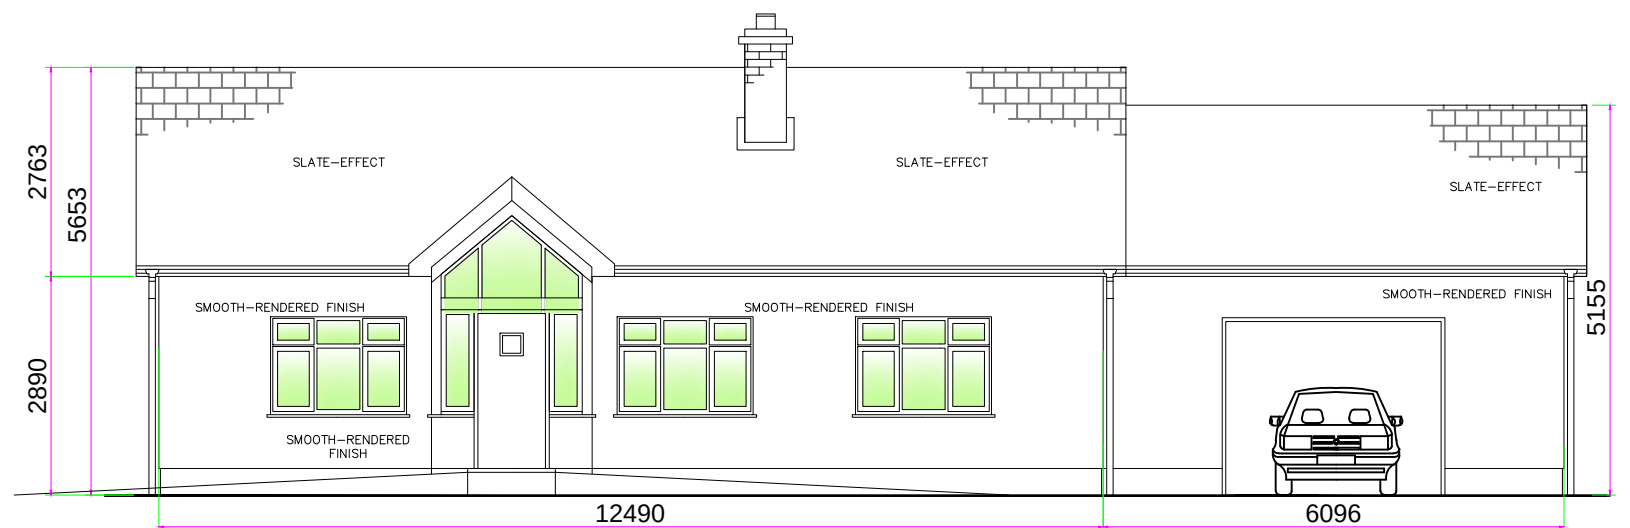

PROPOSED FRONT ELEVATION

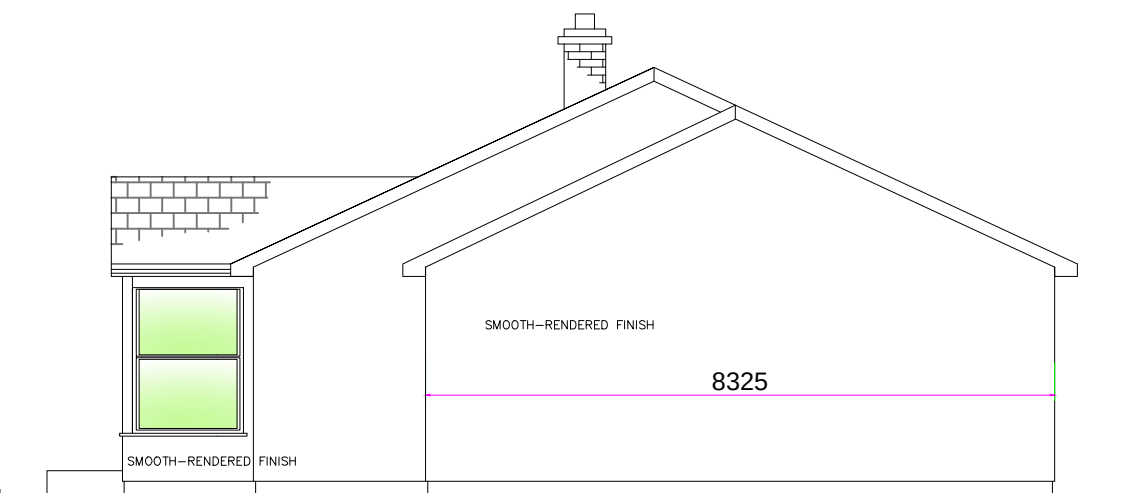

PROPOSED SIDE ELEVATION

PROPOSED BUNGALOW

N.B. THE DRAWINGS CAN BE SCALED
FOR PLANNING PURPOSES ONLY

FOR ORDERING OR OTHER PURPOSES CHECK
MEASUREMENTS ON SITE & WITH THE OWNER.

DIMENSIONS ARE GIVEN FOR GUIDANCE ONLY.

Atlas and Partners

Planning and Building Services

Red Gables - Llanteg - Pembrokeshire - SA67 8PU
Tel: 07810 891 375 - email: petetheplan@hotmail.co.uk

DRAWING NO:	CRO 04
DRAWN BY:	PW
DATE:	26/11/2017
SCALE:	1 to 100 @ A3
CLIENT:	Mr Ronnie Croxford

TITLE: **PROPOSED ELEVATIONS**