



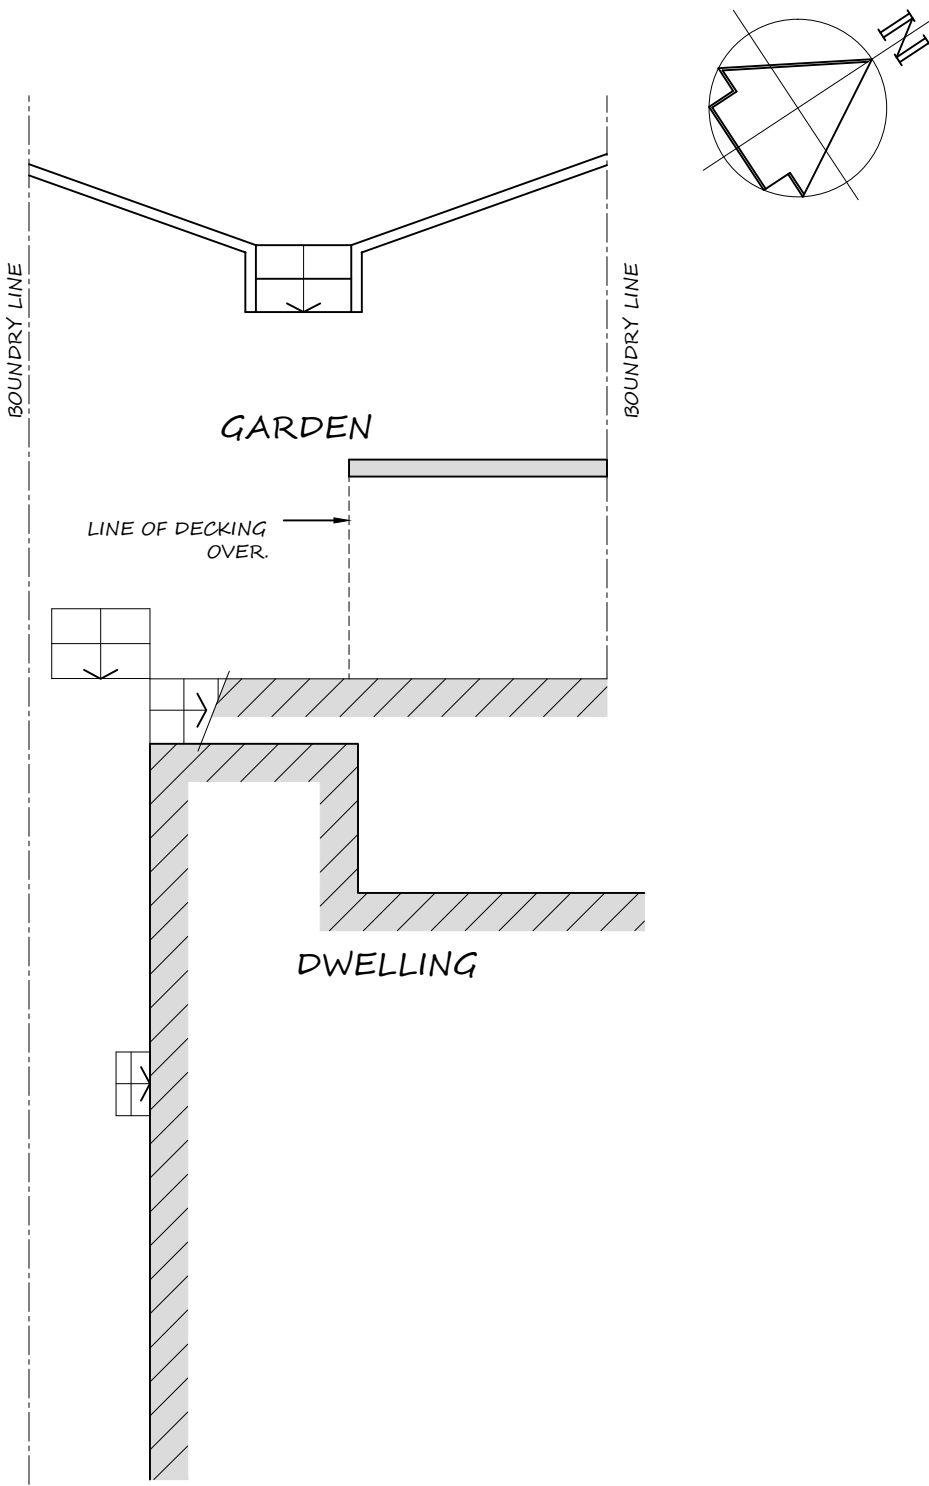


GARDEN LEVEL - PLAN
AS EXISTING

SCALE 1:100 @ A1

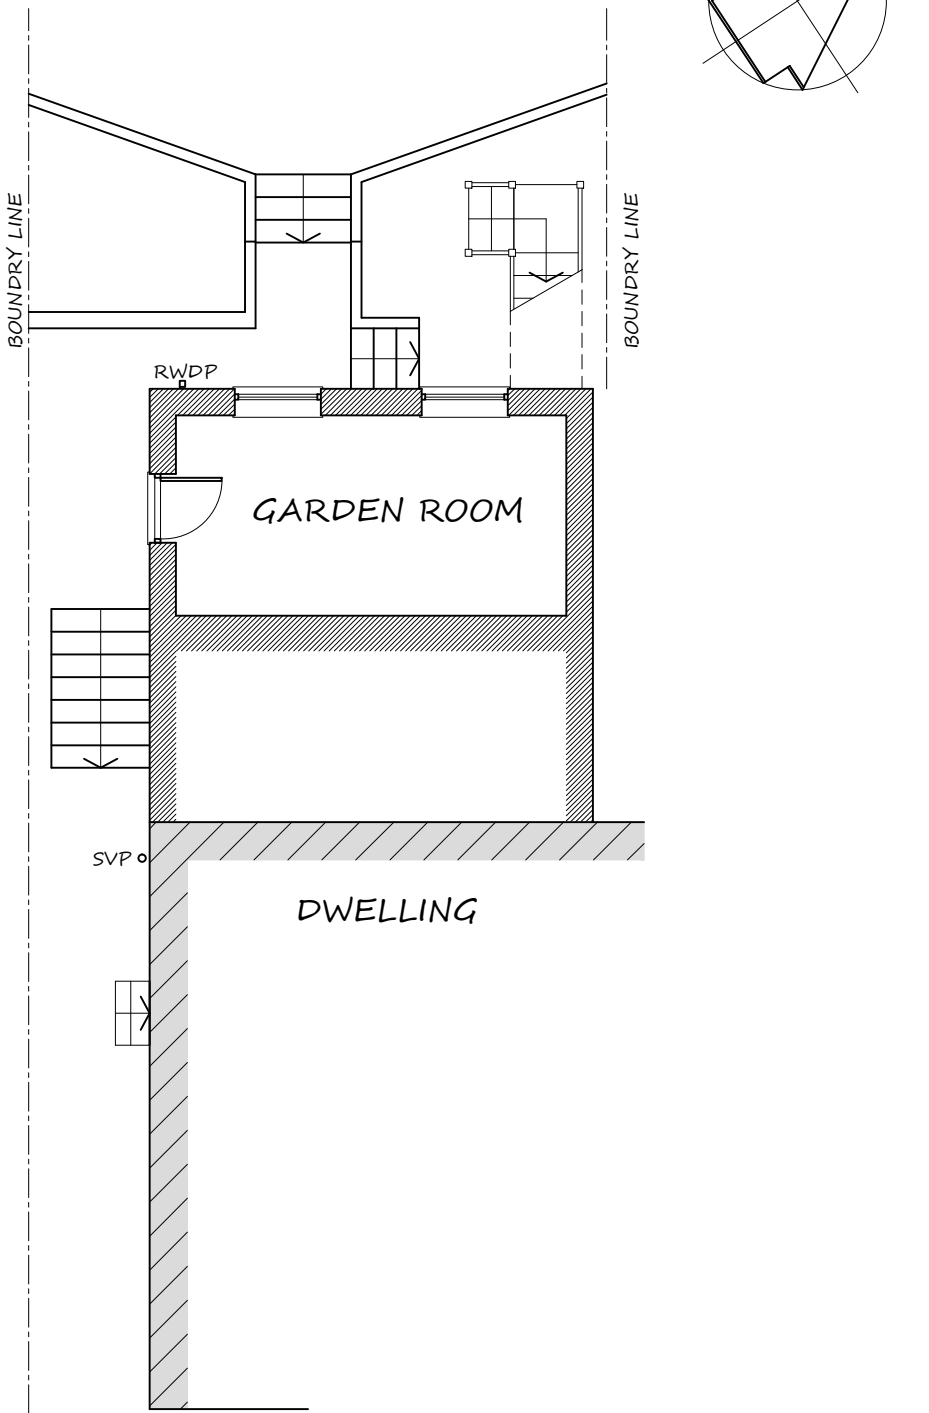


GARDEN LEVEL - PLAN
AS PROPOSED

SCALE 1:100 @ A1

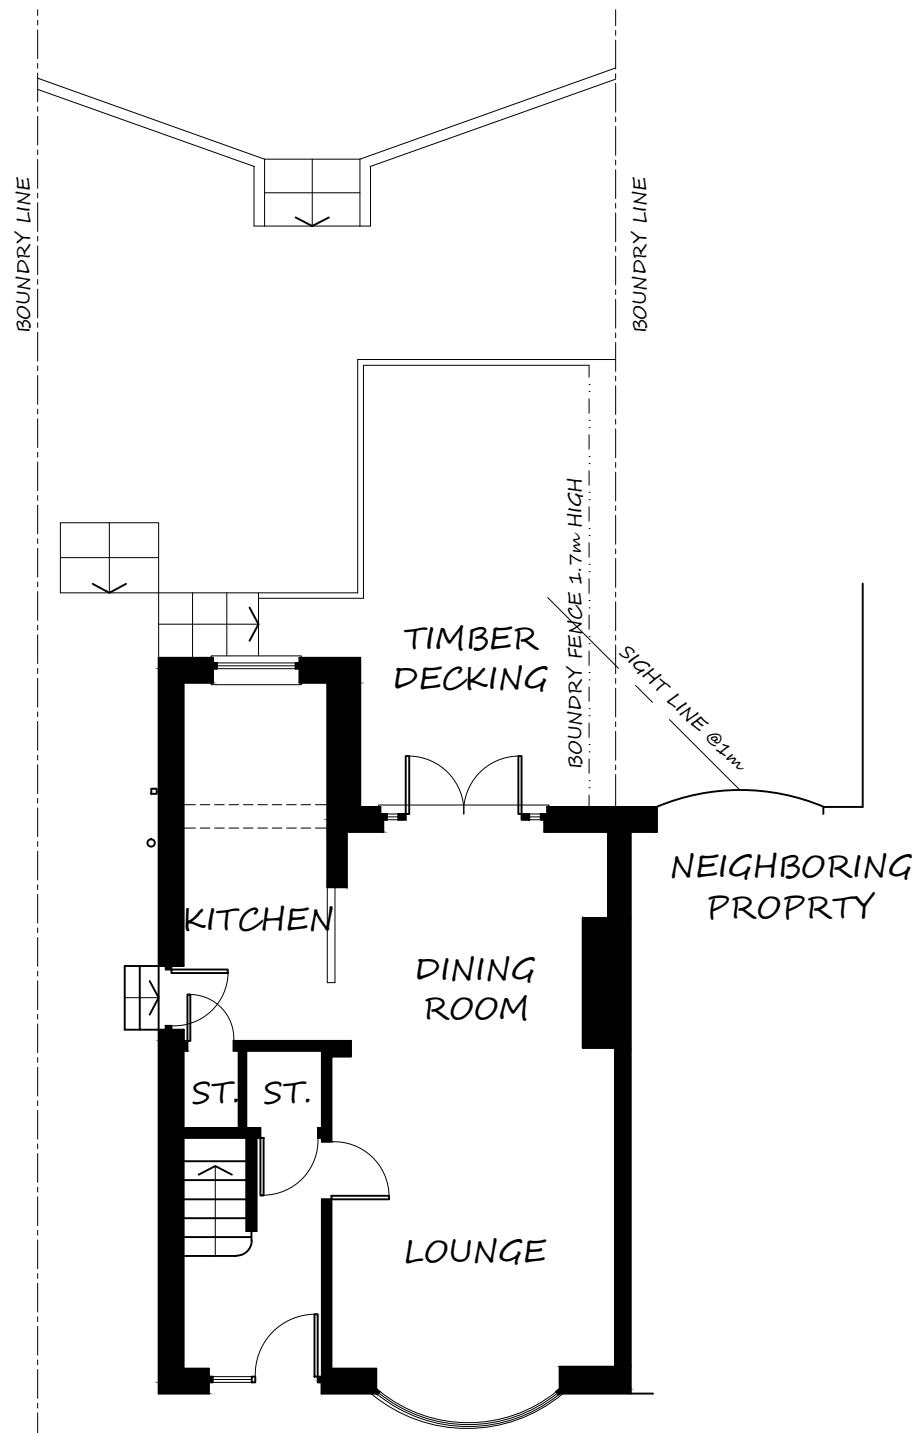


GROUND FLOOR PLAN
AS EXISTING

SCALE 1:100 @ A1

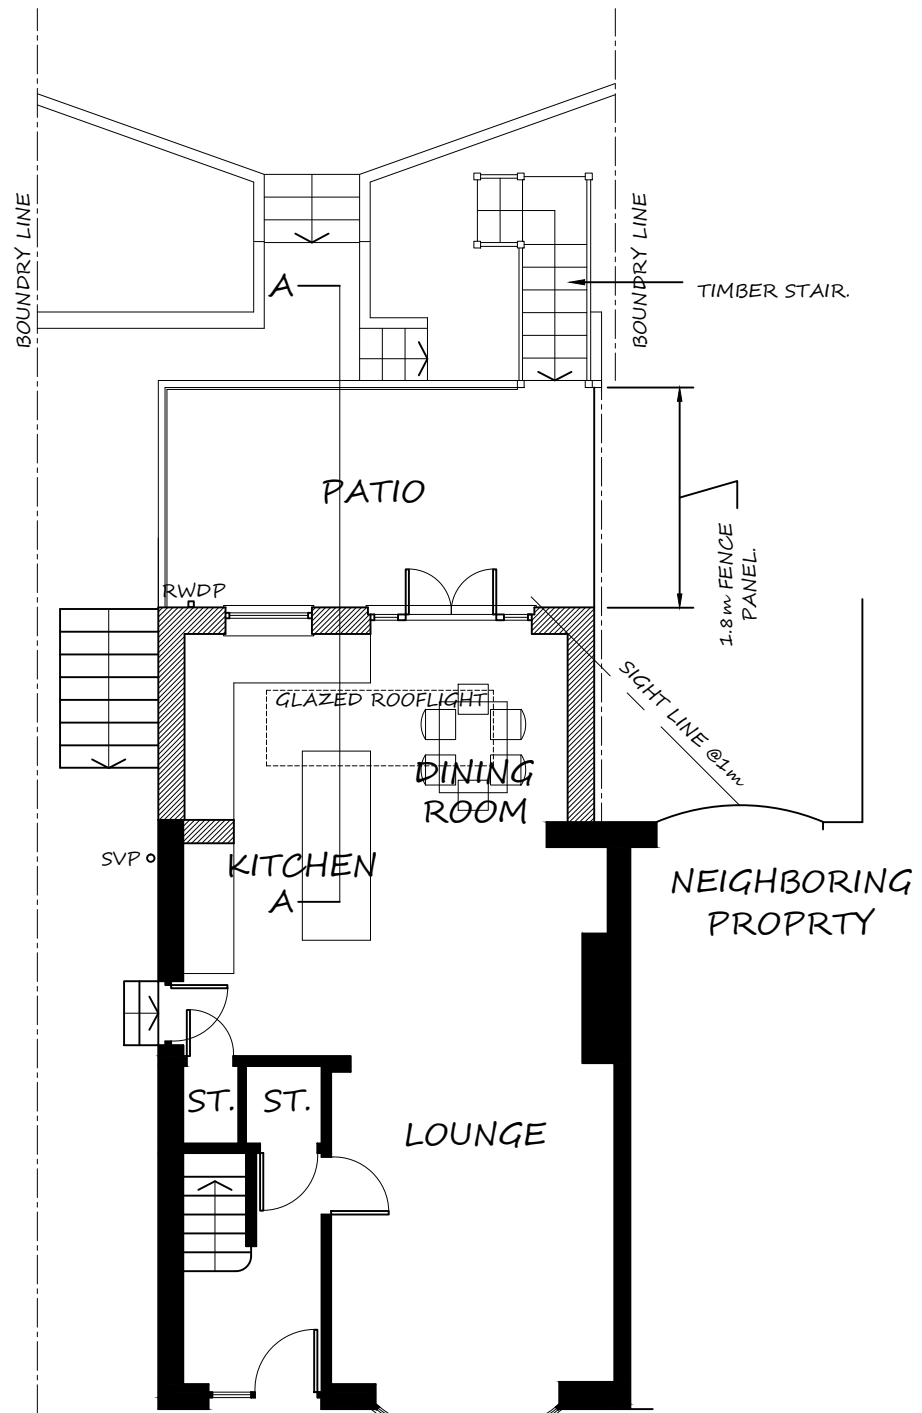


GROUND FLOOR PLAN
AS PROPOSED

SCALE 1:100 @ A1

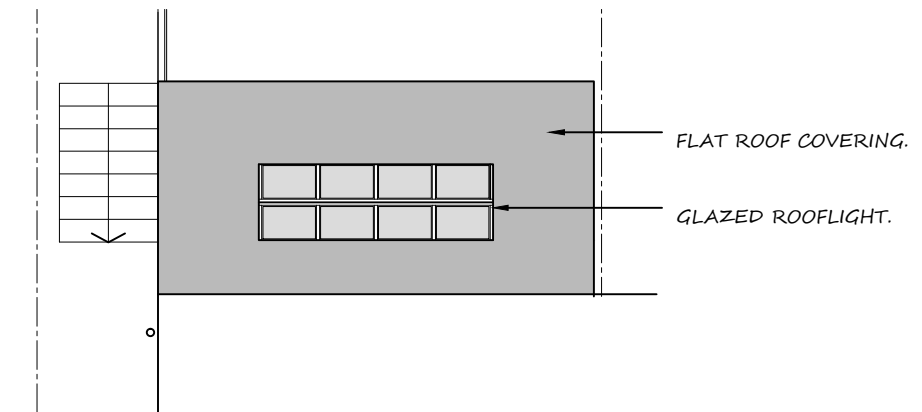


PART PLAN - ROOF PLAN
AS PROPOSED

SCALE 1:100 @ A1

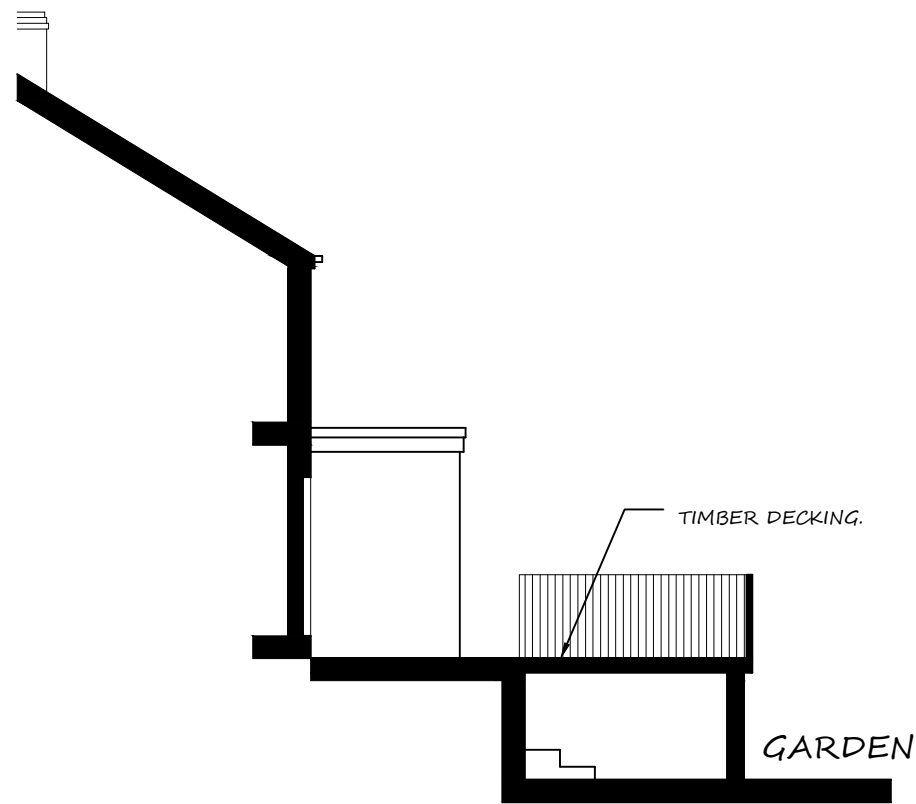


NORTH EAST ELEVATION
AS EXISTING

SCALE 1:100 @ A1

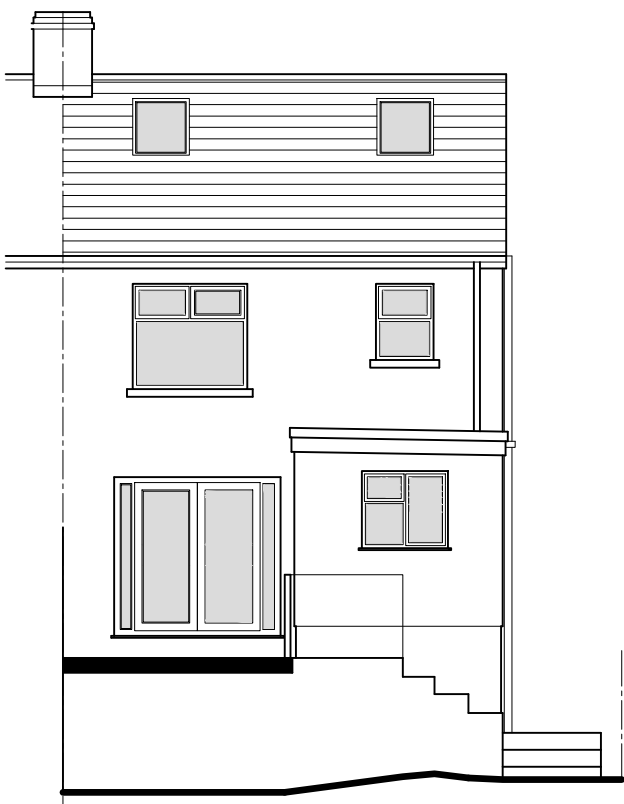

NORTH WEST ELEVATION
SECTION THRU DECKING
AS EXISTING

SCALE 1:100 @ A1

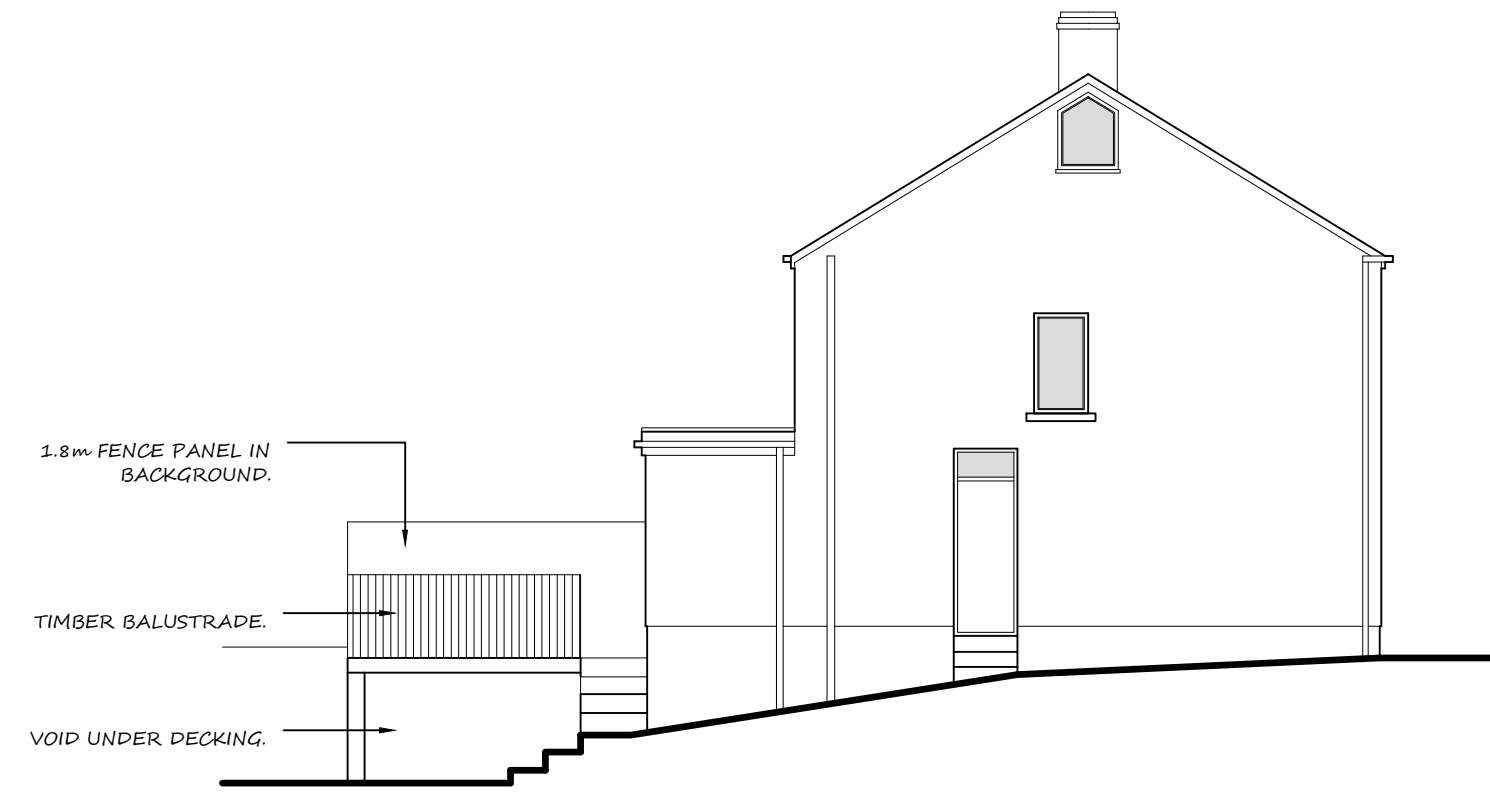


SOUTH WEST ELEVATION
AS EXISTING

SCALE 1:100 @ A1




SOUTH EAST ELEVATION
AS EXISTING

SCALE 1:100 @ A1

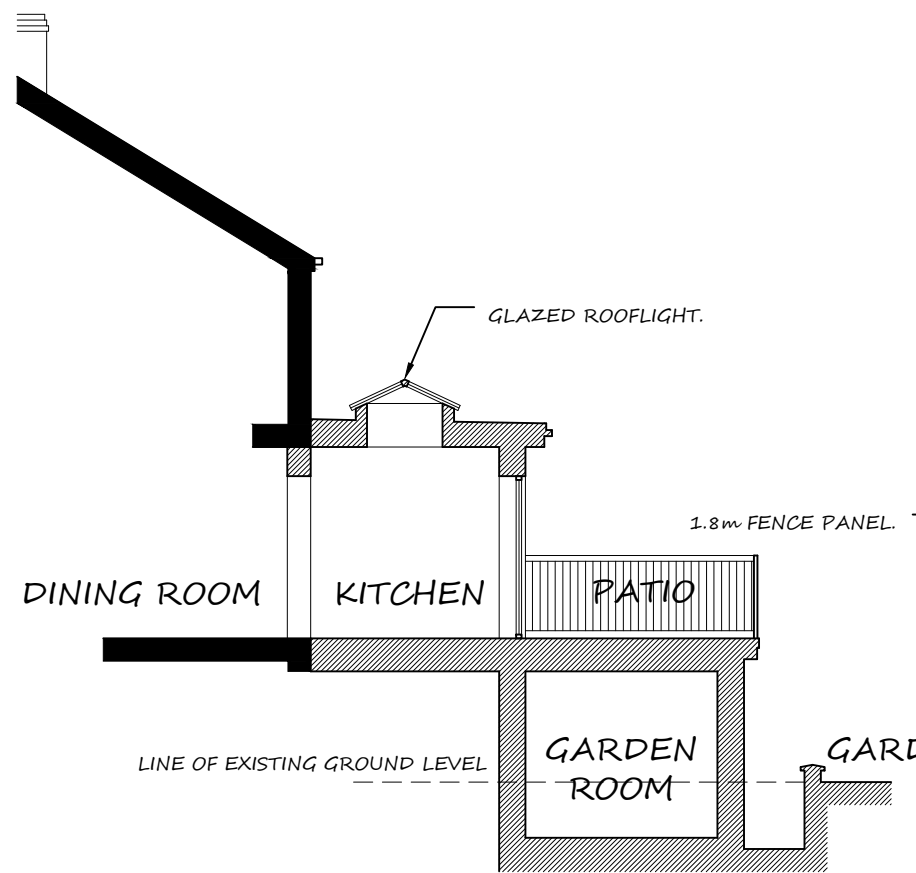


SECTION A-A
AS PROPOSED

SCALE 1:100 @ A1

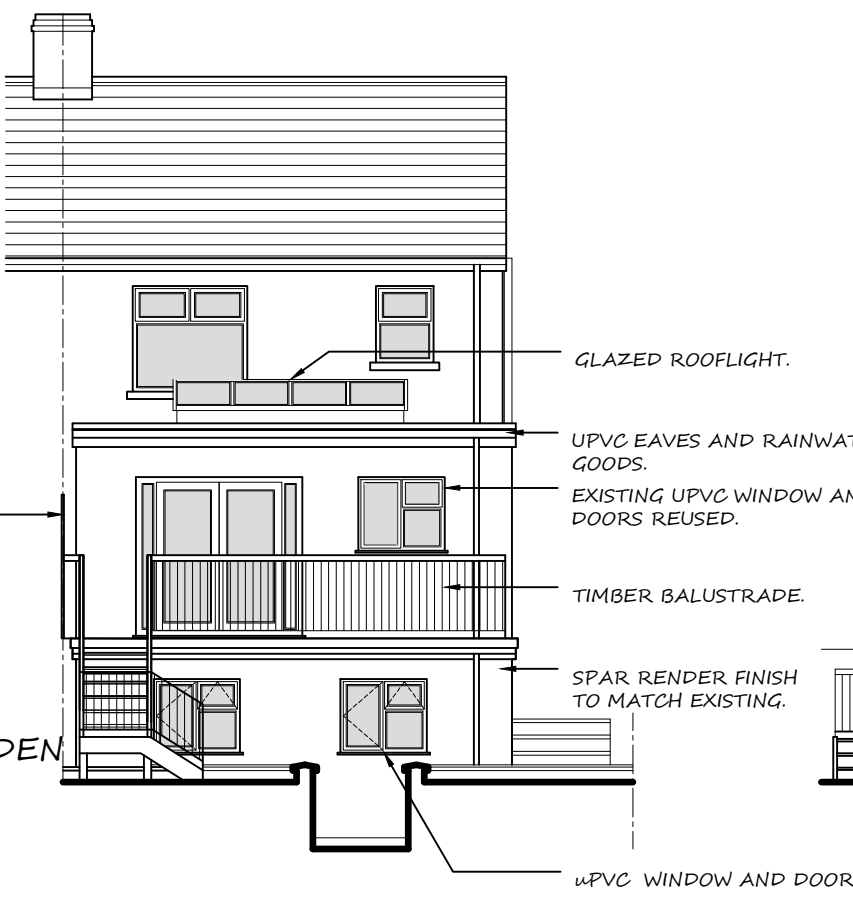

NORTH WEST ELEVATION
AS PROPOSED

SCALE 1:100 @ A1

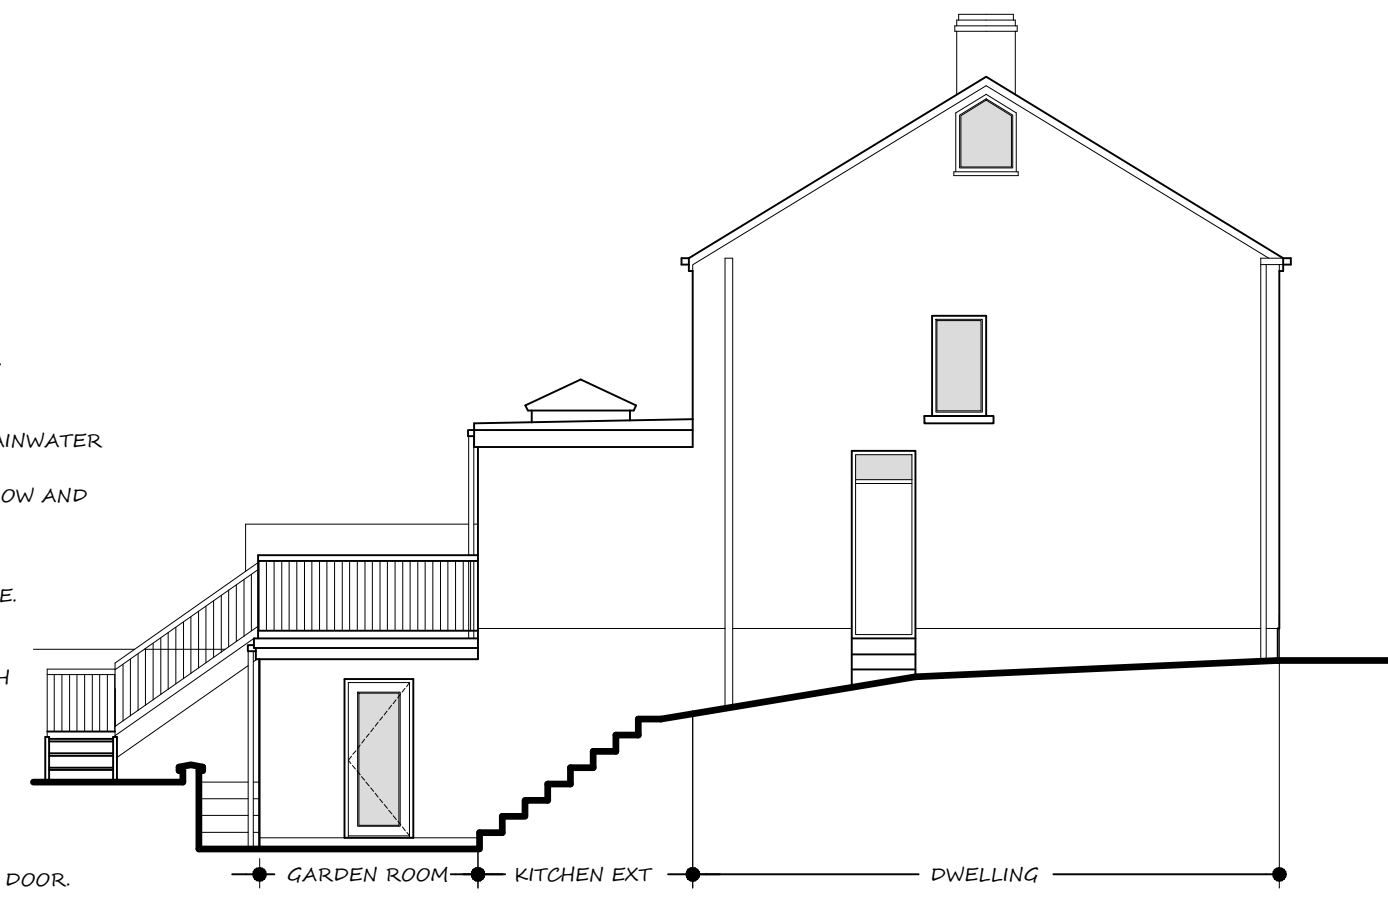

SOUTH WEST ELEVATION
AS PROPOSED

SCALE 1:100 @ A1




SOUTH EAST ELEVATION
AS PROPOSED

SCALE 1:100 @ A1




SITE LOCATION PLAN

SCALE 1:1250 @ A1

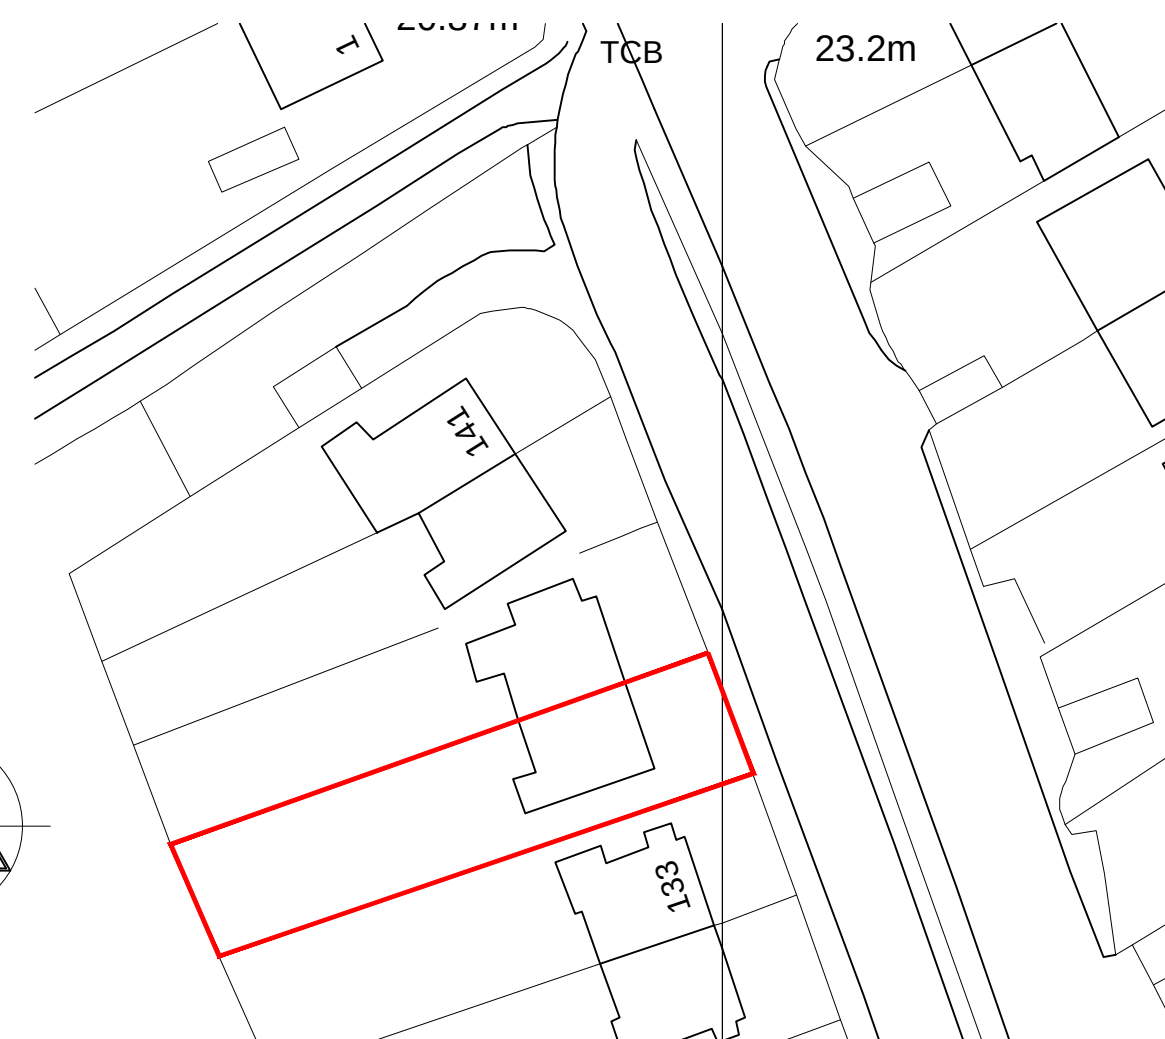

BLOCK PLAN

SCALE 1:500 @ A1

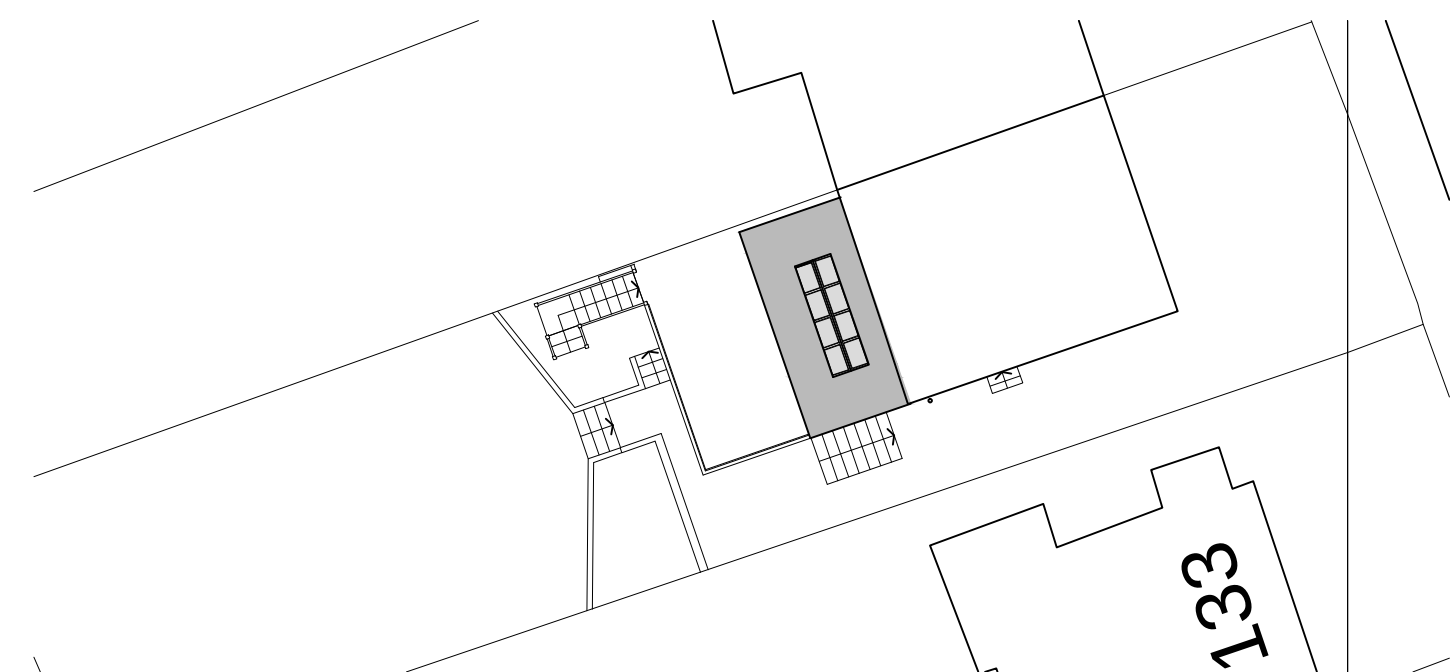

PROPOSED SITE PLAN

SCALE 1:200 @ A1

REAR EXTENSION TO 135 DINAS
BAGLAN ROAD, PORT TALBOT
SA12 8DU.

SITE LOCATION, BLOCK PLAN,
EXISTING AND PROPOSED PLANS,
SECTIONS & ELEVATIONS