


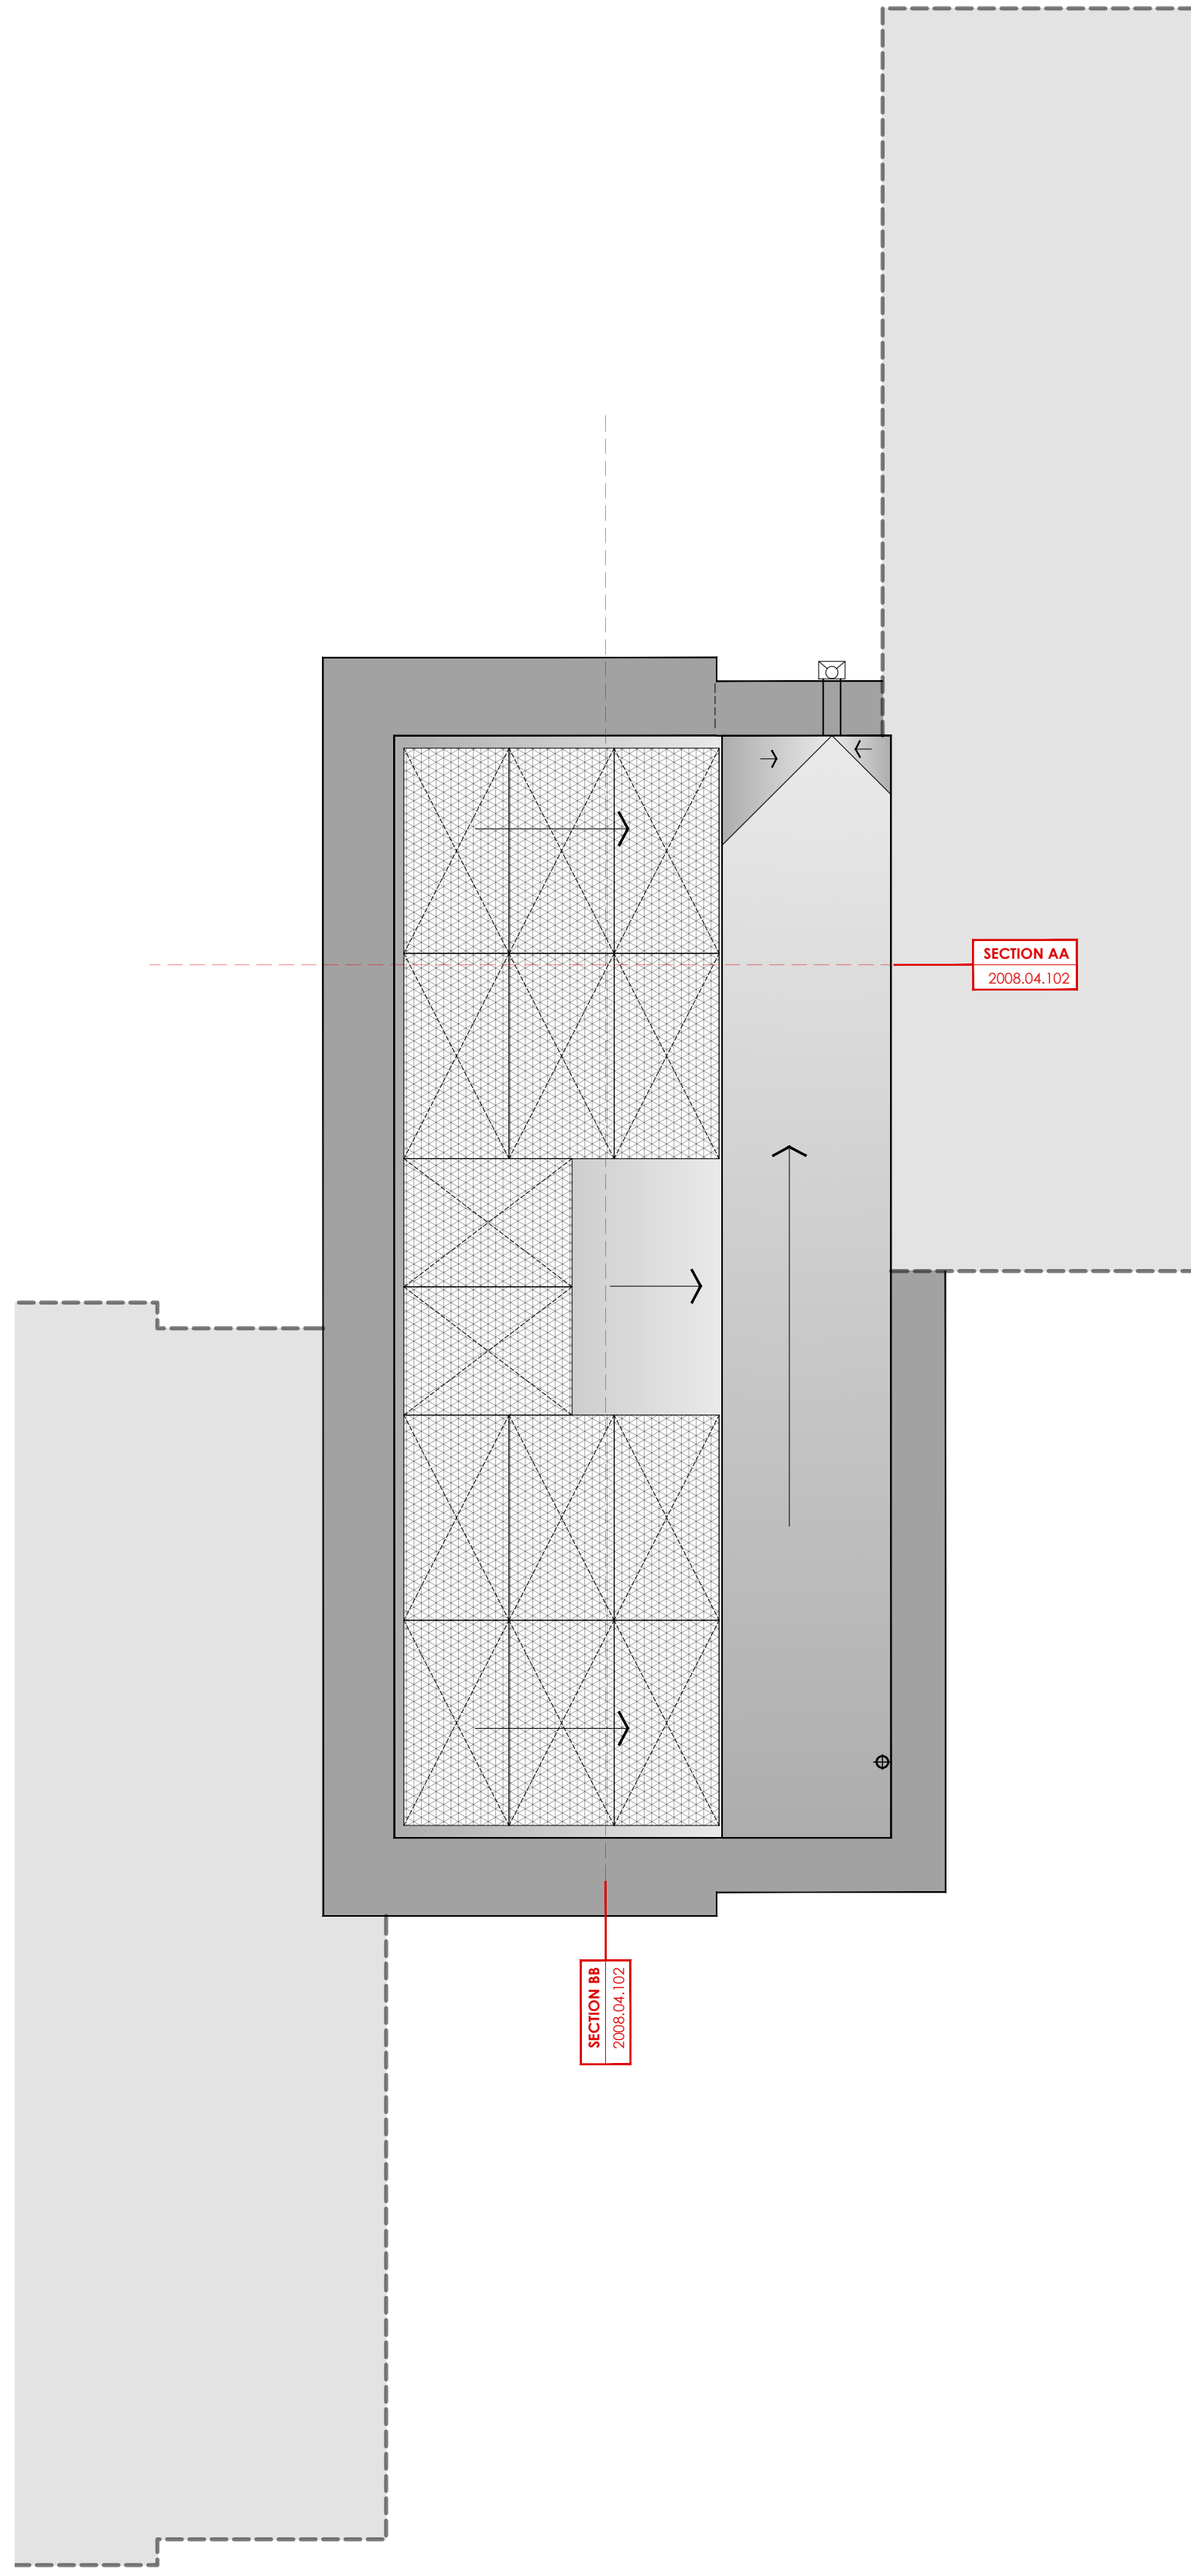
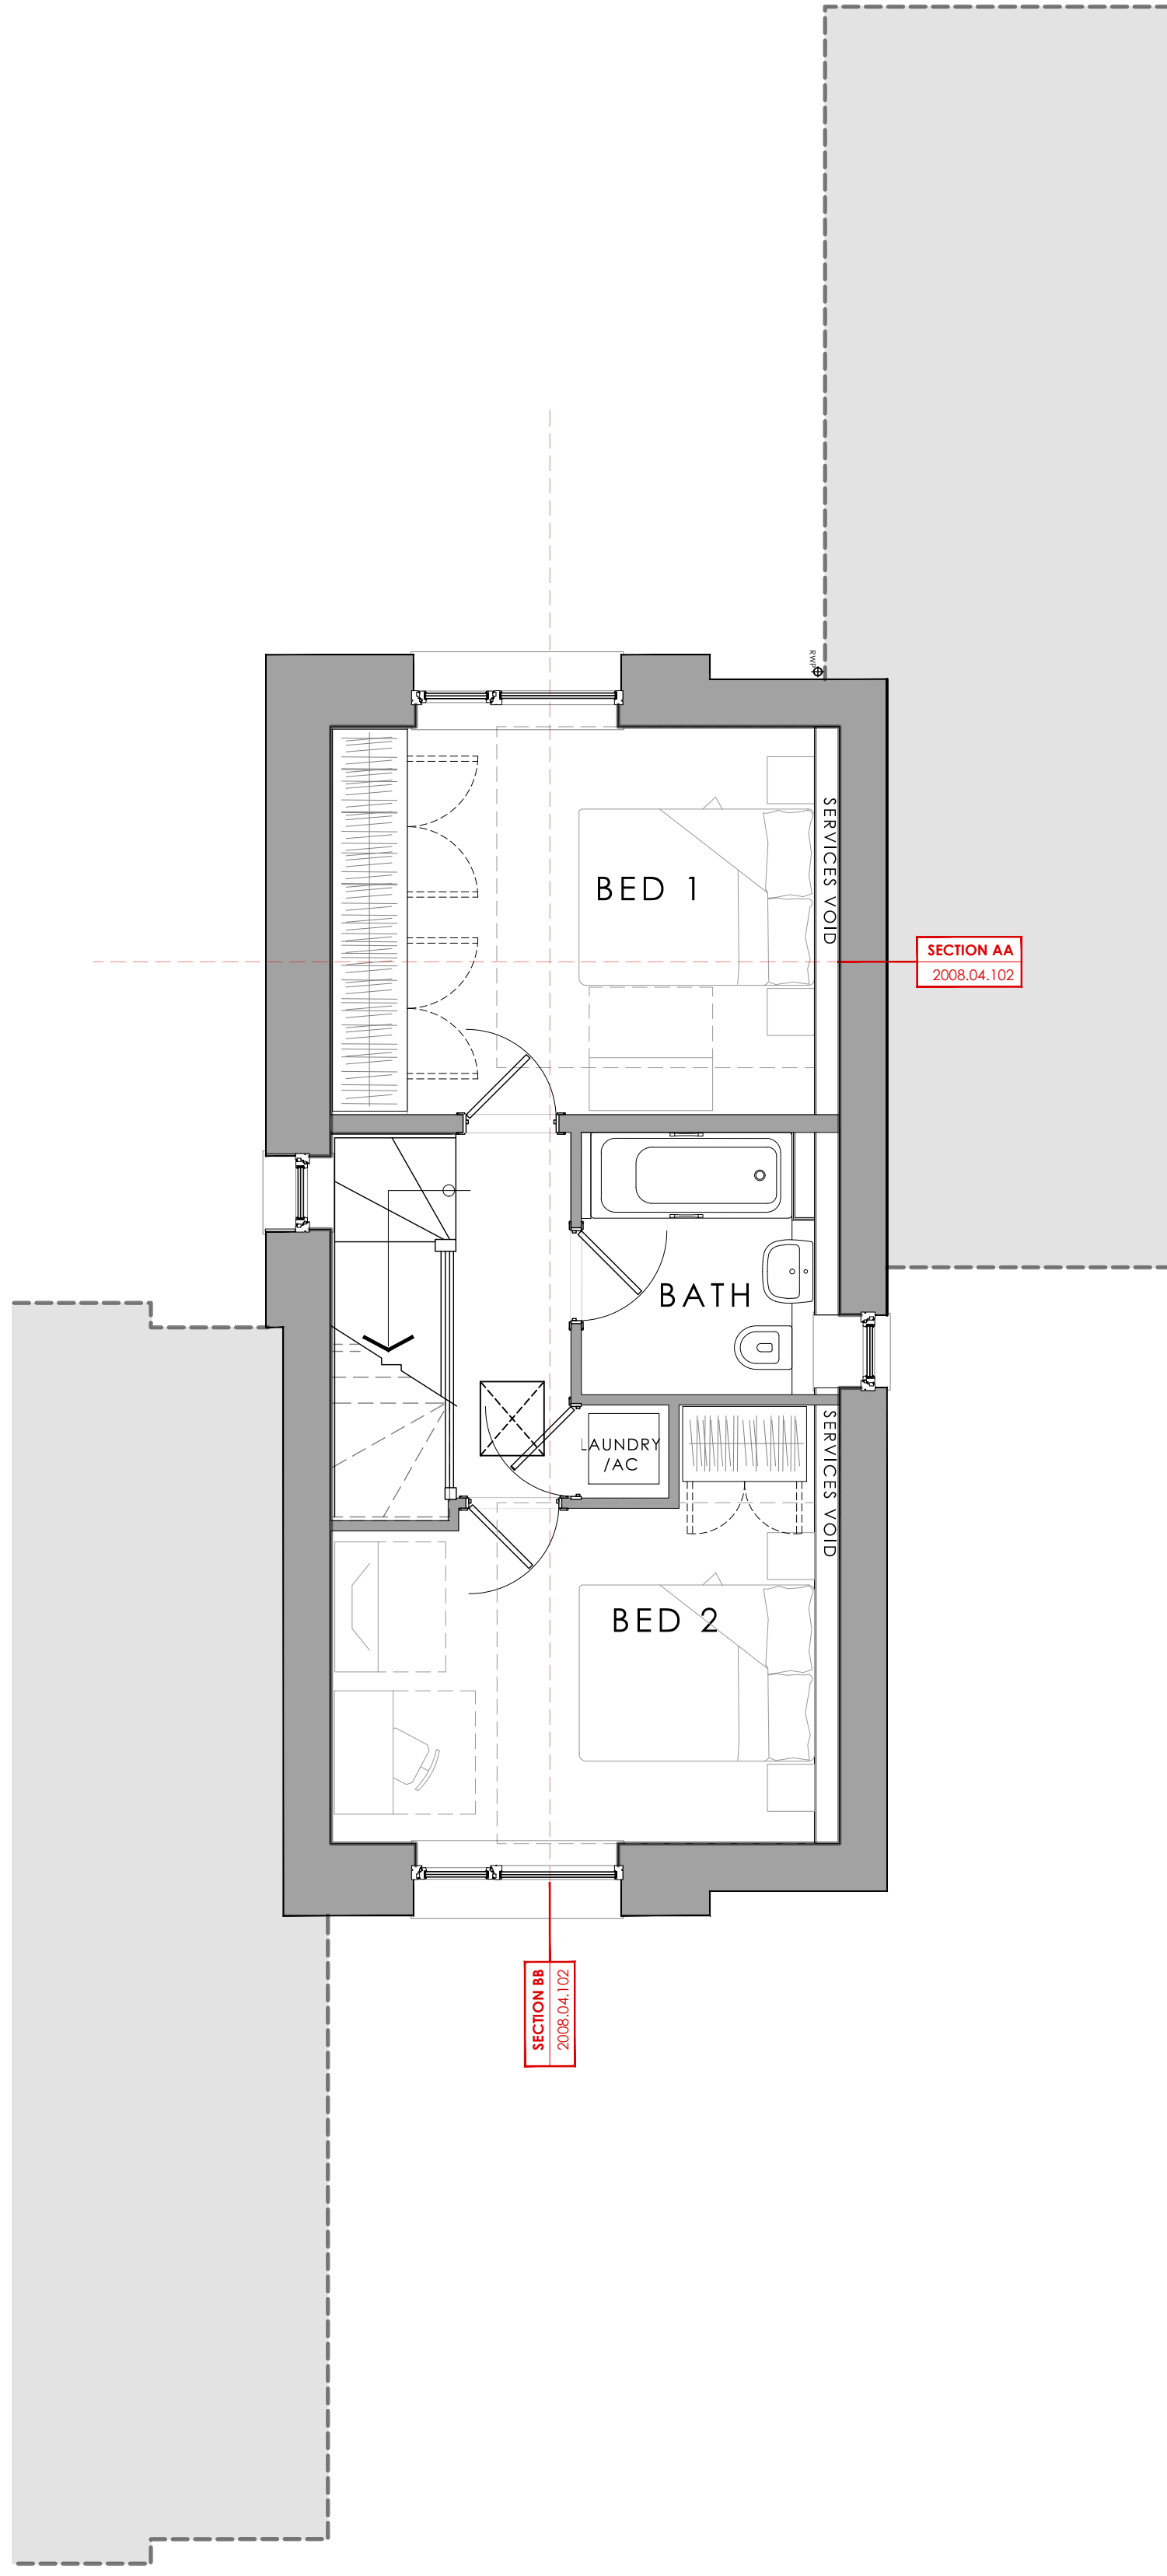


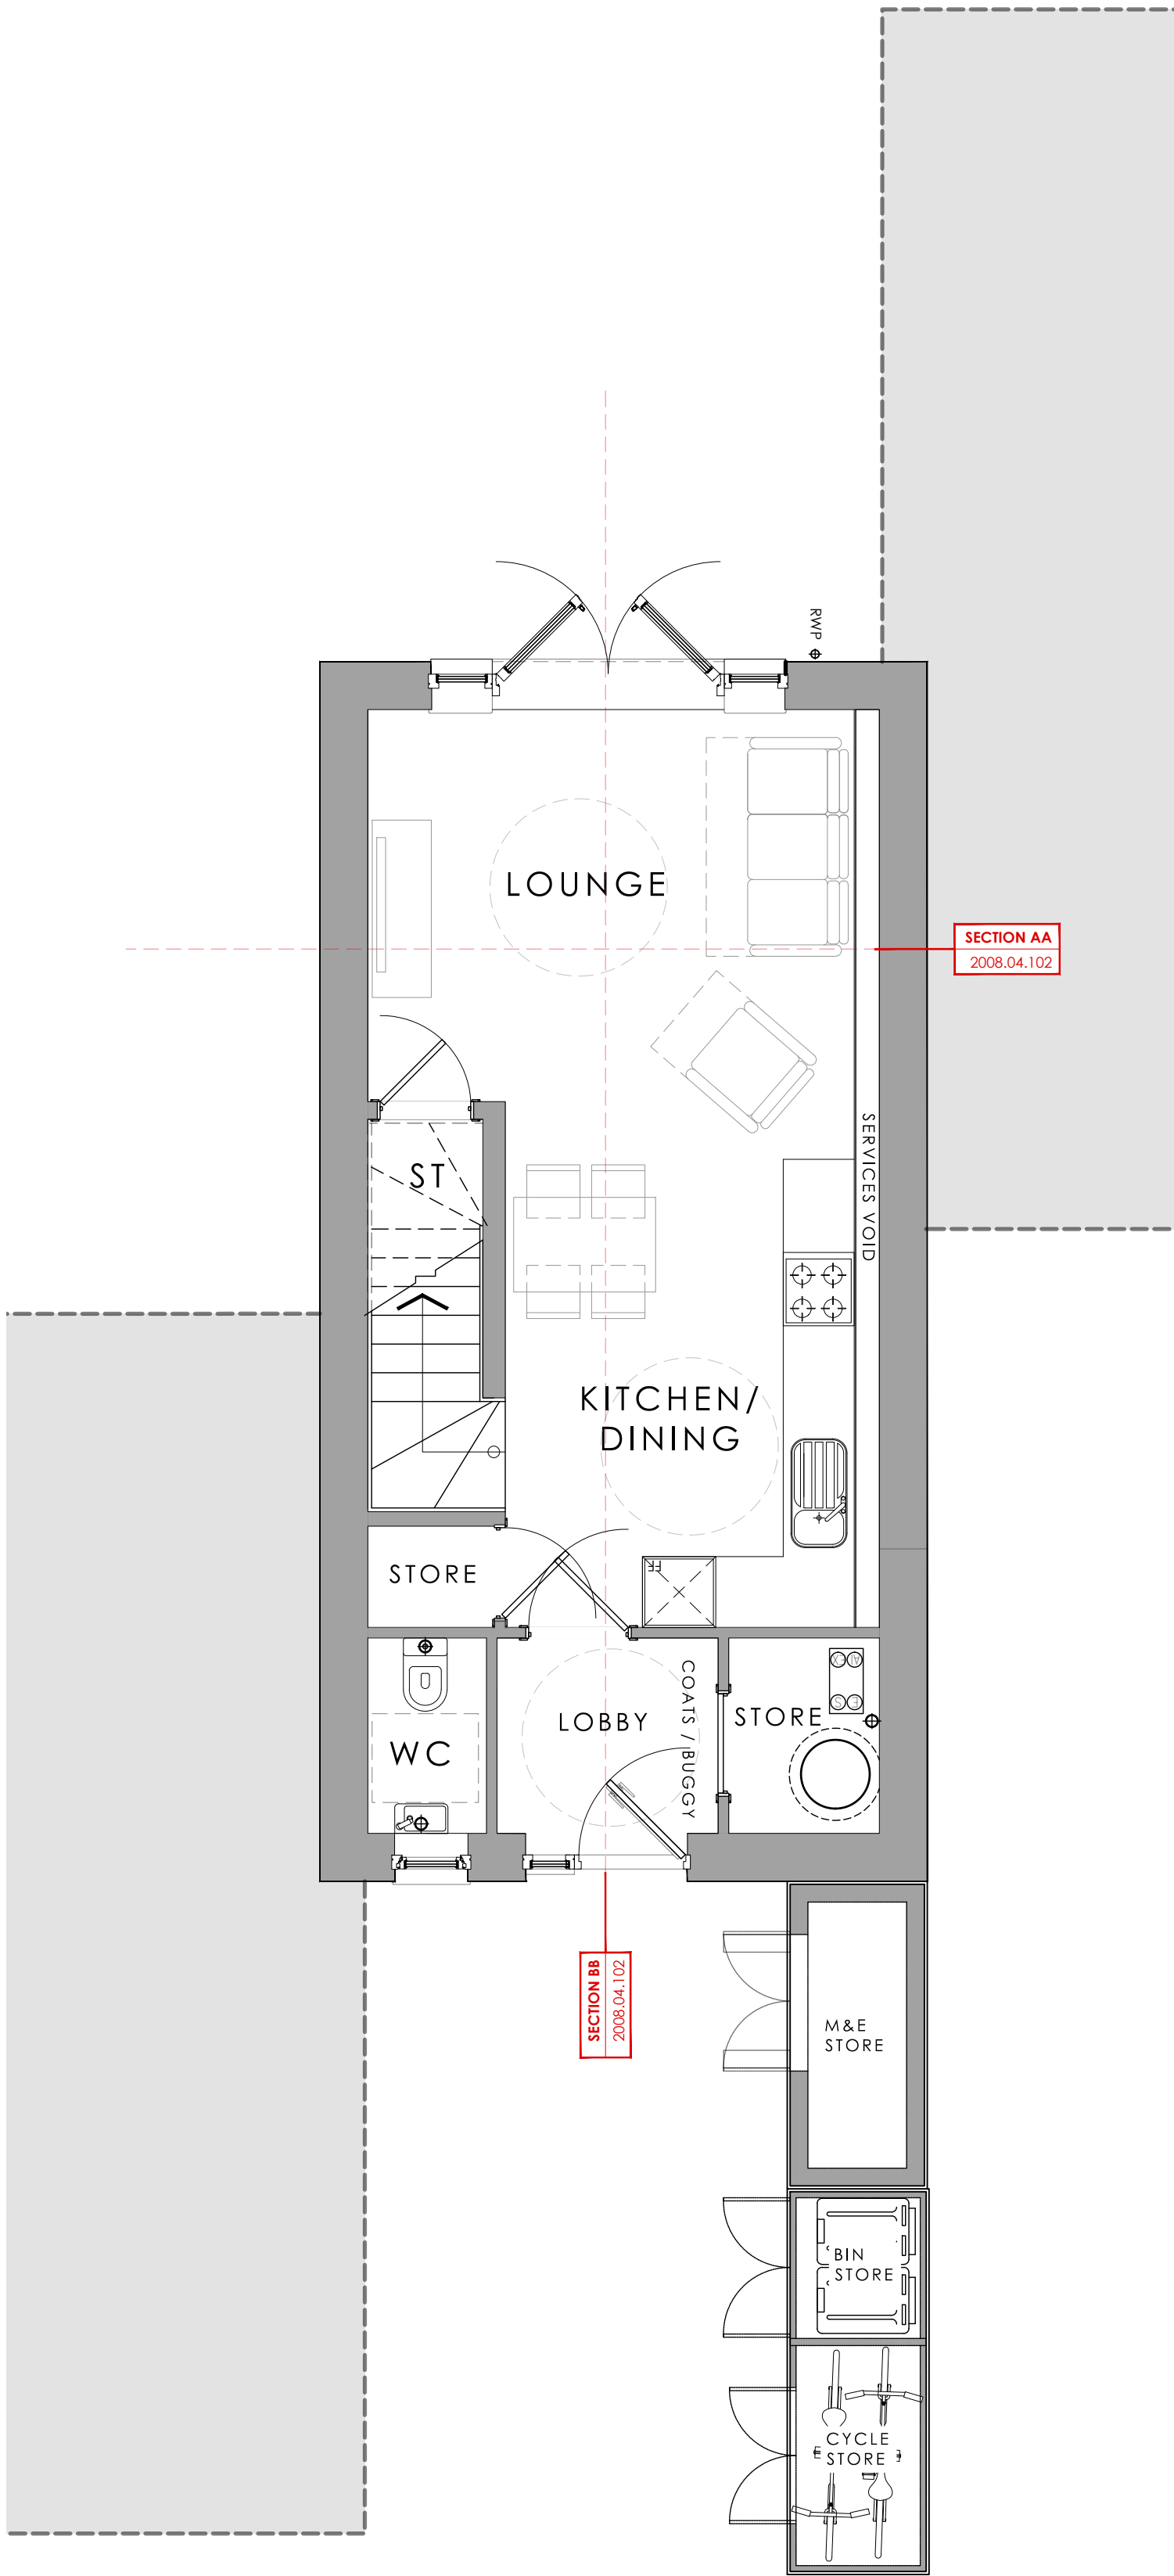


Client	Drawing No	Scale	Revision
Edenstone Homes	LT2008.04.100	1:50-A1	P1
Job Title	Drawing Title	Date	Checked
Residential Development	House Type 1	Oct 22	
Parc Hadau, Pontardawe	Floor Plans		

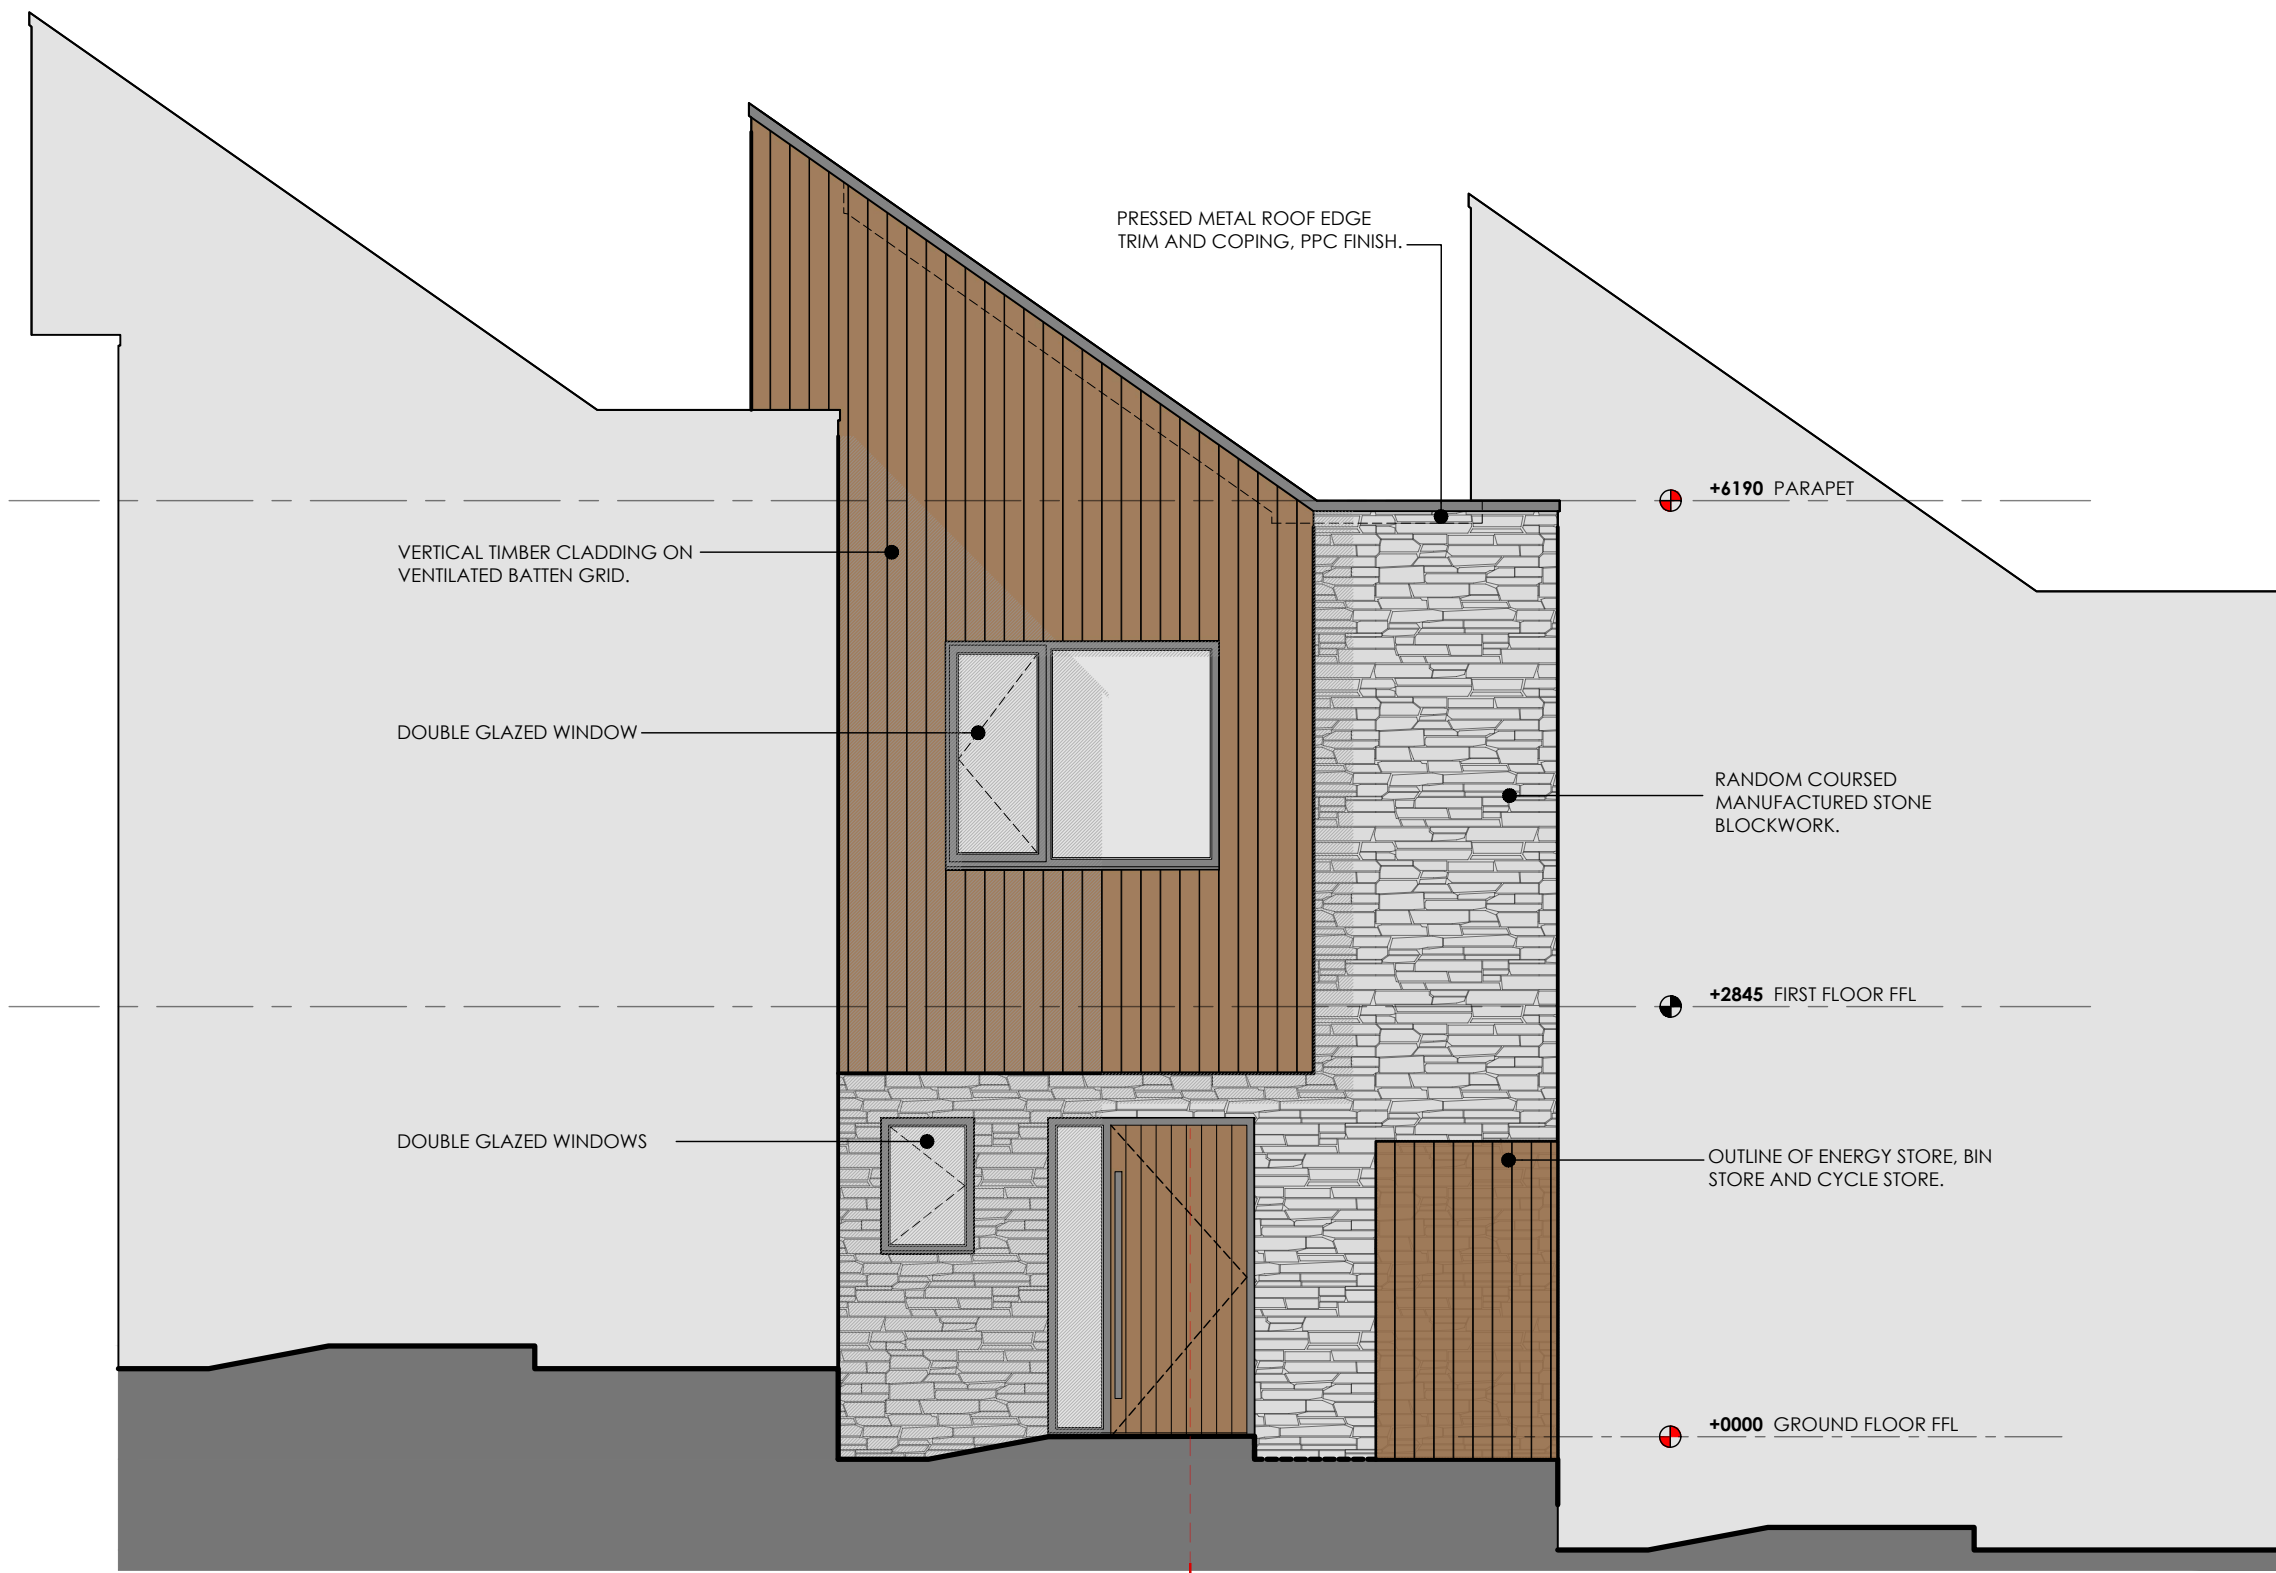


FRONT ELEVATION 1:50

 


SECTION AA
2008.04.102

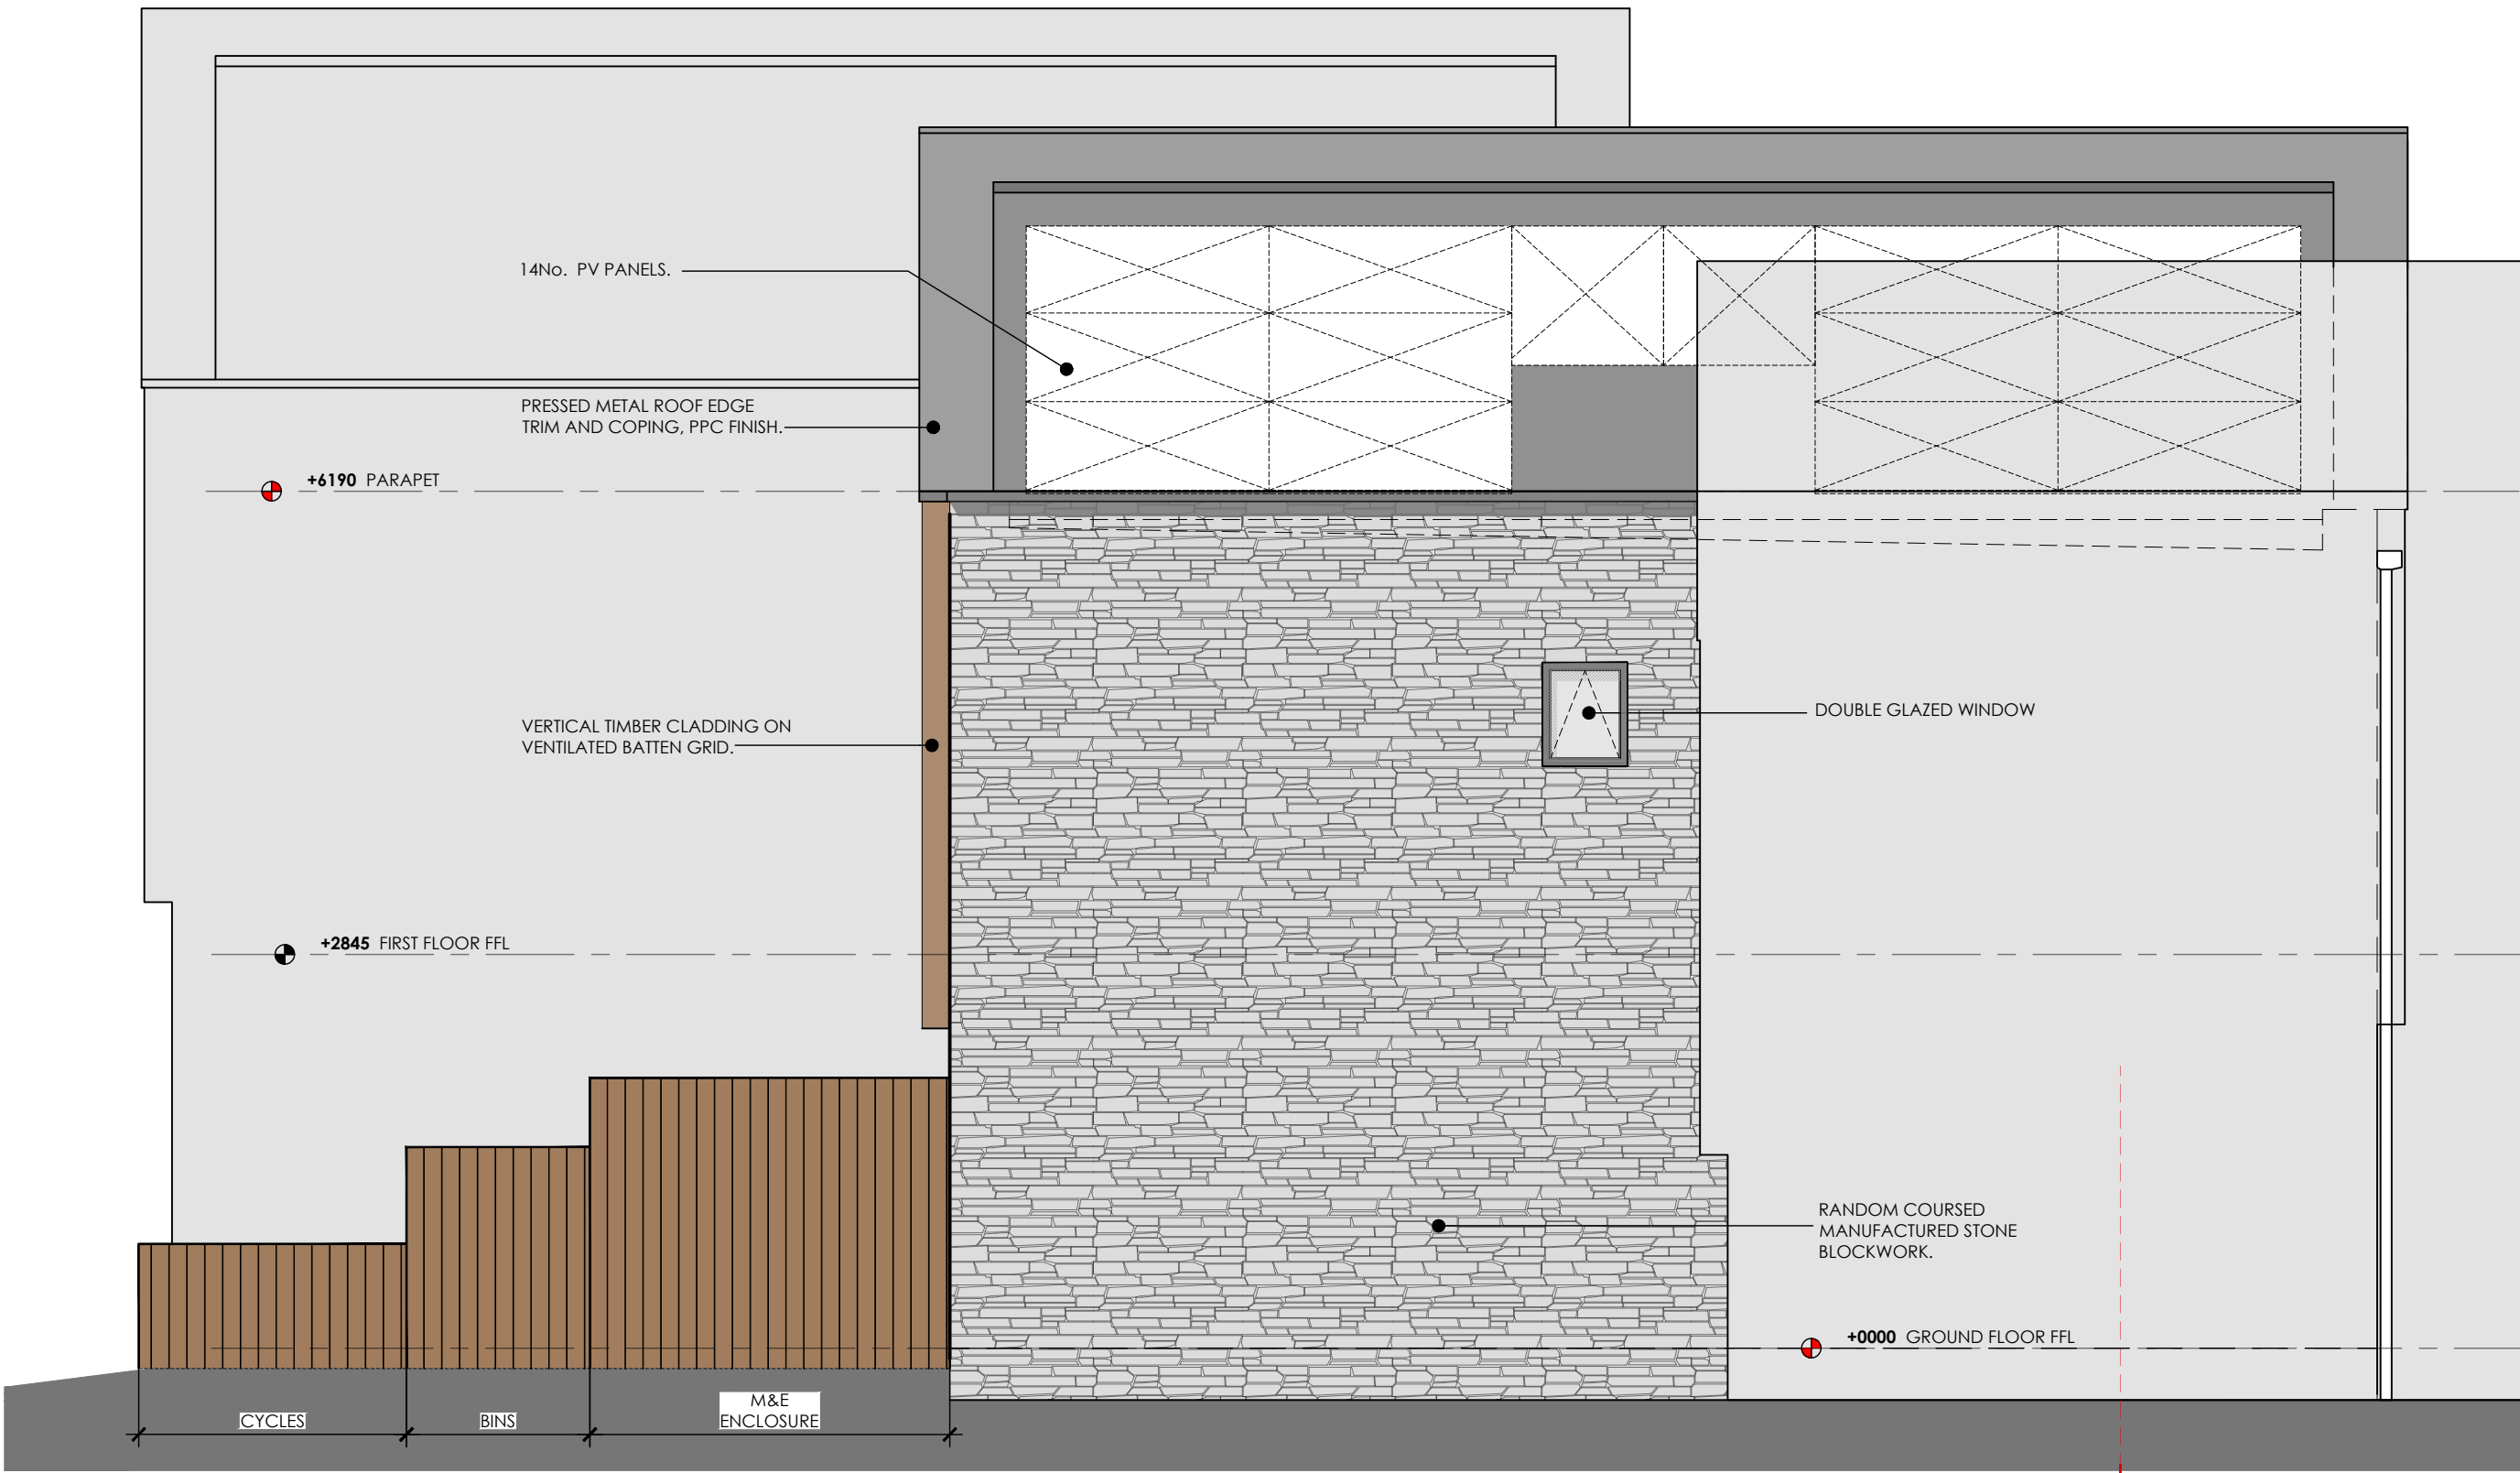


SIDE ELEVATION 1:50

 


SECTION BB
2008.04.102

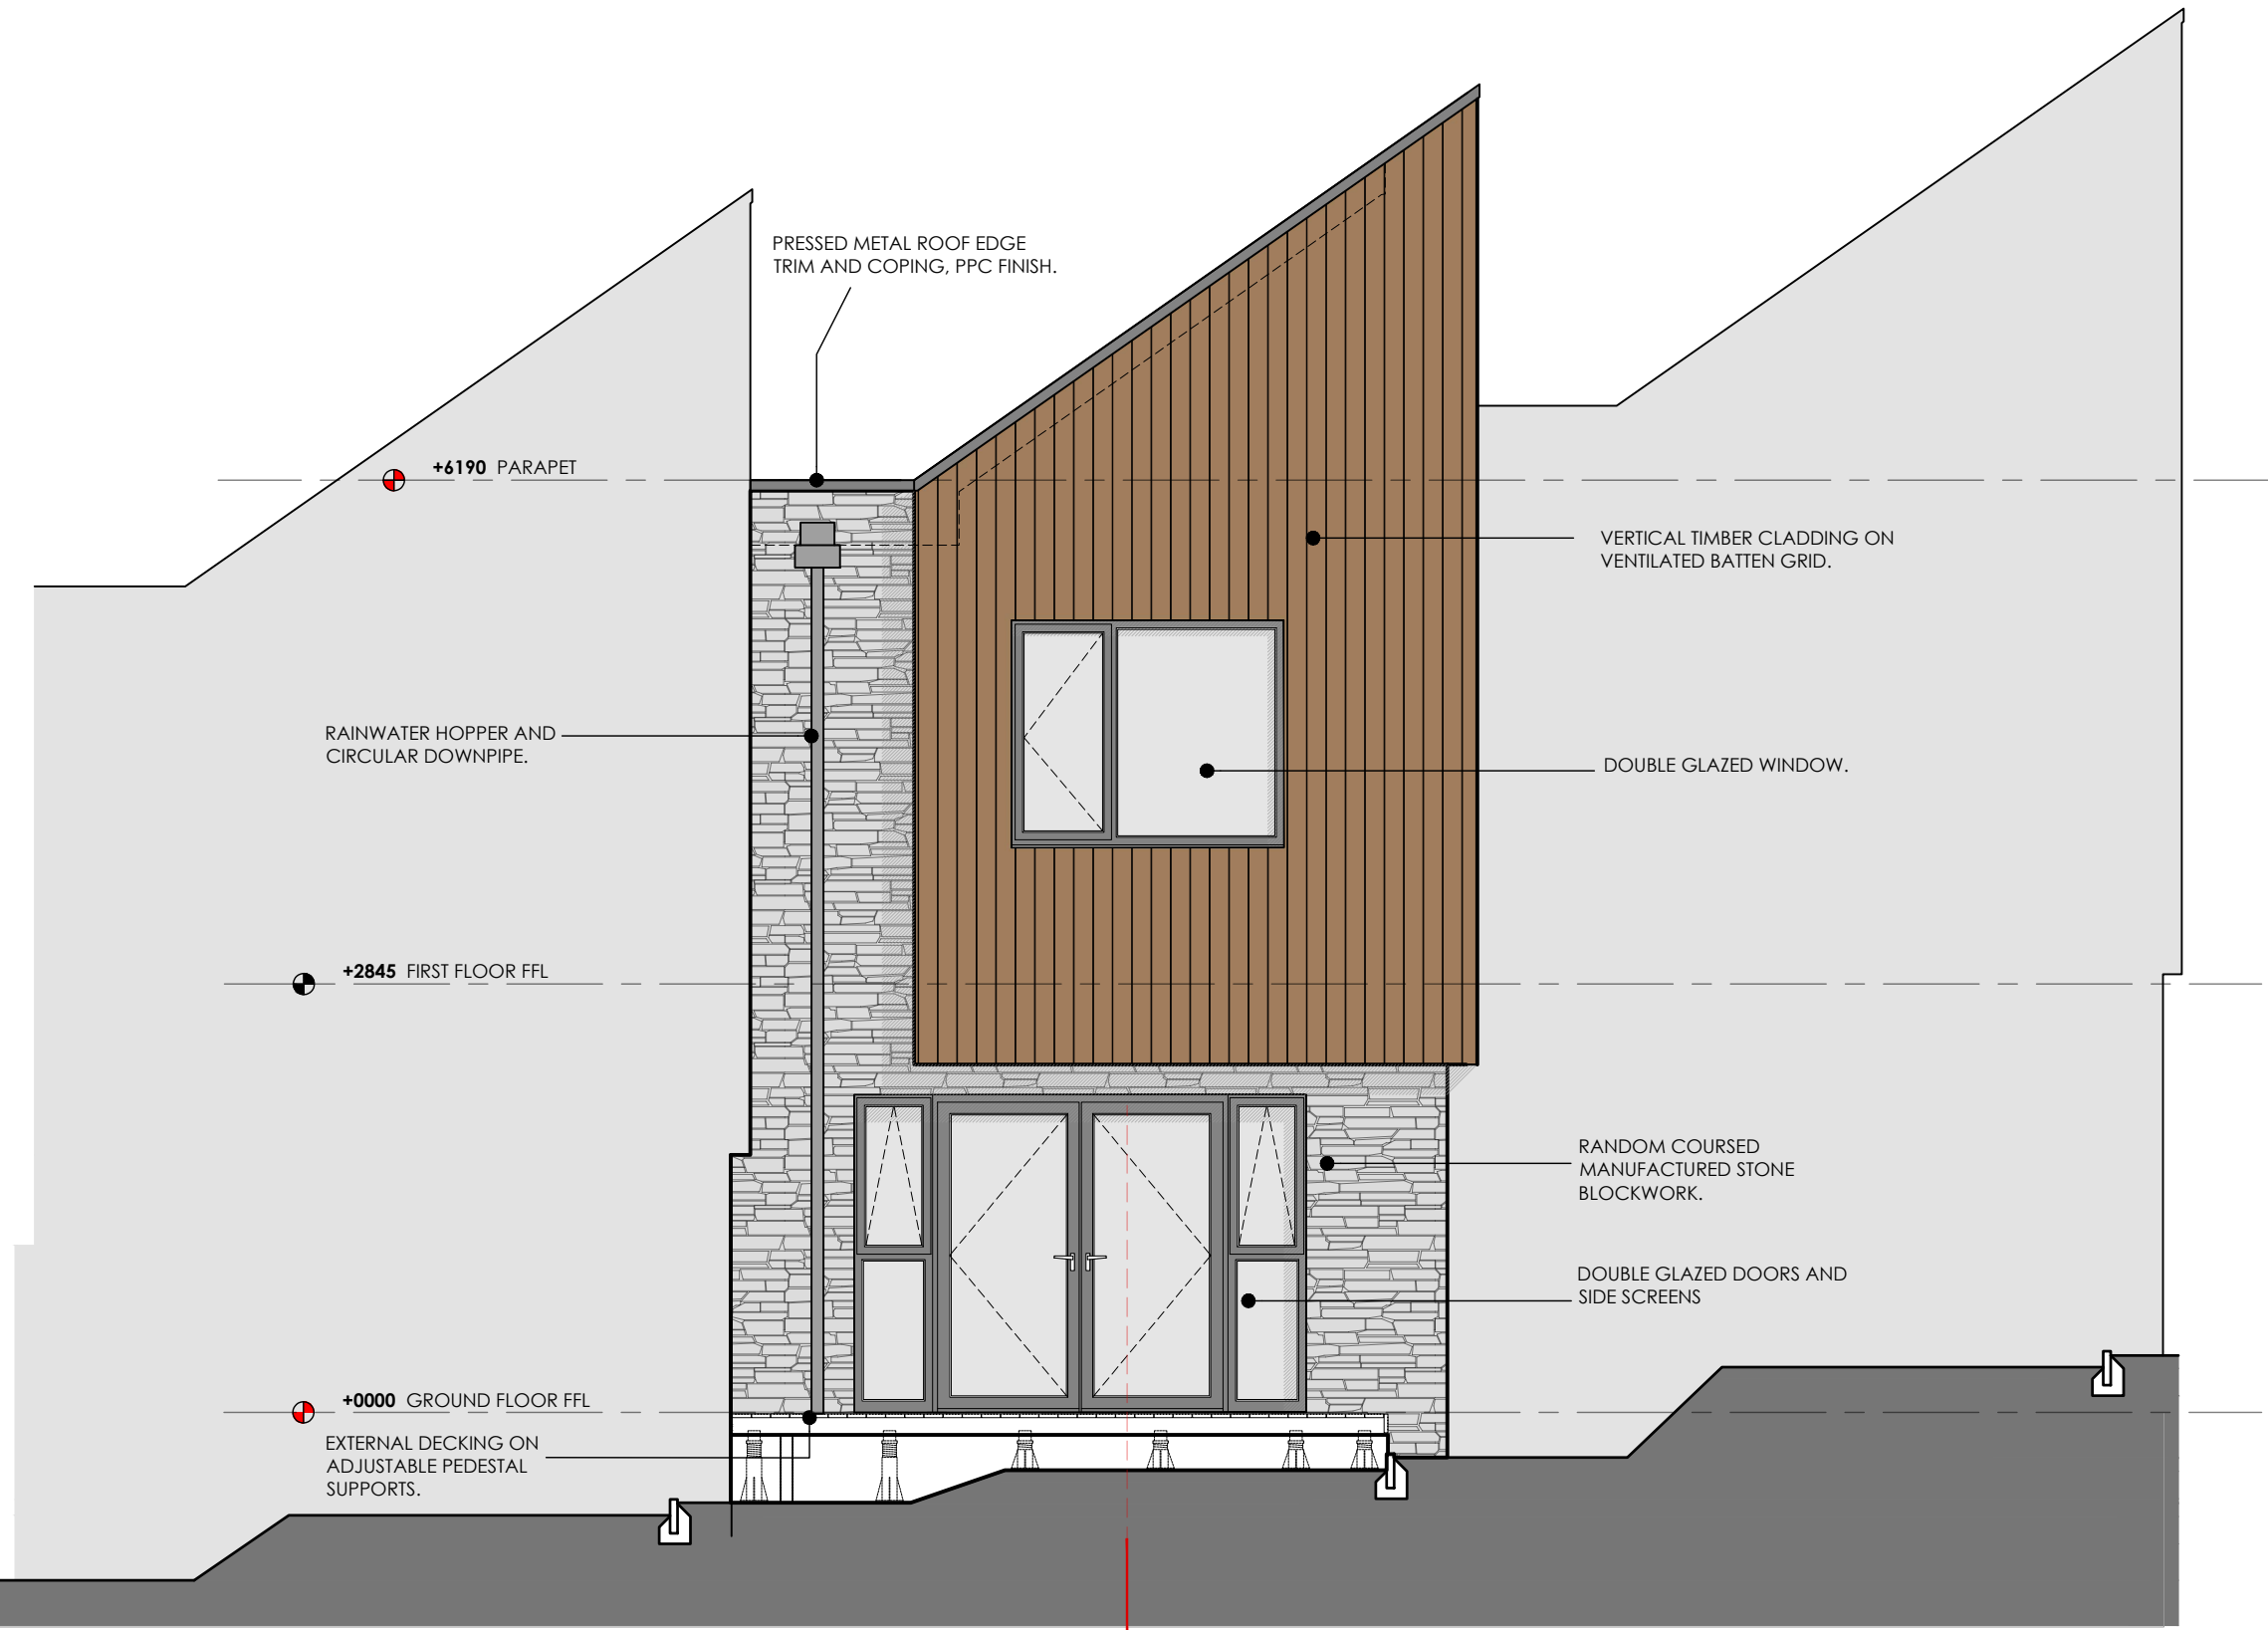


REAR ELEVATION 1:50

 

SECTION AA
2008.04.102

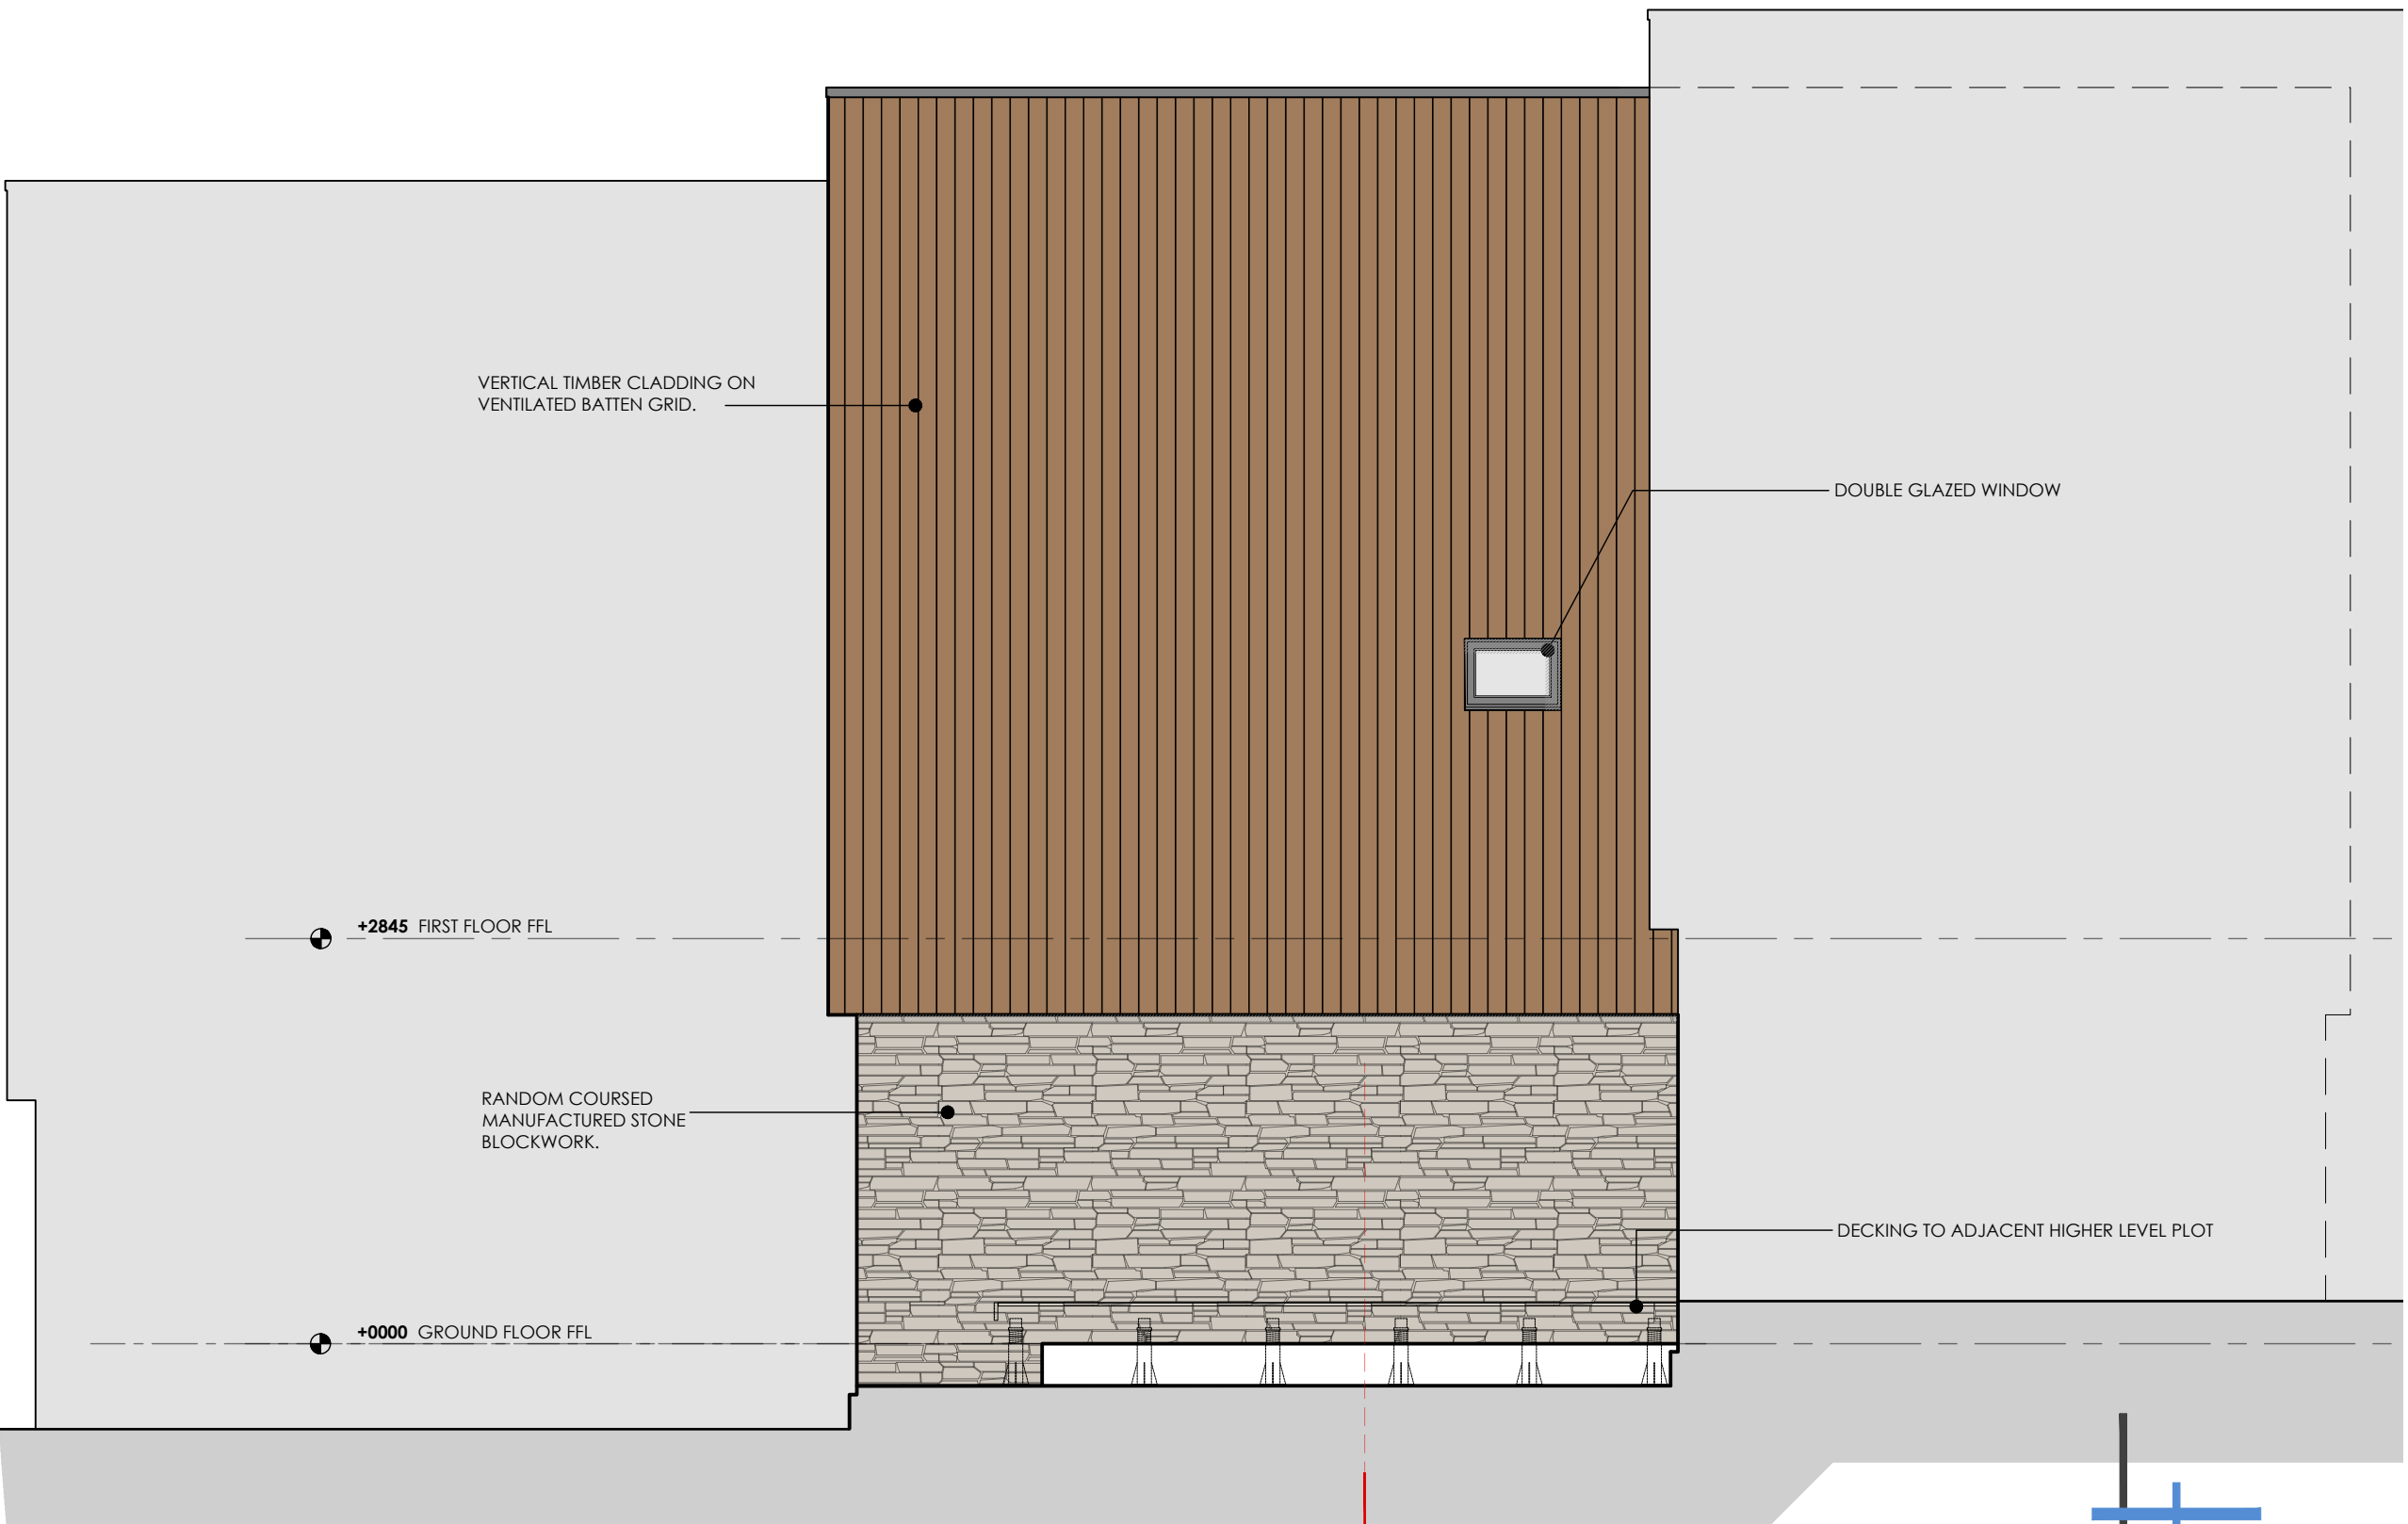

SIDE ELEVATION 1:50

 


SECTION BB
2008.04.102


Drawing Purpose
PLANNING

Revisions

Client	Drawing No	Scale	Revision
Edenstone Homes	LT2008.04.101	1:50-A1	P1
Job Title	Drawing Title	Date	Checked
Residential Development Parc Haddau, Pontardawe	House Type 1 Elevations	Oct 22	

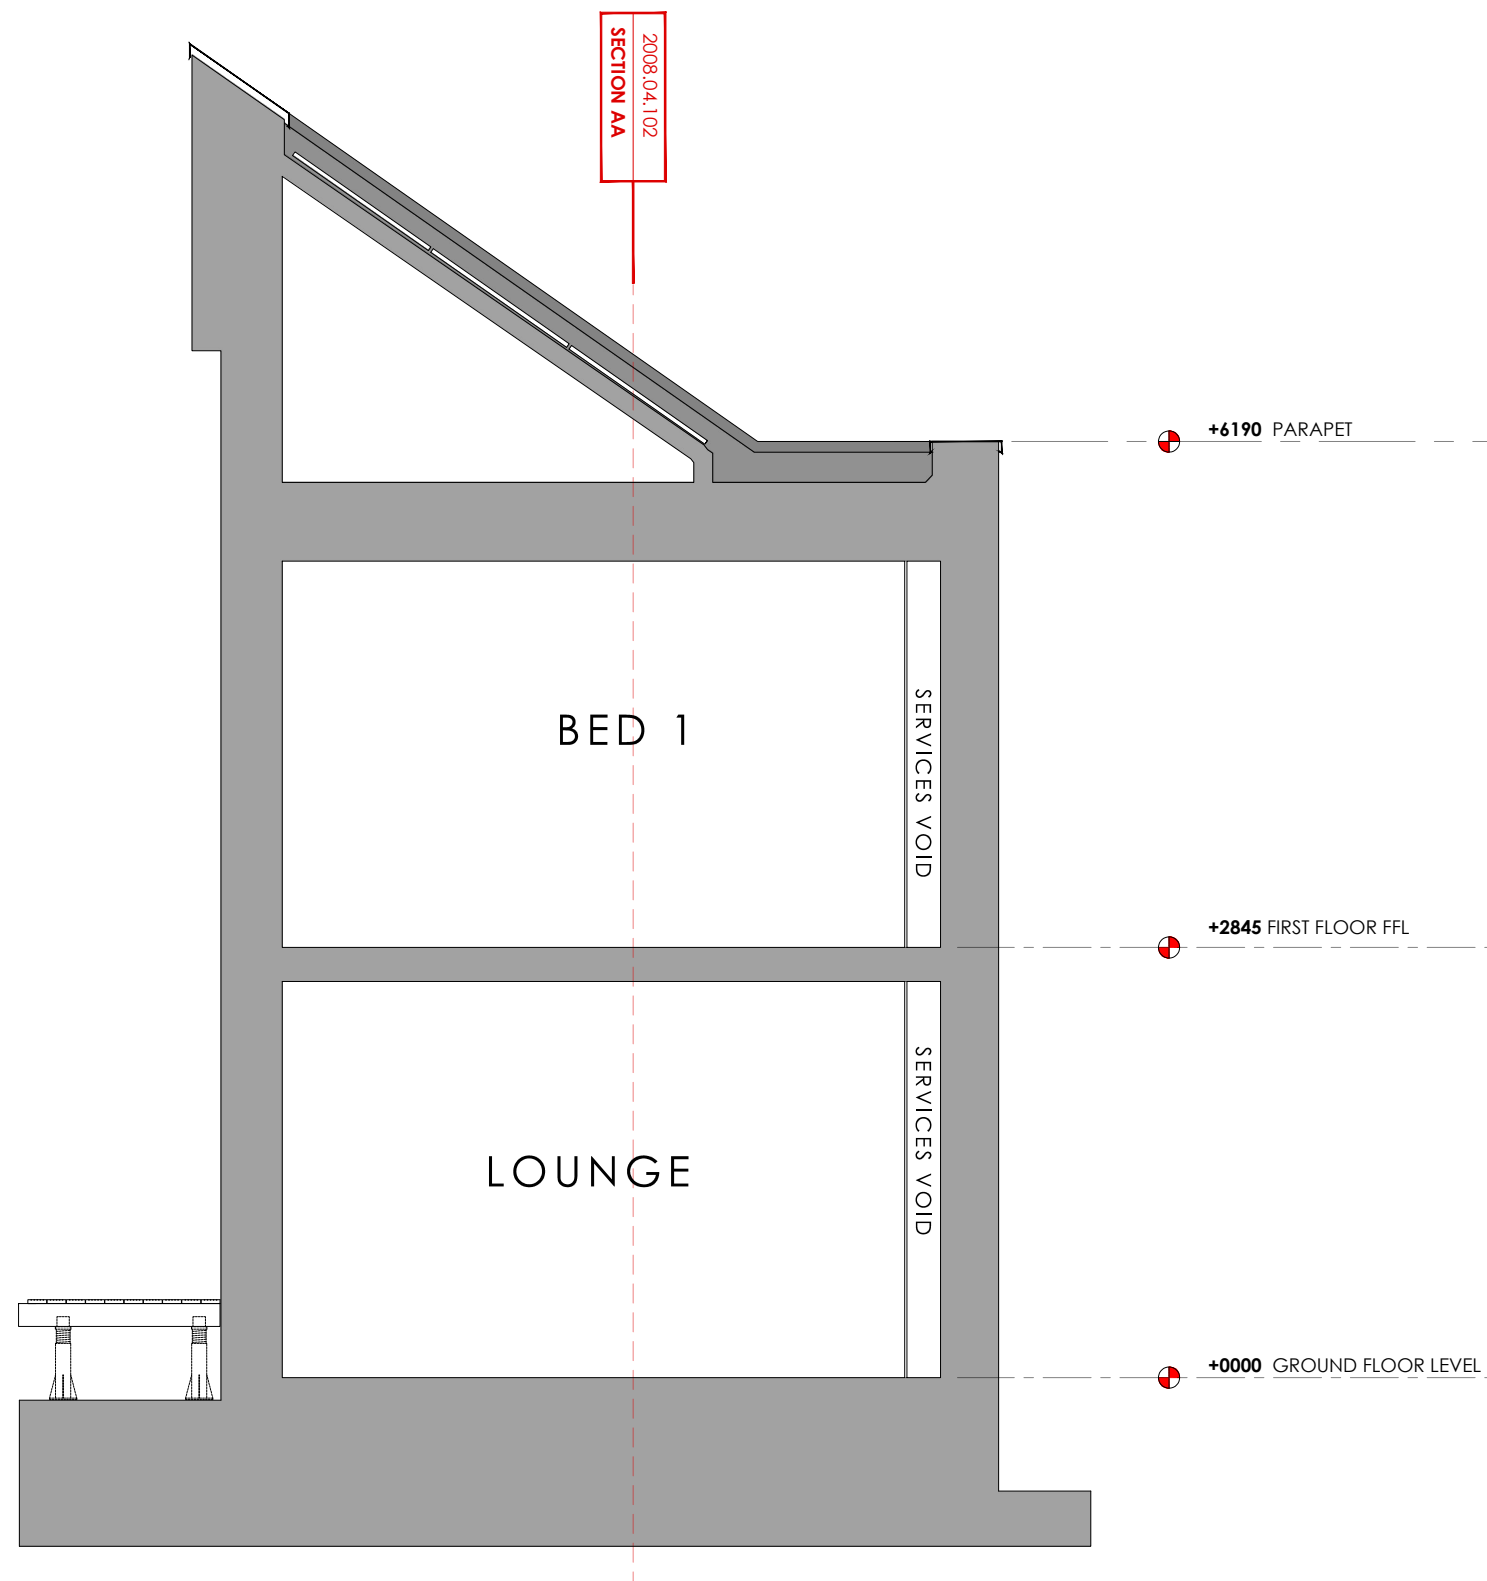

SECTION A-A

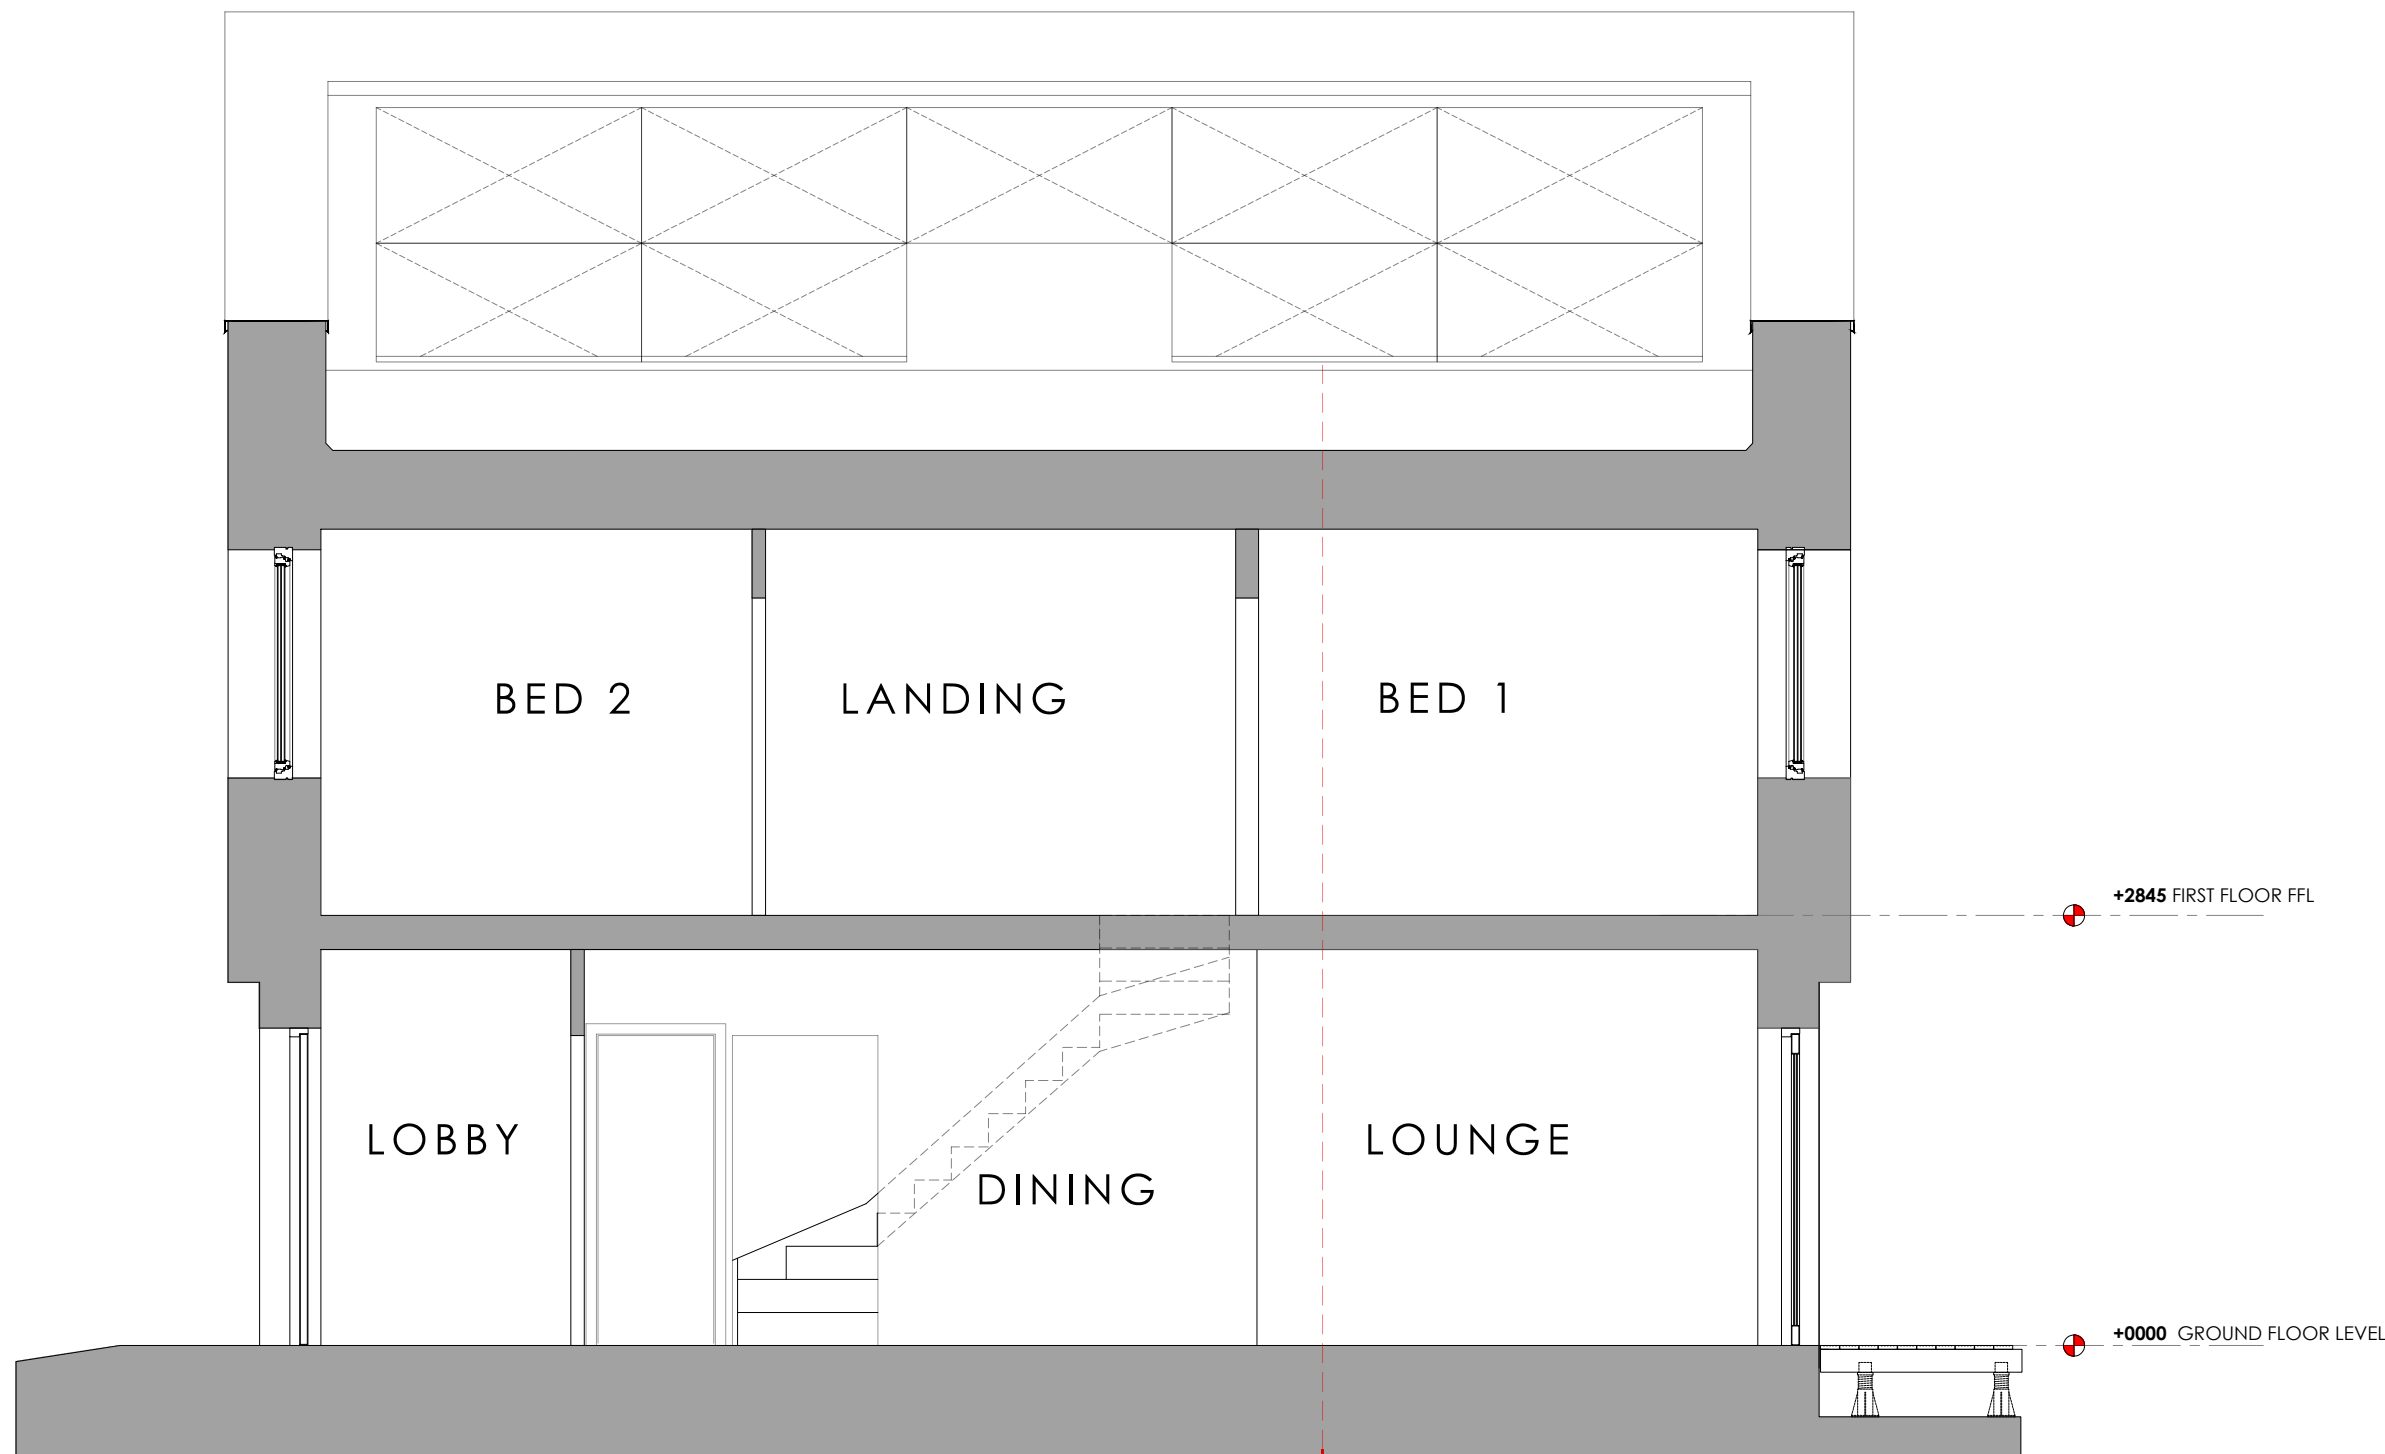

SECTION B-B



Drawing Purpose
PLANNING

Client	Drawing No	Scale	Revision
Edenstone Homes	LT2008.04.102	1:50@A2	P1
Job Title	Drawing Title	Date	Checked
Residential Development Parc Hadau, Pontardawe	House Type 1 Sections A-A B-B	Oct 22	

Revisions

Do not scale from this drawing.
The users of this drawing shall check all dimensions & report all errors and omissions to LeTrucco Design.

This drawing is copyright. It must not be copied, used or disclosed to third parties without prior permission of LeTrucco Design.