


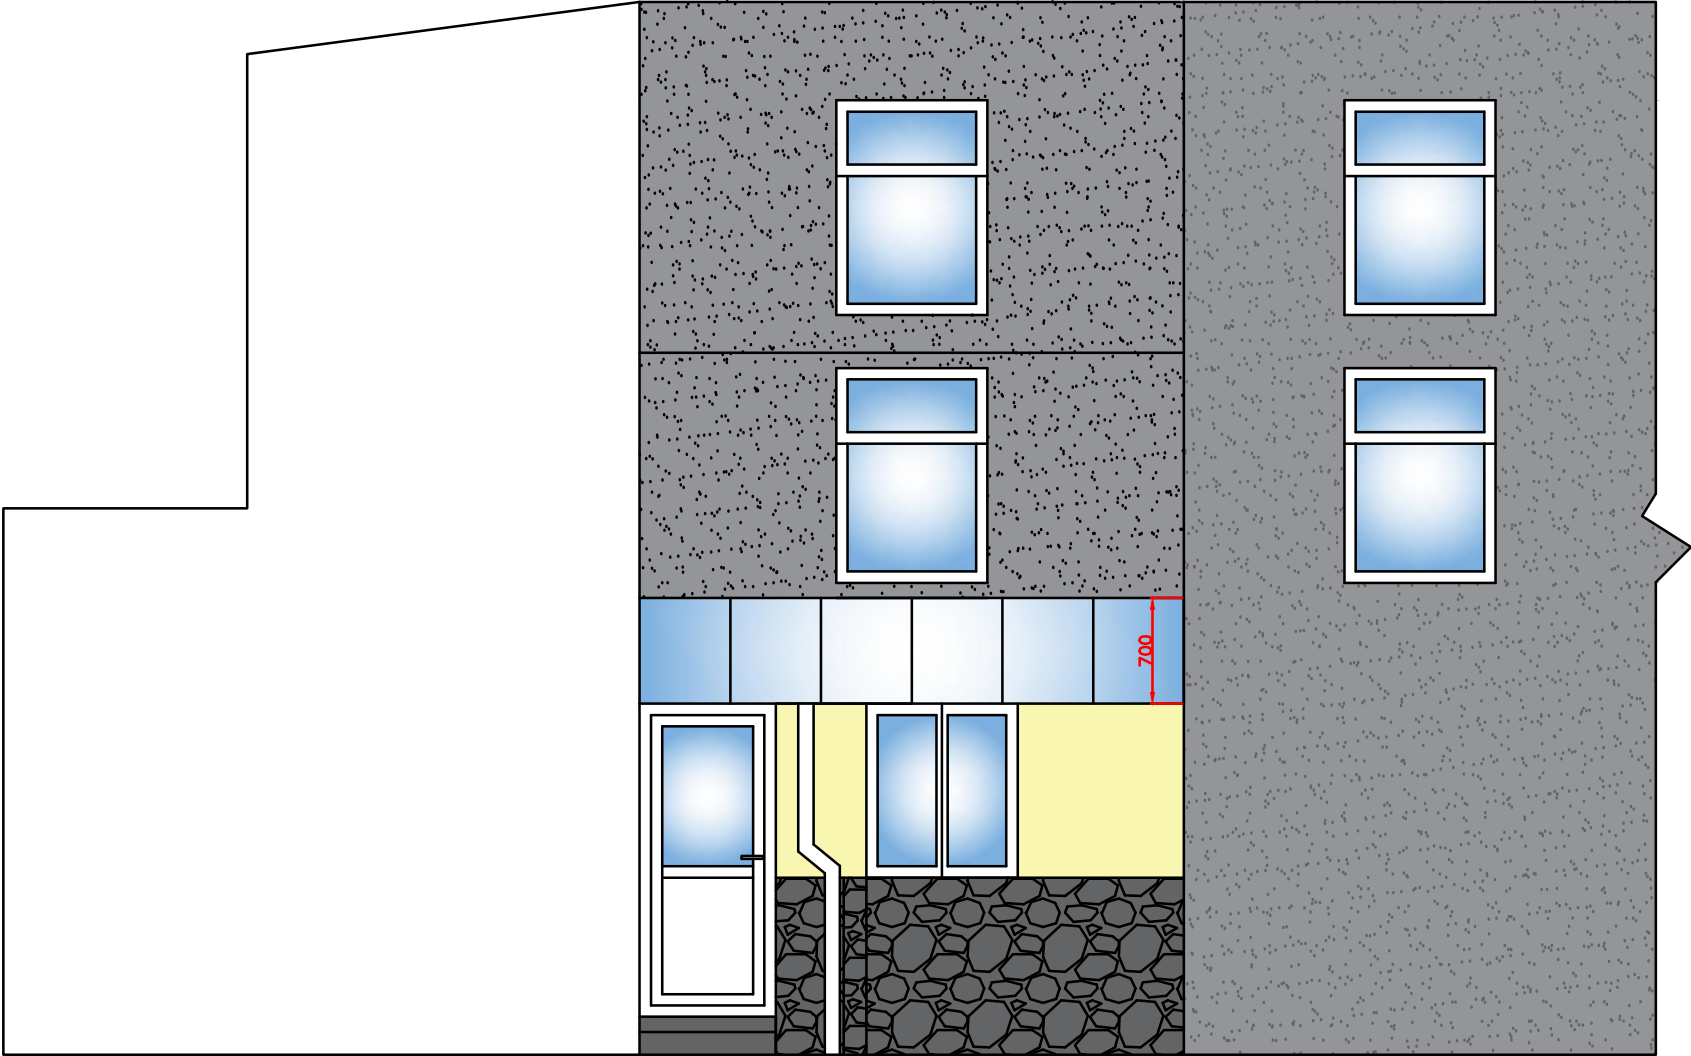

NOTES

REV	DATE	BY	CHKD
-----	------	----	------

CLIENT
Rafal Marciniac

PROJECT
21 Alltygrug Rd

TITLE
As Existing Rear Elevation

DRAWING ISSUE
Construction

GENERAL NOTES
A- The scale shown on this drawing only applies to the correct paper size.
B- Do not scale from this drawing take figured dimensions only.
C- Any discrepancies to be reported to ateb consult.
D- Drawings in PDF format are not to scale and are for reference only.

DATE Nov'22	PRODUCED BY C.Holmes
SCALE 1:50	CHECKED
PAPER SIZE A3	APPROVED

ateb Consult
42 Gurnos Road
Ystalyfera
Swansea
SA9 2HY
Tel: 01639 849279
Fax: 01639 849984
E-mail: info@atebconsult.co.uk

JOB NUMBER	DRAWING NUMBER	REVISION
22/079	203	