


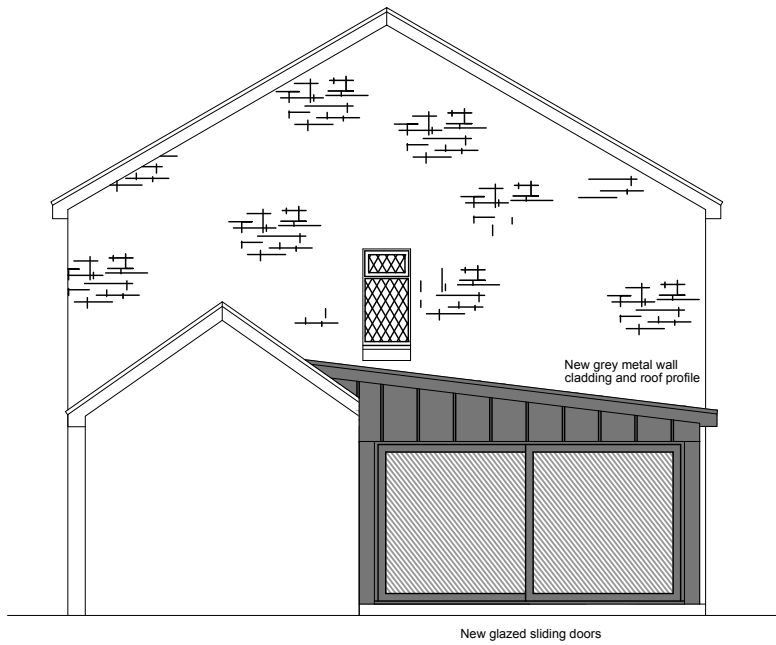


 


PROPOSED SIDE ELEVATION

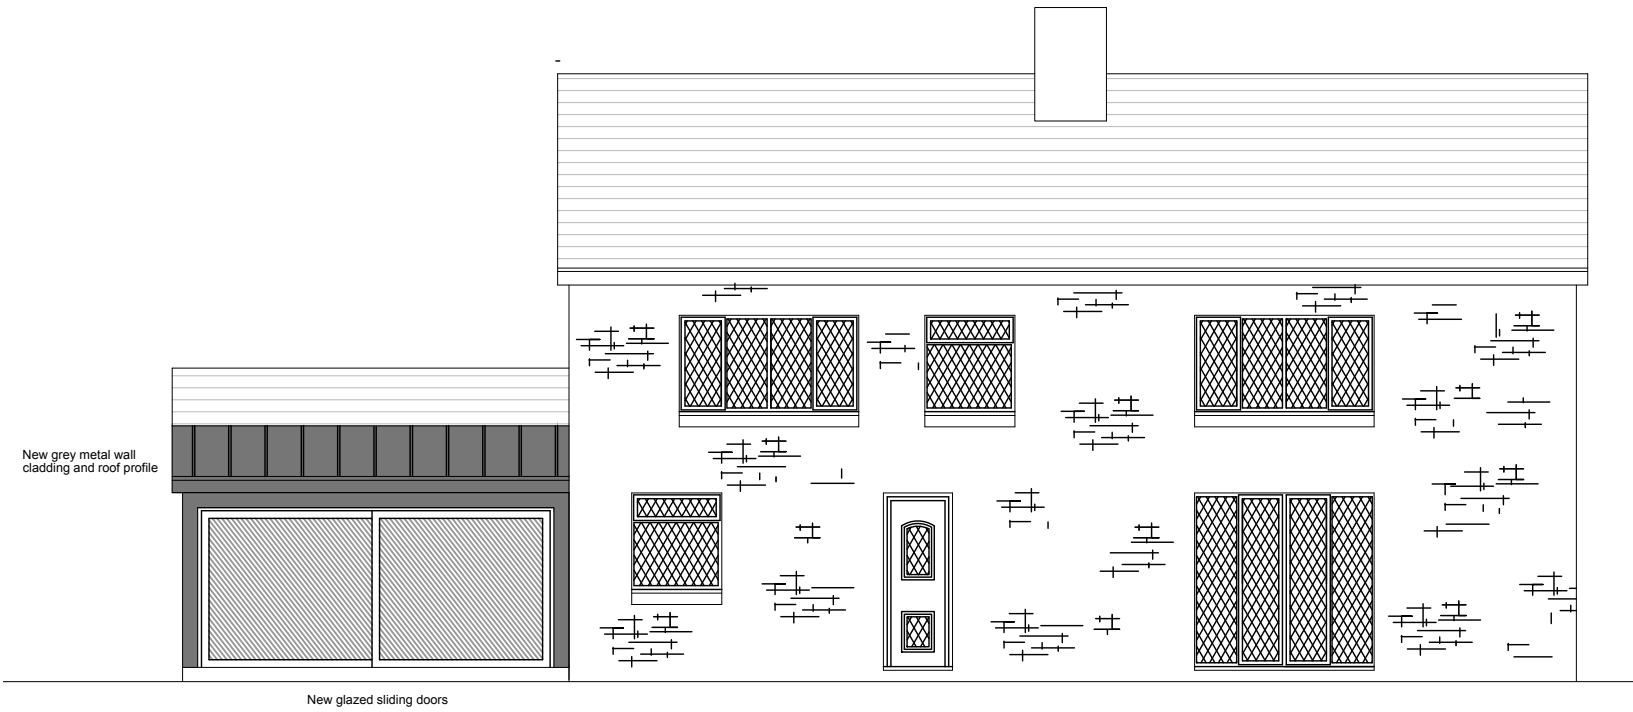

PROPOSED FRONT ELEVATION

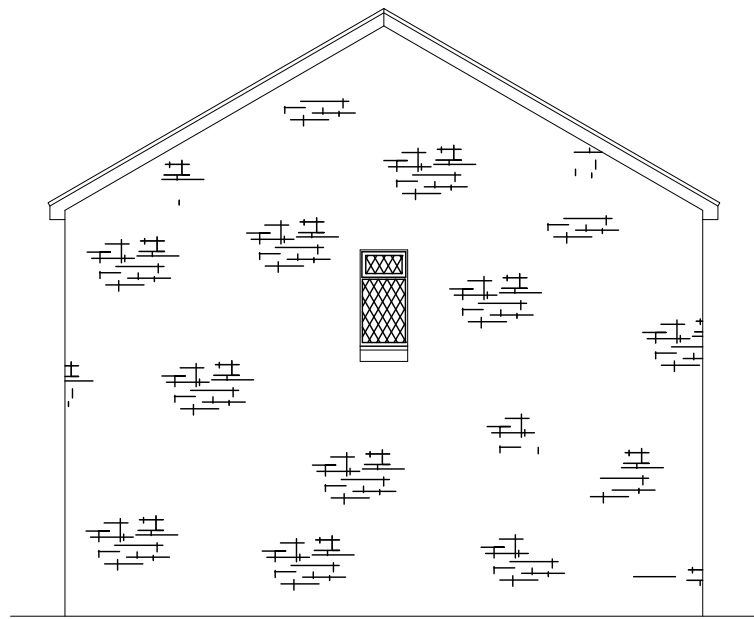

PROPOSED SIDE ELEVATION

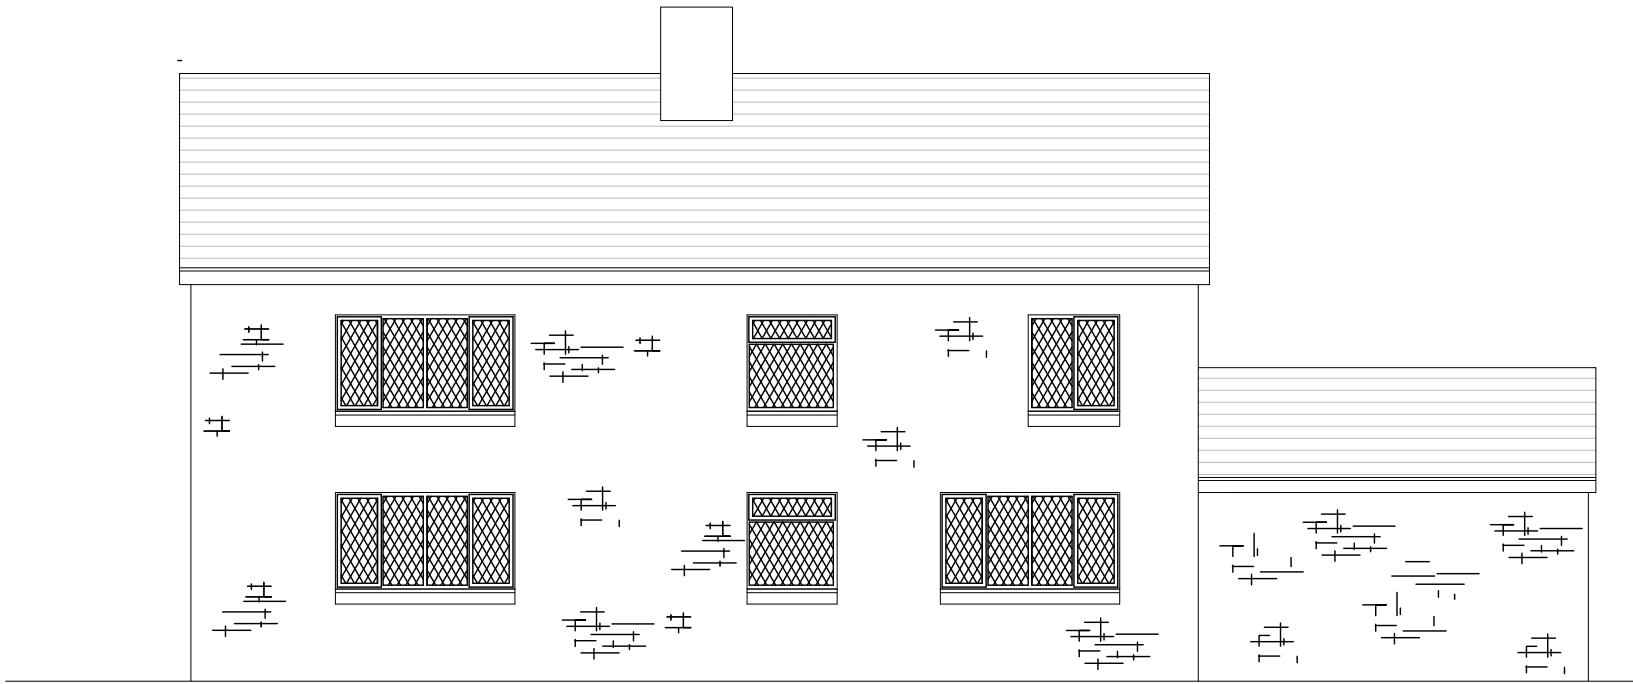

PROPOSED REAR ELEVATION

CLIENT Mr & Mrs C Jackson
JOB TITLE Hirwaun Farm, Margam, SA13 2TL

DRAWING TITLE Proposed Elevations
NUMBER 180-102

SCALE 1:100 @ A3
REVISION A

DRAWN BY IRJ
DATE February 23

REVISION NOTES
A. 17-02-23 Existing utility window removed.