



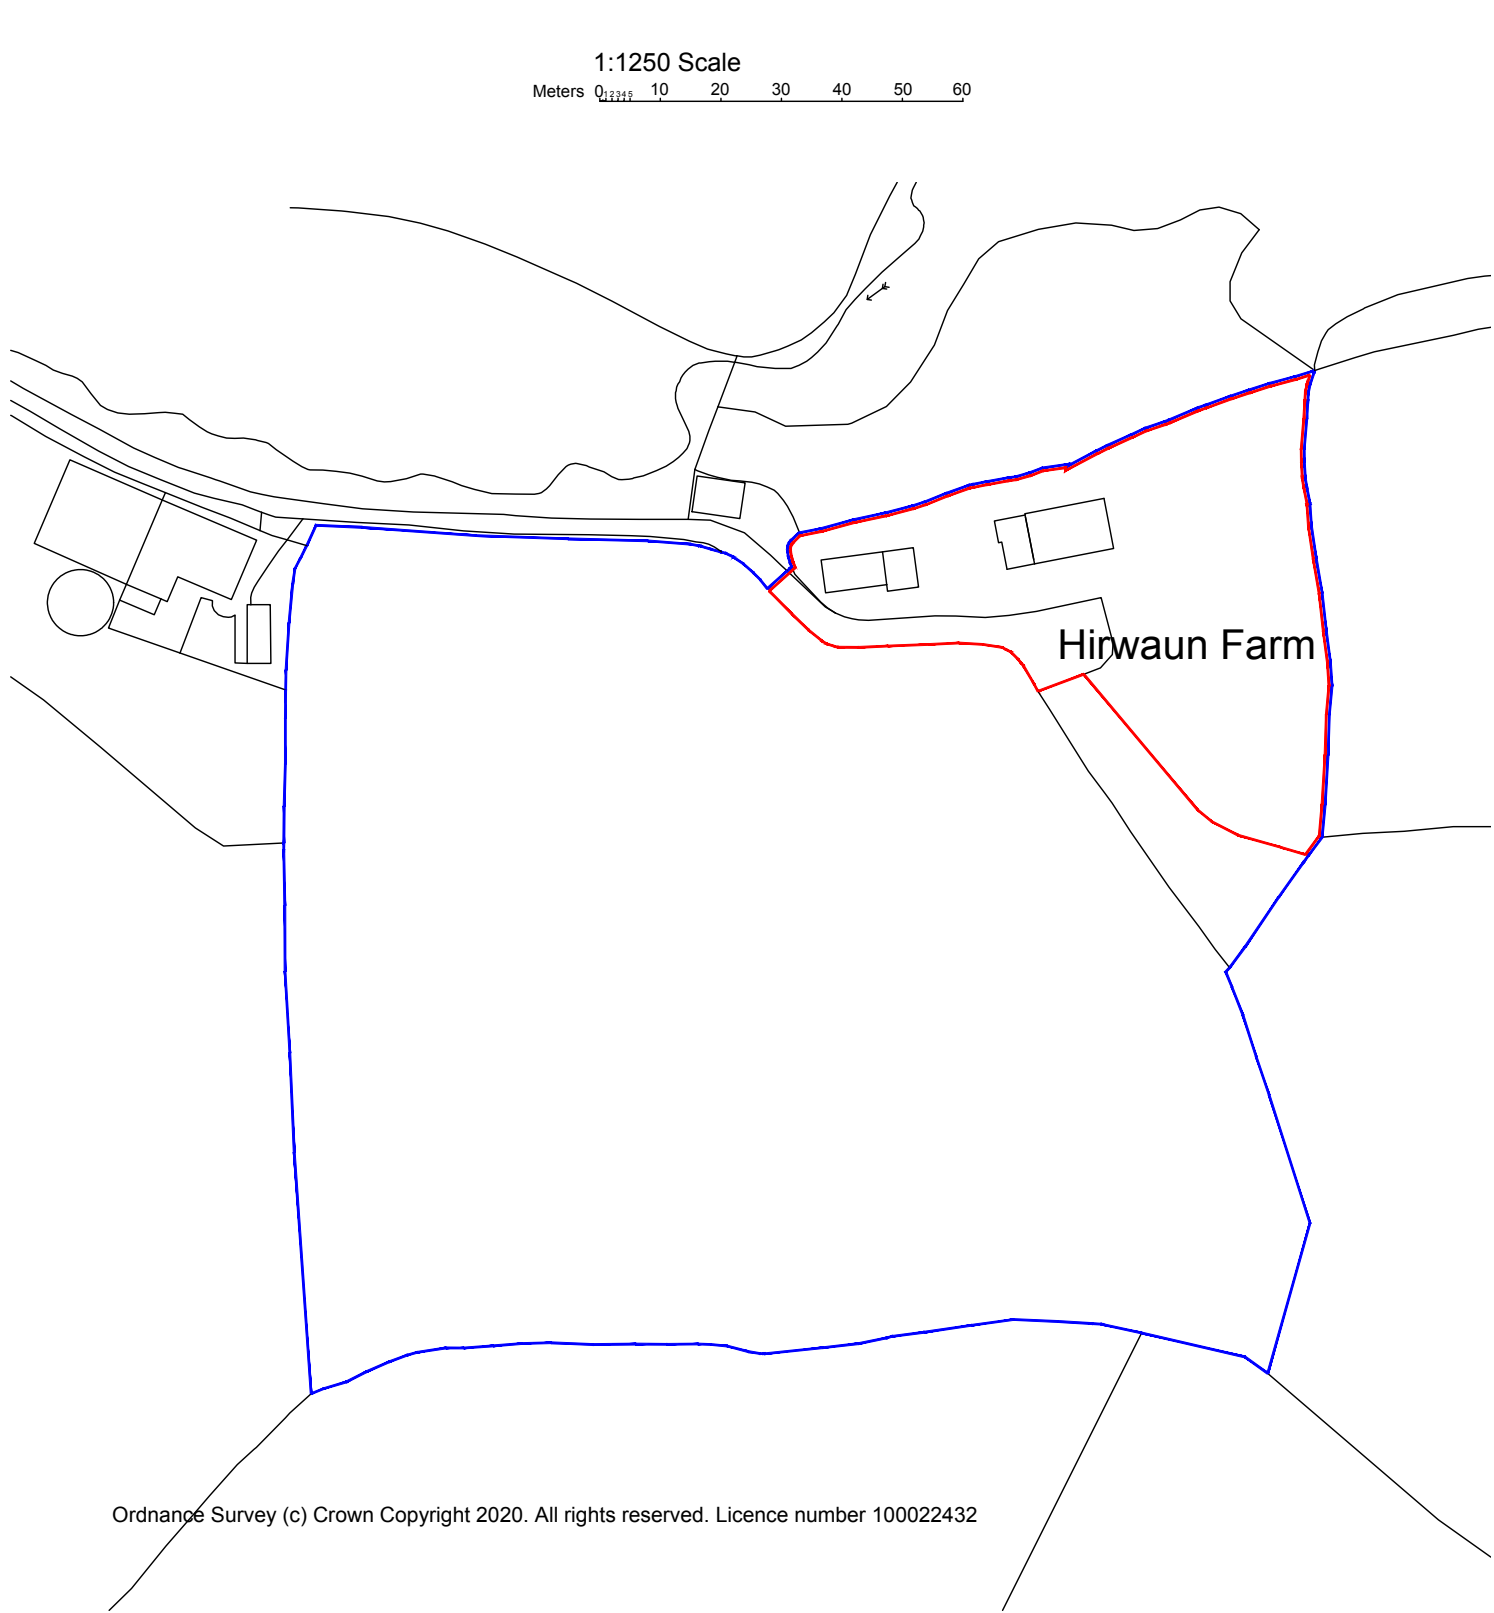

Existing Site Location Plan 1:1250

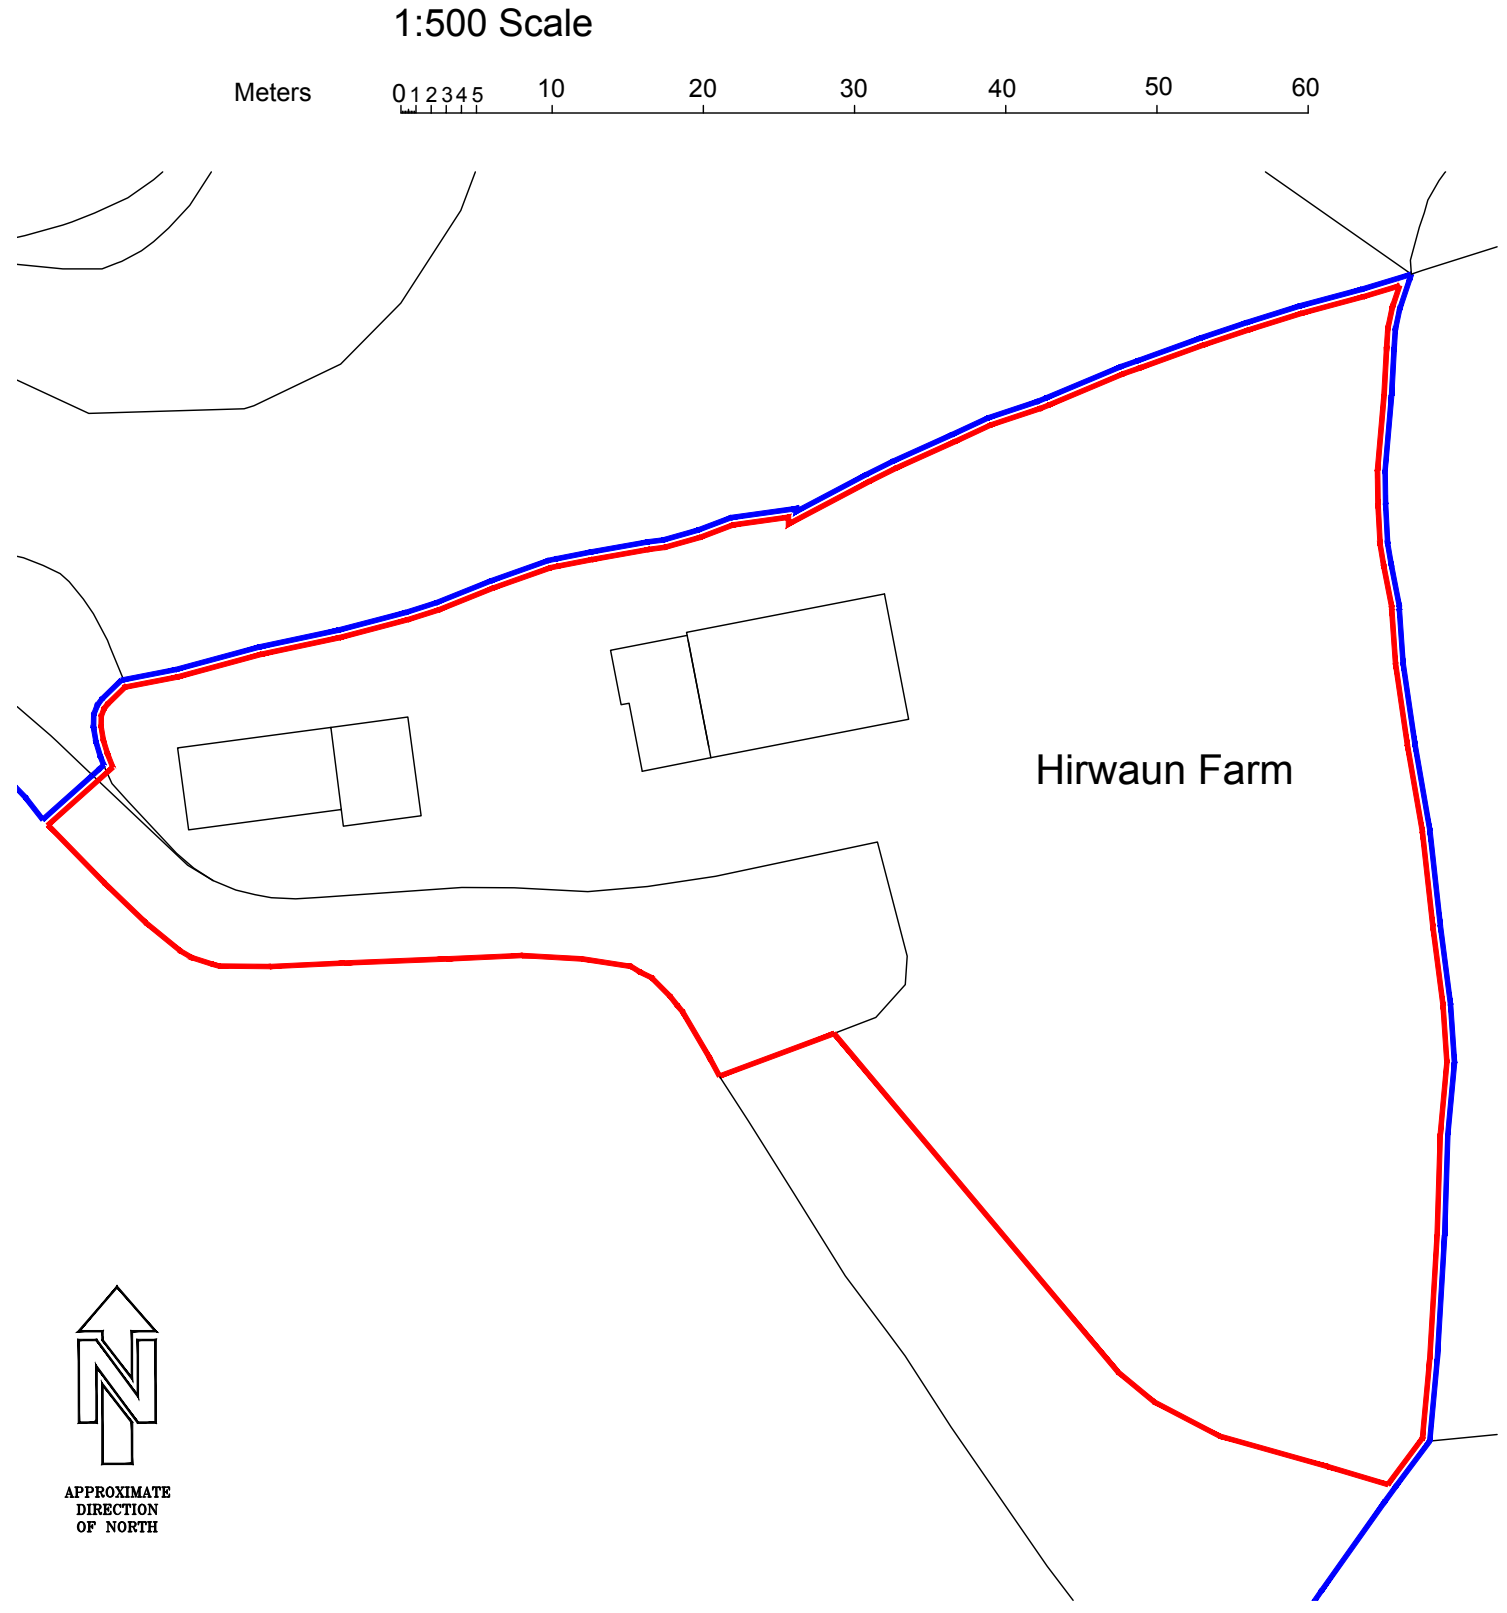

Existing Block Plan 1:500

CLIENT	Mr & Mrs C Jackson	DRAWING TITLE	Existing Site Location Plan & Block Plan	SCALE	1:1250 / 1:500 @ A3	DRAWN BY	IRJ	REVISION NOTES
JOB TITLE	Hirwaun Farm, Margam, SA13 2TL	NUMBER	180-04	REVISION	A	DATE	February 23	A. 17-02-23 Plans updated to match main floor plans & elevations.