



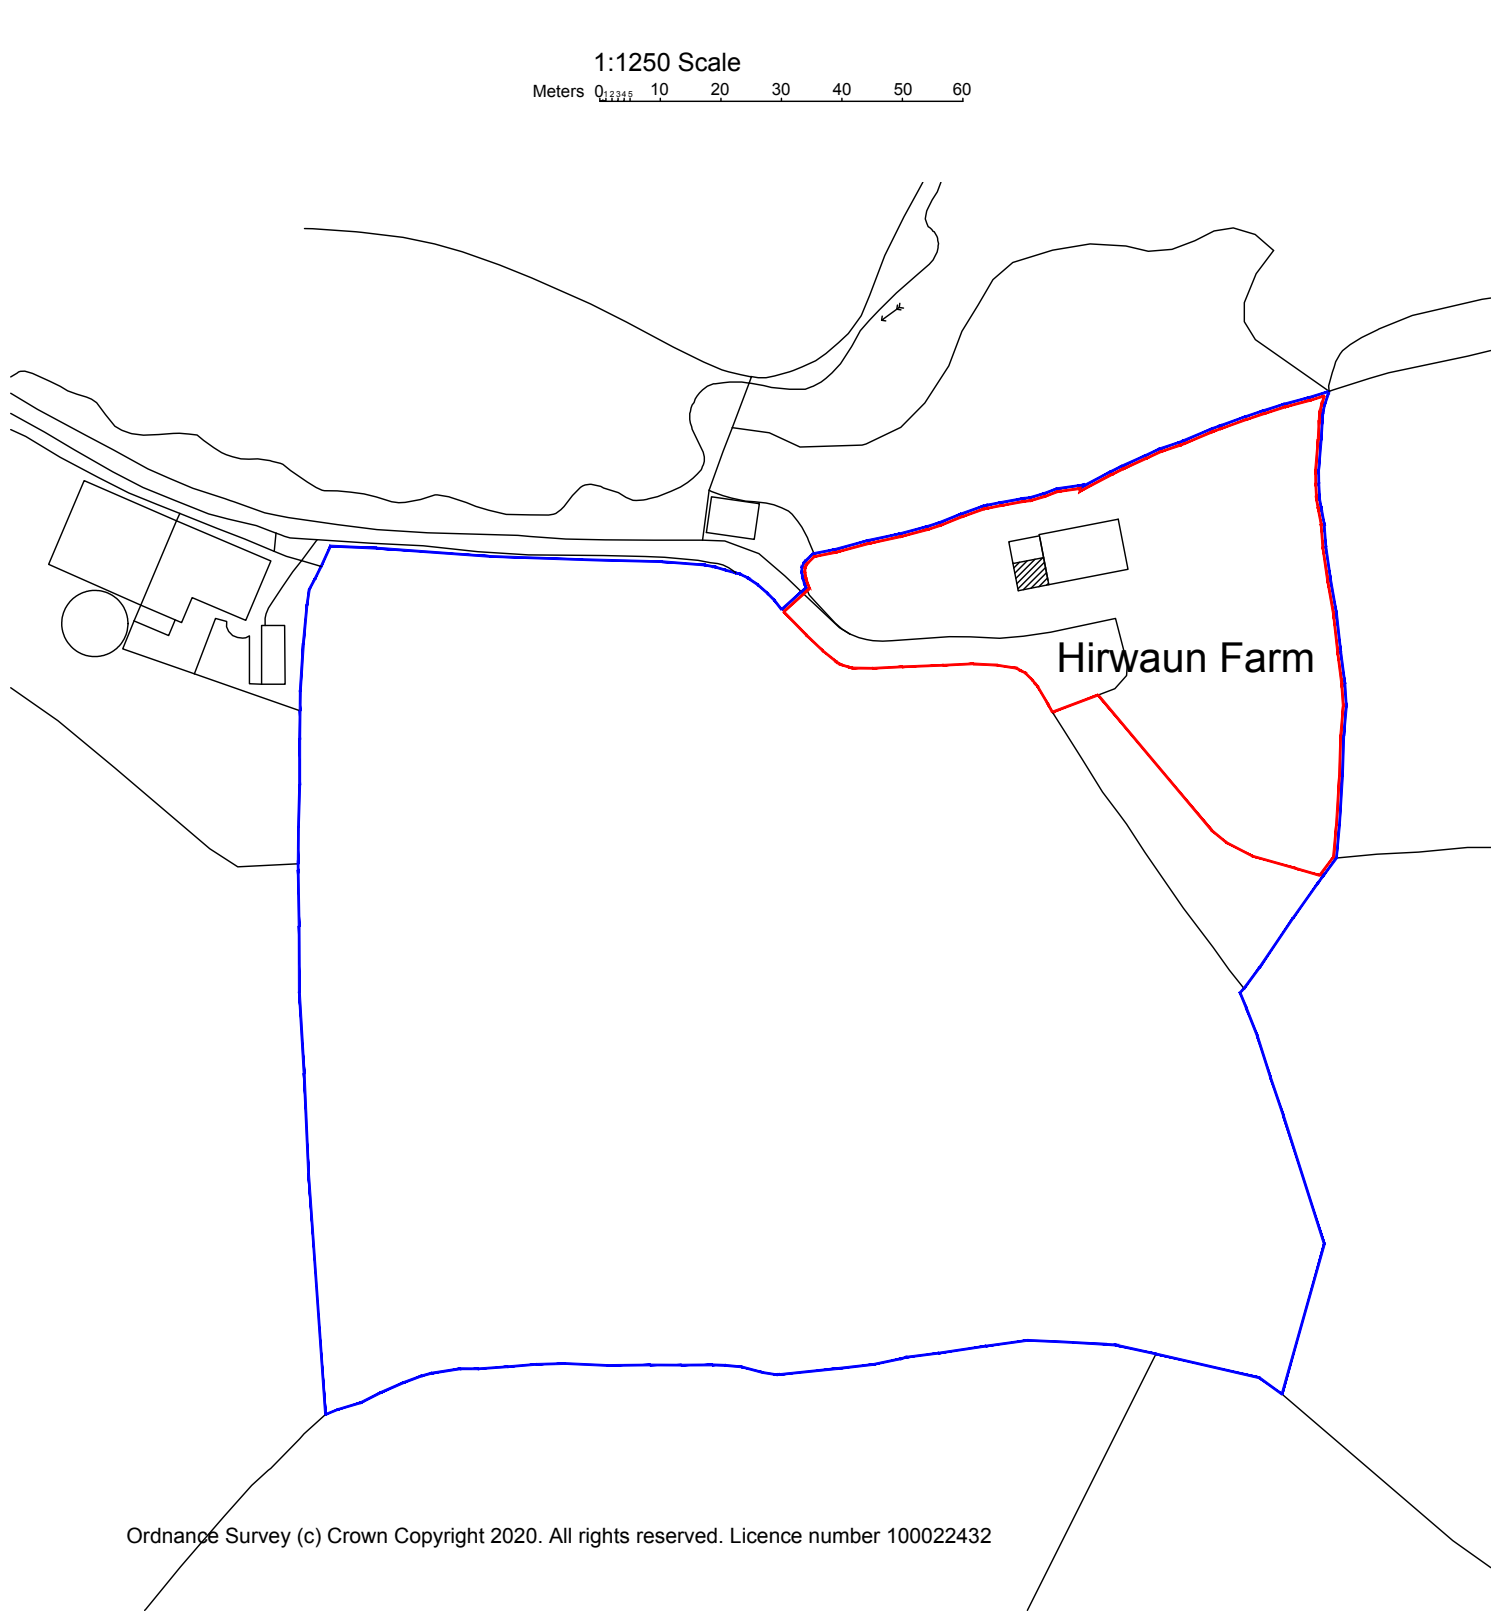

Proposed Site Location Plan 1:1250

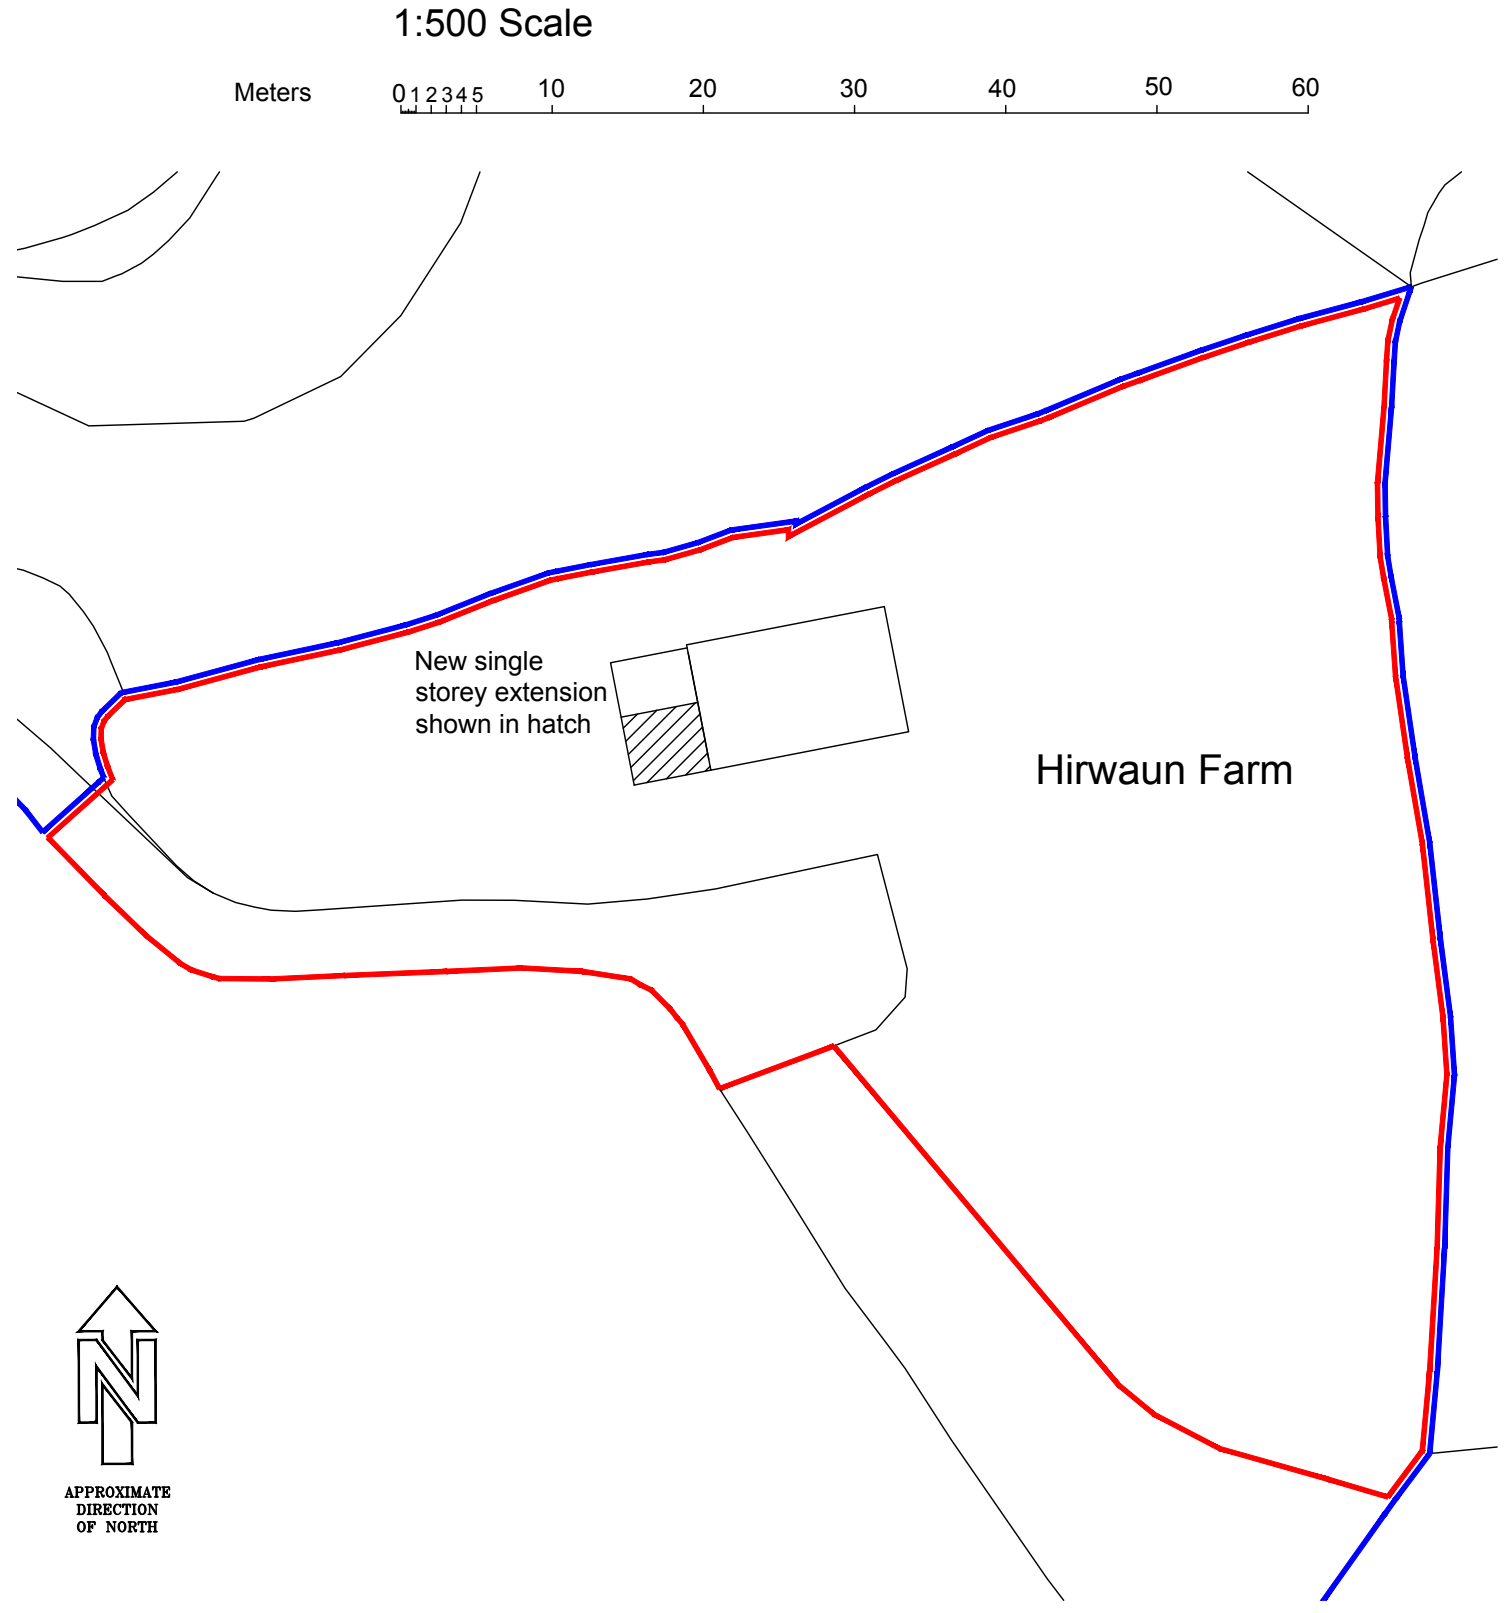

Proposed Block Plan 1:500

|           |                                |               |                                          |          |                     |          |             |                                                                   |
|-----------|--------------------------------|---------------|------------------------------------------|----------|---------------------|----------|-------------|-------------------------------------------------------------------|
| CLIENT    | Mr & Mrs C Jackson             | DRAWING TITLE | Proposed Site Location Plan & Block Plan | SCALE    | 1:1250 / 1:500 @ A3 | DRAWN BY | IRJ         | REVISION NOTES                                                    |
| JOB TITLE | Hirwaun Farm, Margam, SA13 2TL | NUMBER        | 180-103                                  | REVISION | A                   | DATE     | February 23 | A. 17-02-23 Plans updated to match main floor plans & elevations. |