



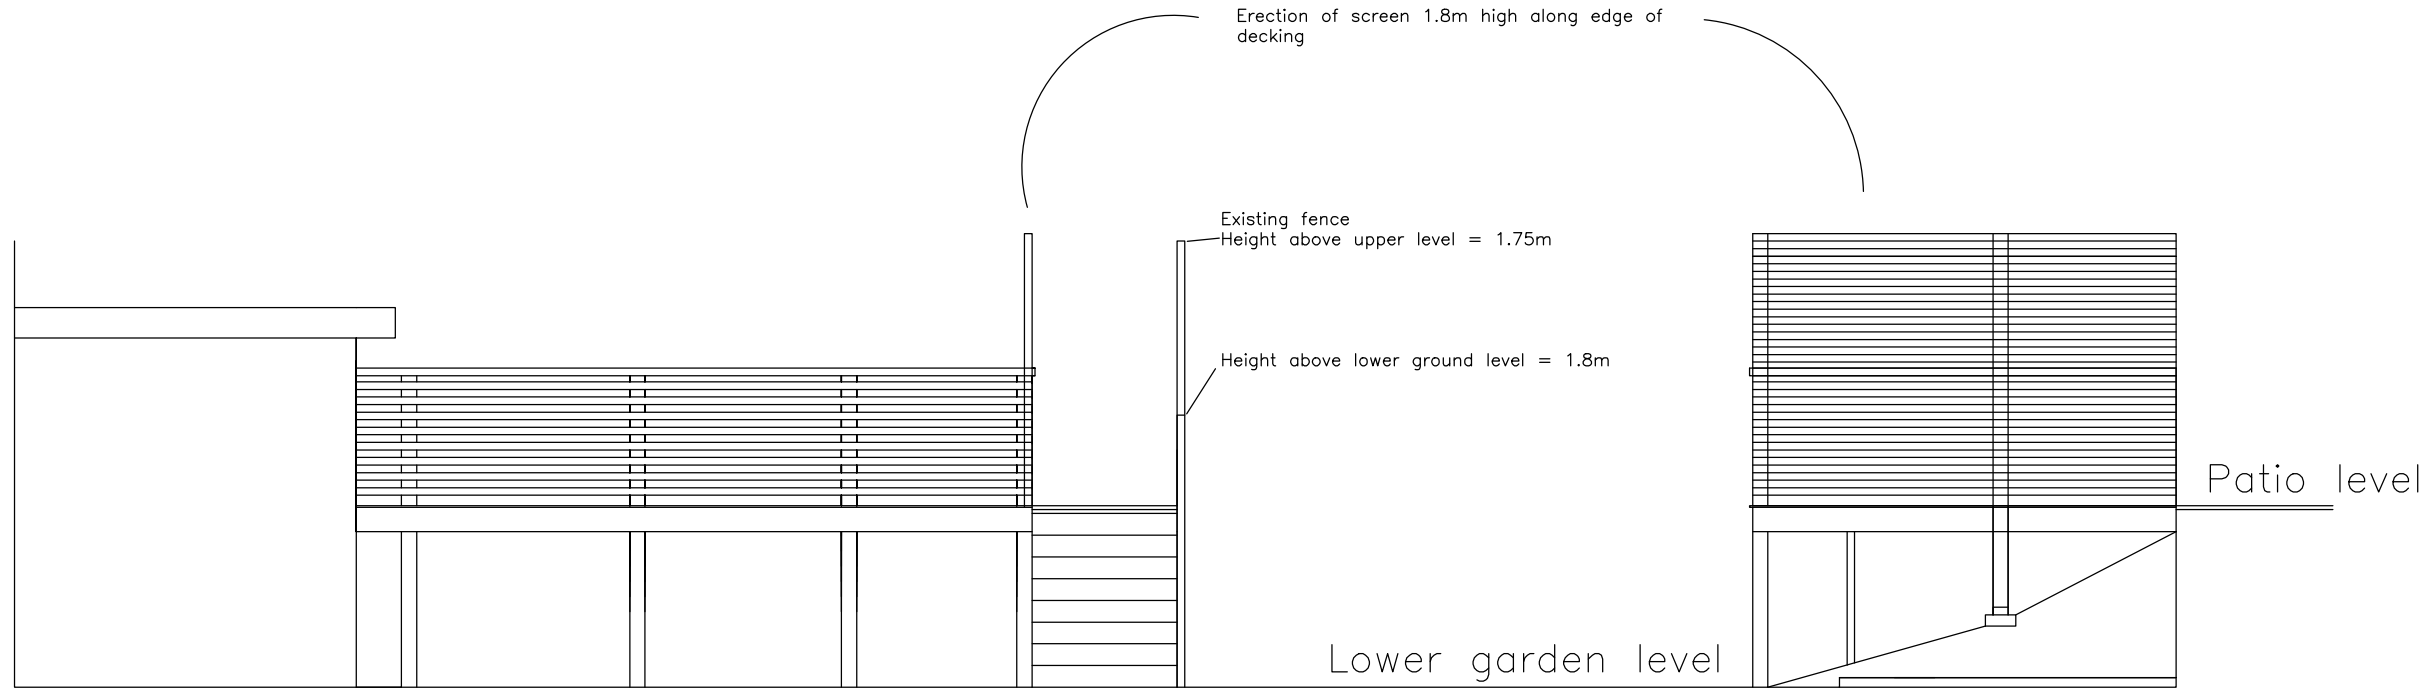

Existing & Proposed Rear Elevation 1:50

Cross Section Existing & Proposed Side Elevation 1:50

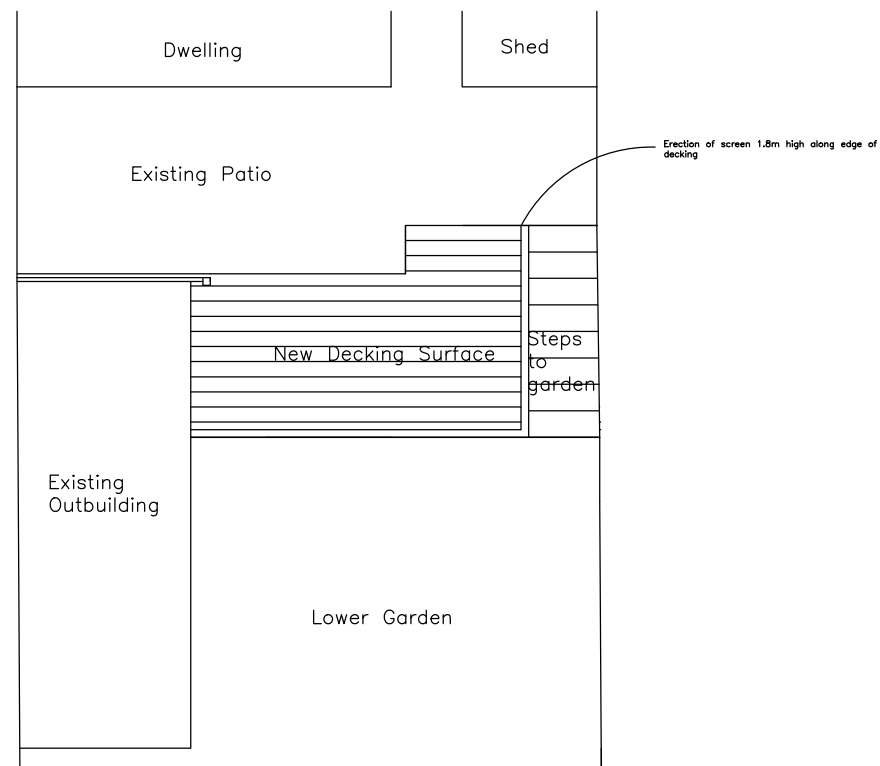

Block Plan 1:100

Design of screen as per photograph below



Title: Existing & Proposed Plans Scale as shown @ A3		Liam Jones MRTPI  RTPI Chartered Town Planner
Drawing No.: ND/02		
Project: Retention of decking	119 Ynys Y Wern Cwmavon SA12 9DJ	
Date: February 2023		