




Reproduced from an Ordnance Survey map with the permission of the
Controller of Her Majesty's Stationary Office.
©Crown Copyright. All rights reserved.



Reproduced from an Ordnance Survey map with the permission of the
Controller of Her Majesty's Stationary Office.
©Crown Copyright. All rights reserved.

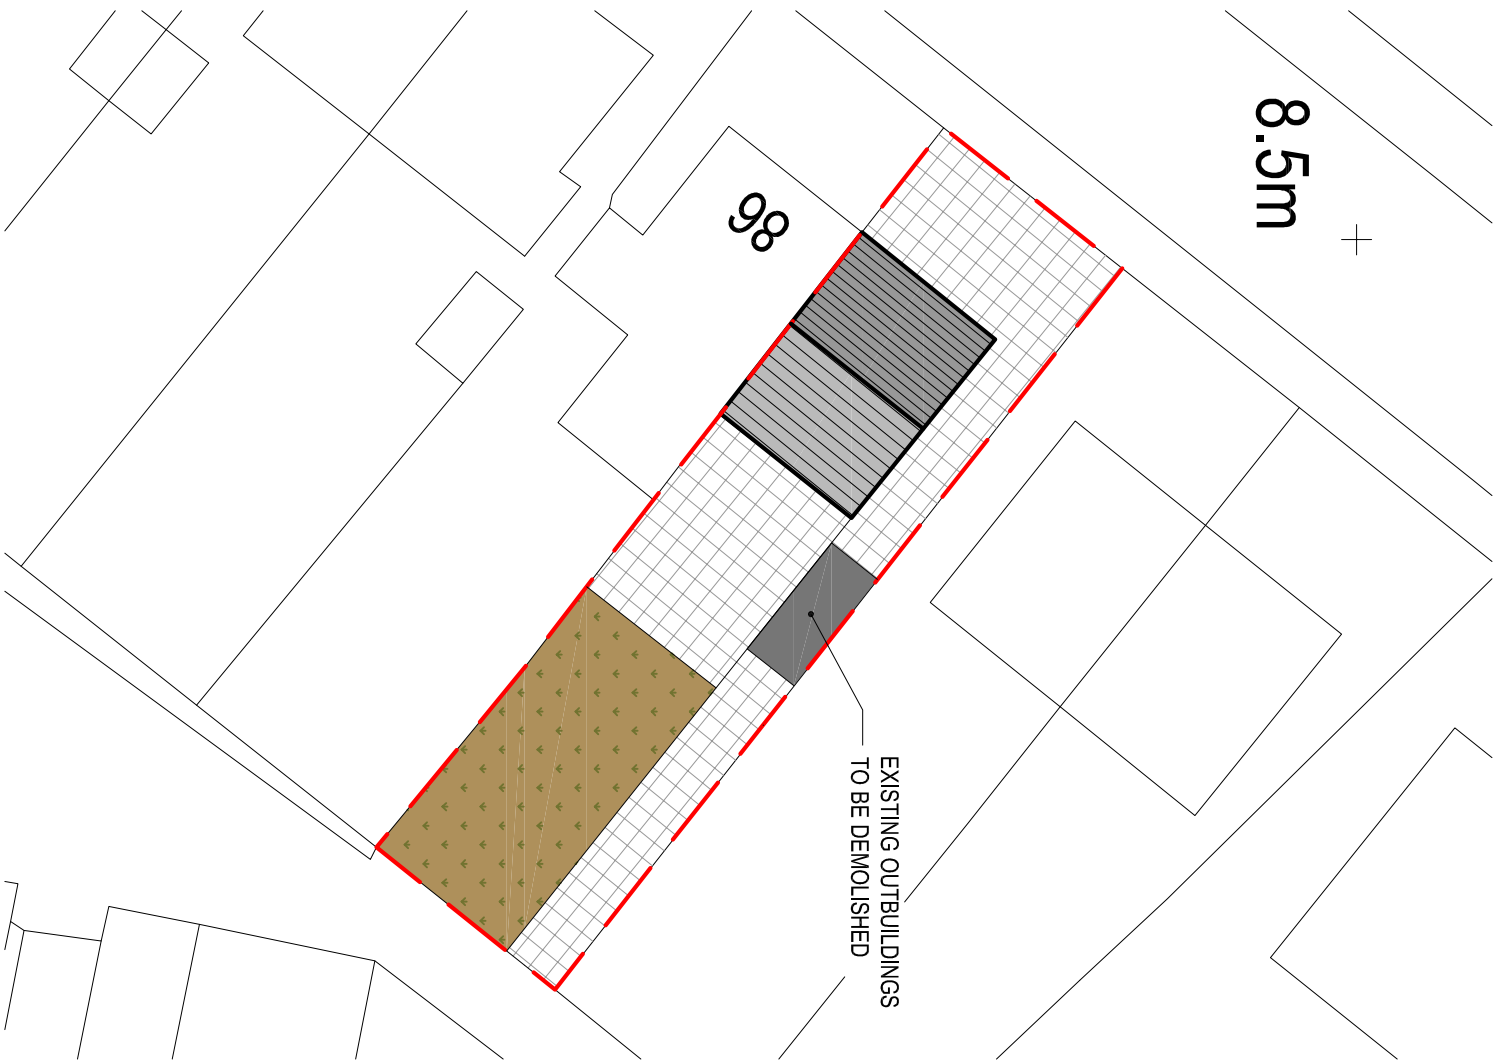

EXISTING SITE PLAN
Scale 1:250



PROPOSED SITE PLAN
Scale 1:250

Client:

Mr & Mrs. J. Wellington
88 Shelbome Road,
Briton Ferry,
SA11 2PU

Project Title:

SINGLE STOREY
REAR EXTENSION

General Notes:

1. Do not scale from this drawing. Take figures direct from text.
2. Dimensions are in millimetres unless otherwise stated.

Drawing Issue:

PLANNING

Drawing Title:

EXISTING & PROPOSED SITE PLANS

Drawing No:

Revision:

Date:

Revised:

Scale(s):

Paper Size:

A3



Cwm Planning & Design Ltd.
(architectural and draughting services)