


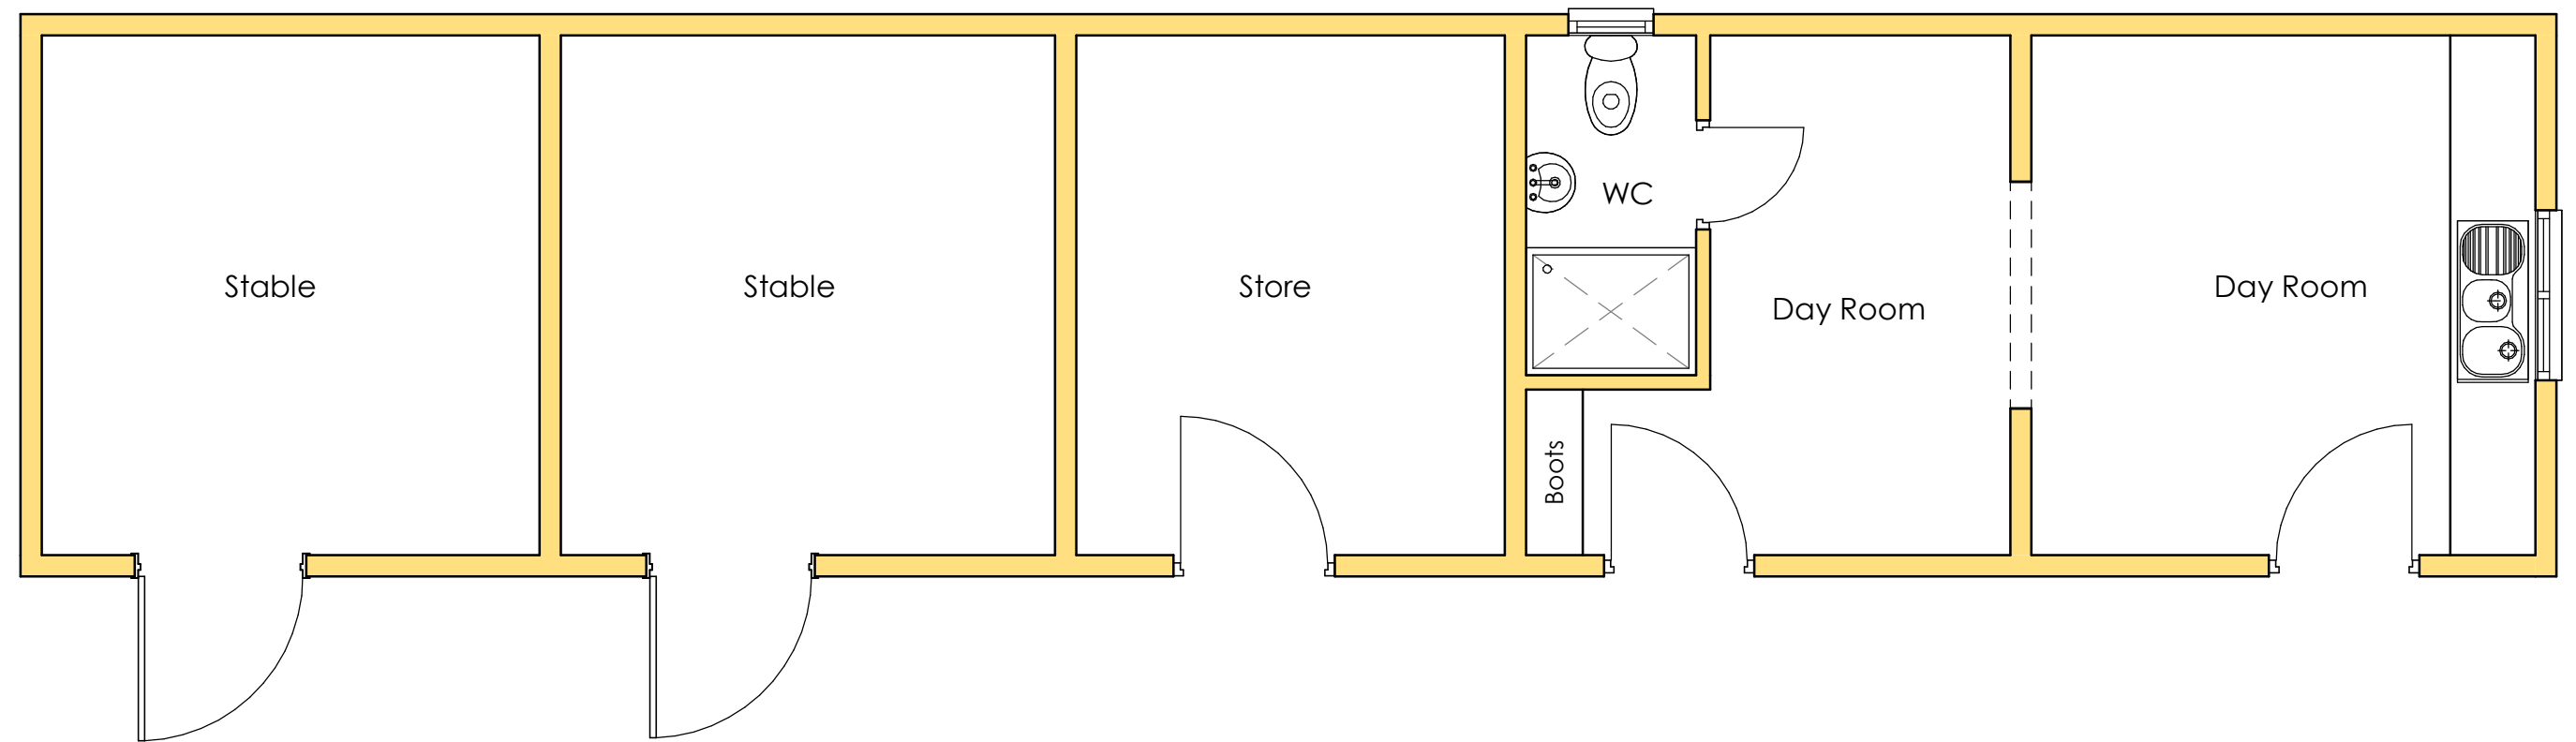

The Planning Studio, Hayston Bridge
Johnston, Haverfordwest
Pembrokeshire SA62 3HJ
01437 891 817
07515 851 704
andrew@haystonplanning.co.uk
www.planningpembrokeshire.co.uk

No.	Description	Date

**Creation of Gypsy Pitch with One Residential Static Unit,
Touring Caravan, Utility/Day Room from Partly Converted
Stable Block with Improved Access & Parking & Turning Area
Land between Cwmavon and Dan Y Bont on the B4286
Near Pontrhydyfen, Neath**
for Mr Jim Janes

Proposed Stable Block & Utility / Day Room Floor Plan			
Project number	AVH_711	06b	Scale
Date	14.02.2023		
Drawn by	'		
Checked by	'	1 : 50	

14/02/2023 20:48:28