



PROPOSED

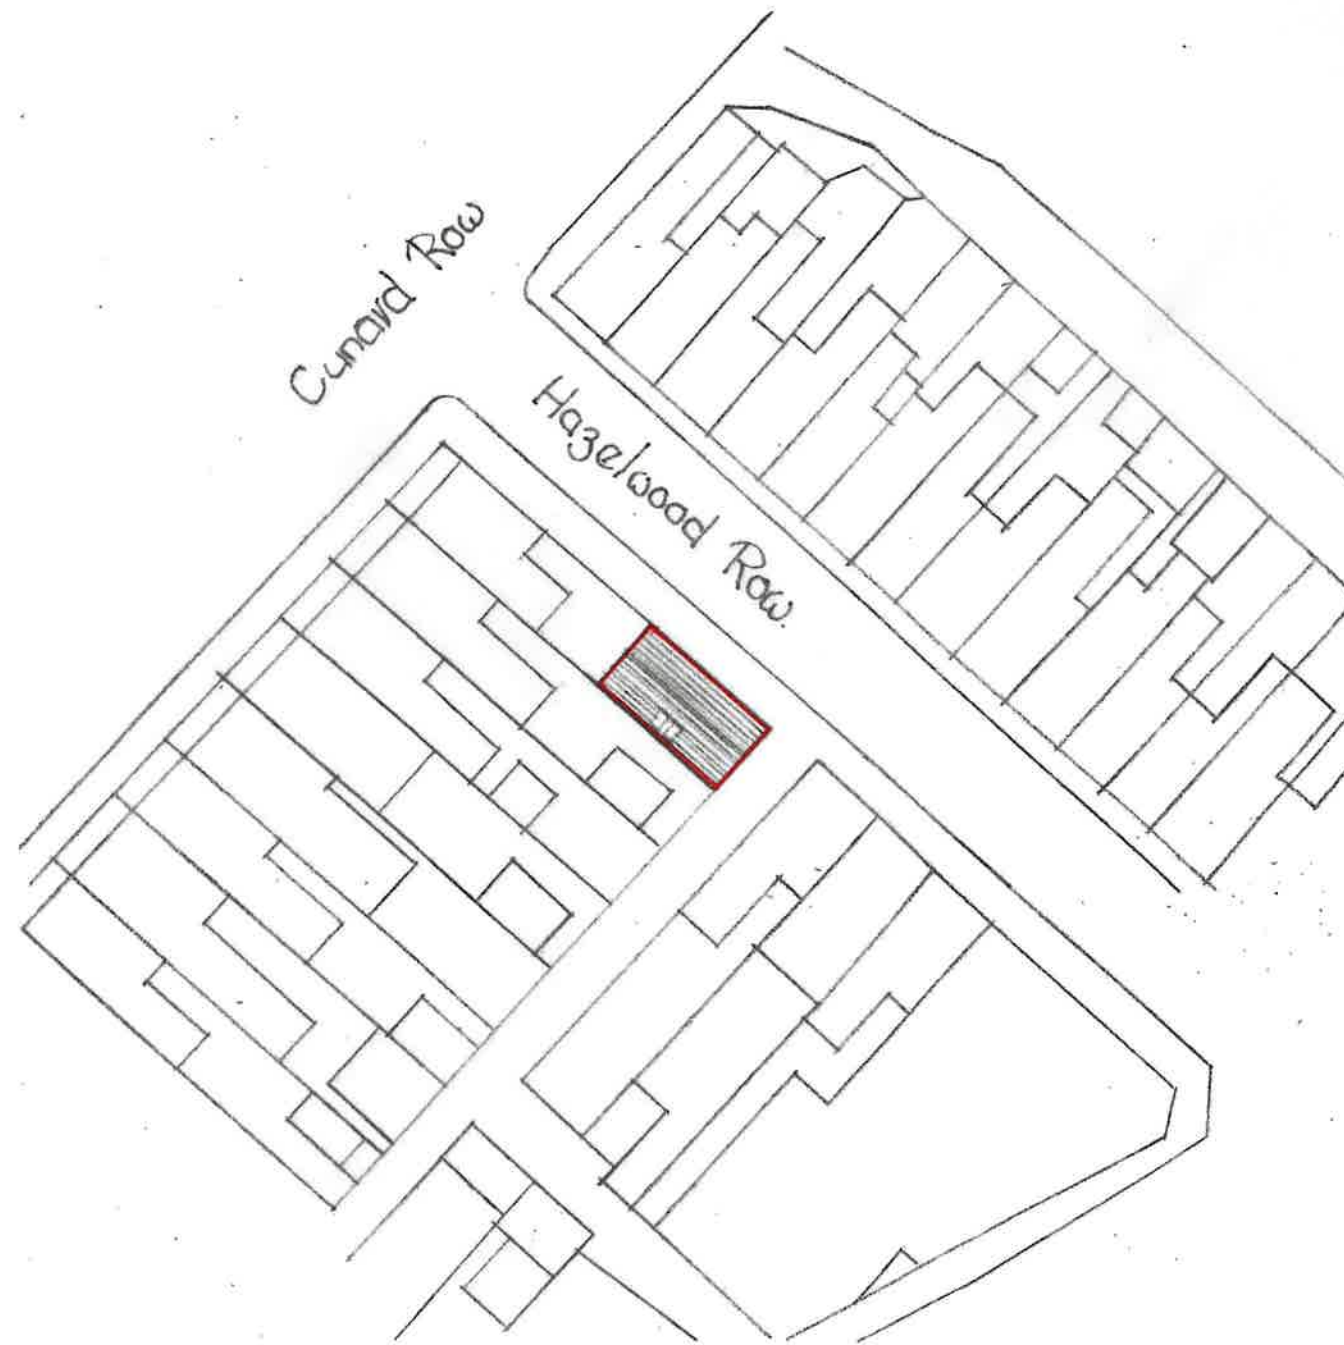

Block Plan  
Scale: 1:500

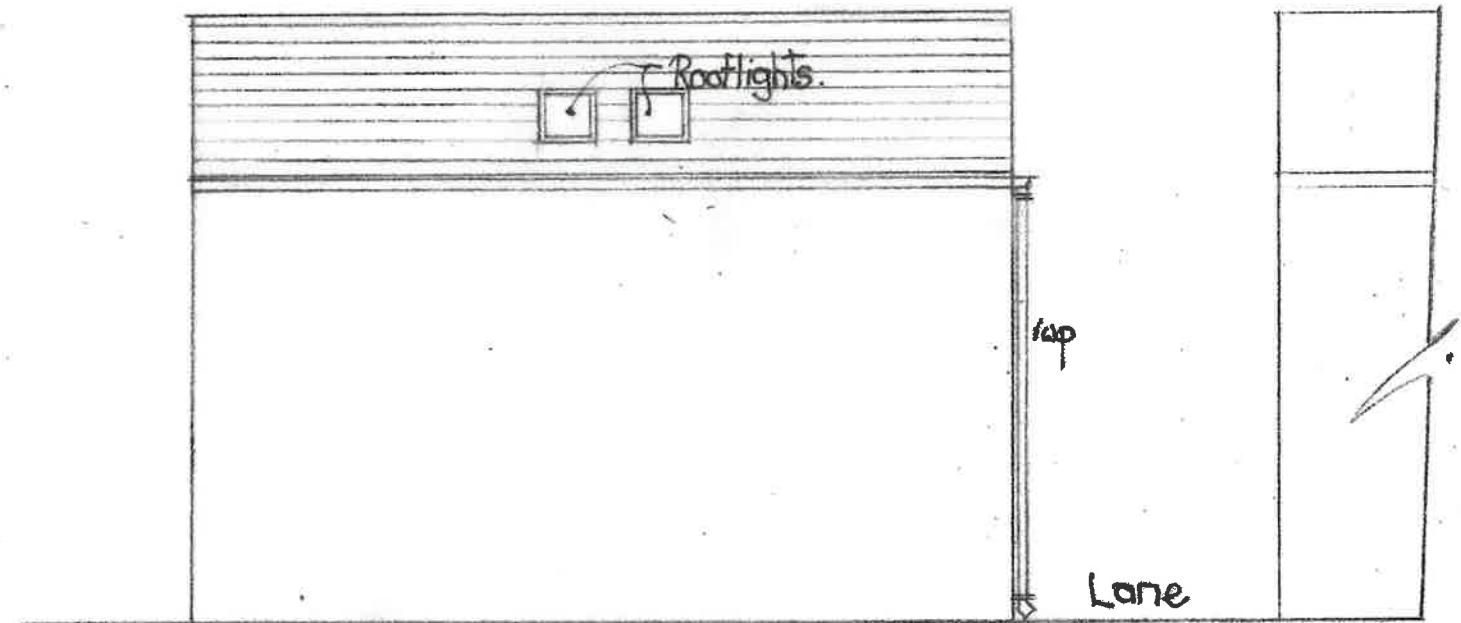

Rear Elevation