


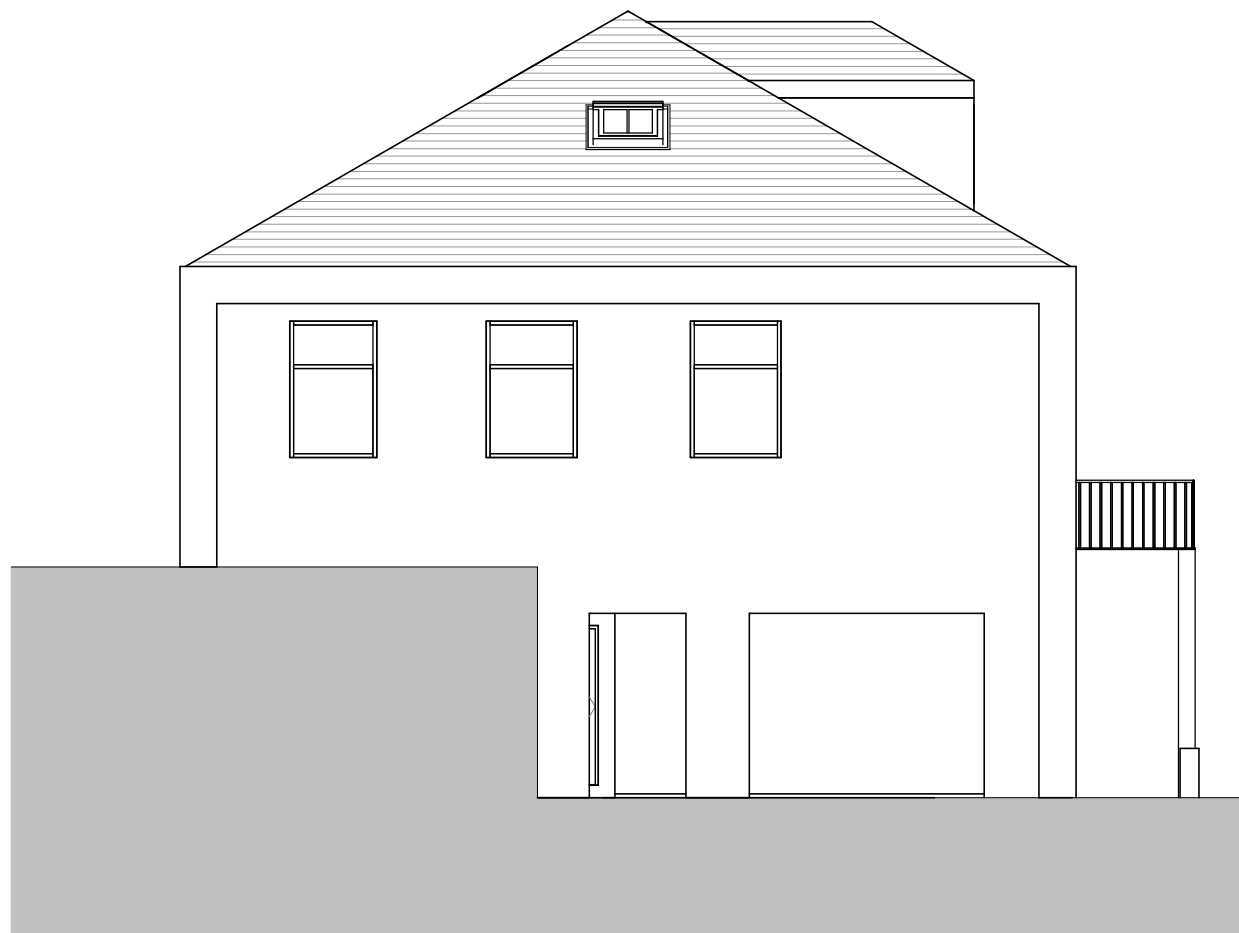


Existing East Elevation
1 : 100



Existing North Elevation
1 : 100



Existing West Elevation
1 : 100

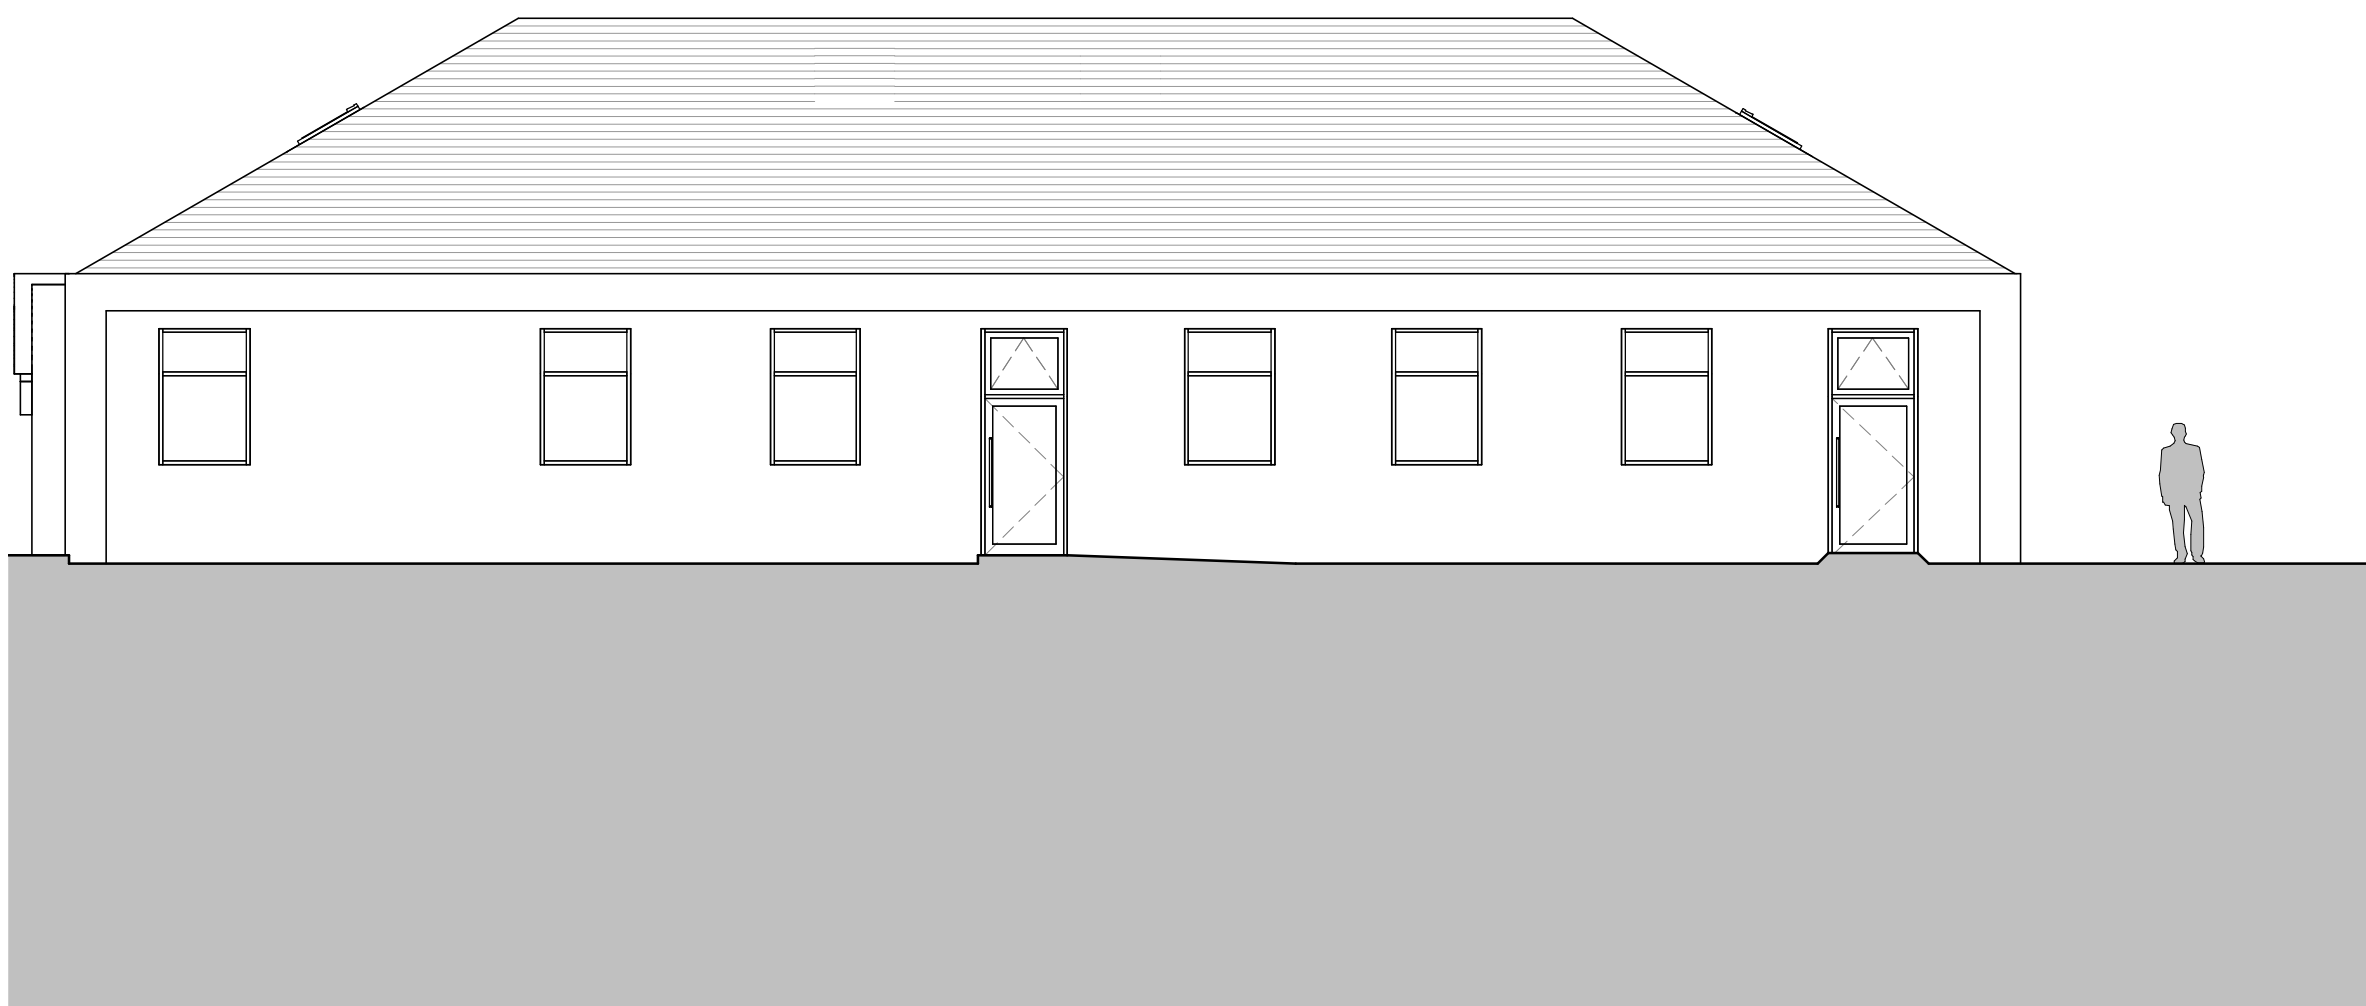

Existing South Elevation
1 : 100

PL	1	03/02/23	Planning	
STATUS	REV	DATE	DESCRIPTION	
CLIENT				REVISED BY
Afan Valley Holidays Ltd				U

Sustainable
Studio
Architects

SS/

PROJECT
Bakers DIY
Afan Road
Duffryn Rhondda
Port Talbot

DRAWING TITLE
Existing Elevations

DRAWING STATUS PL : PLANNING	SCALE 1 : 100 @ A1
NUMBER PL-008	REVISION 1