




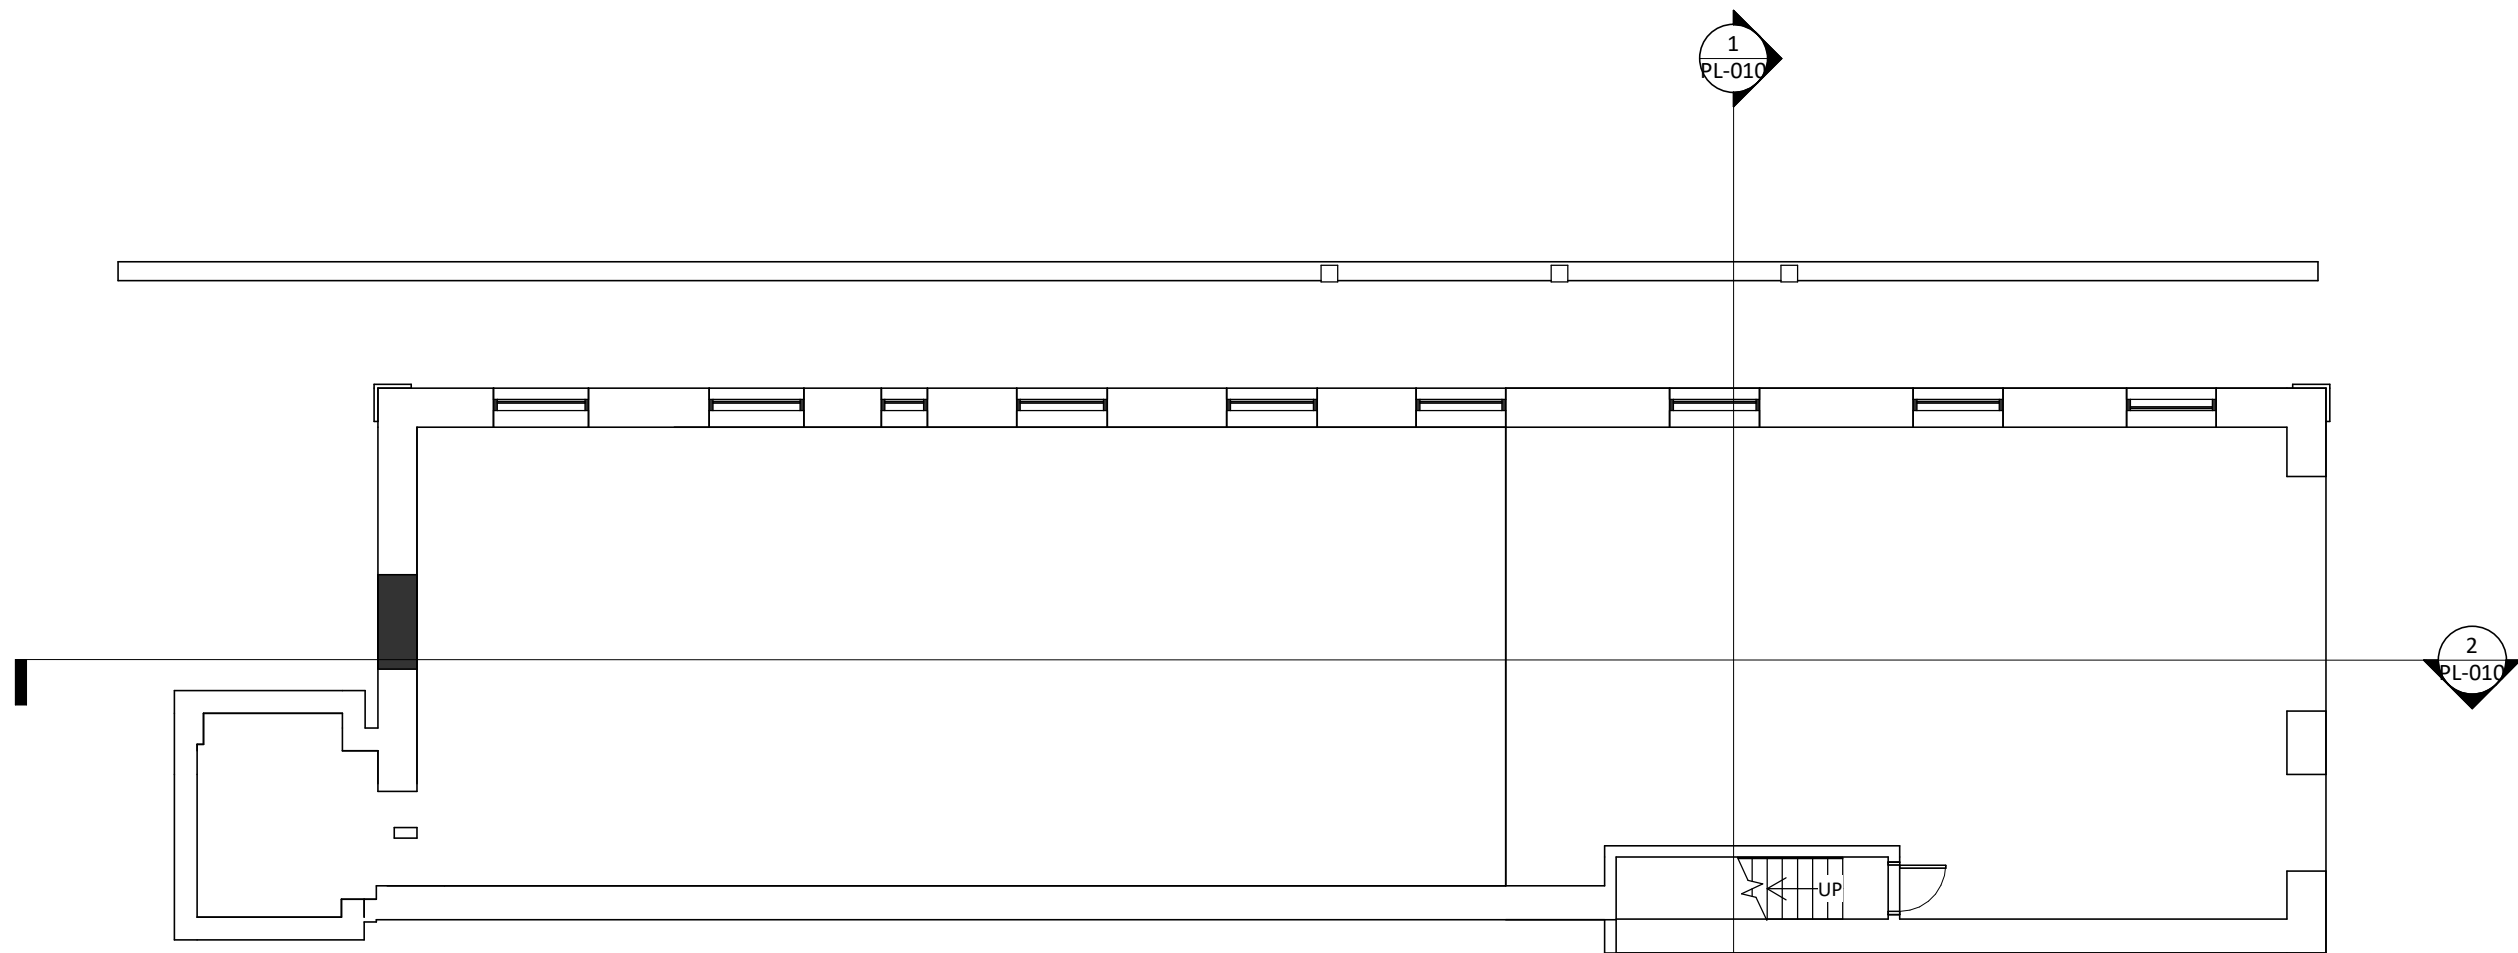


Existing Lower Ground Floor Plan
1 : 100

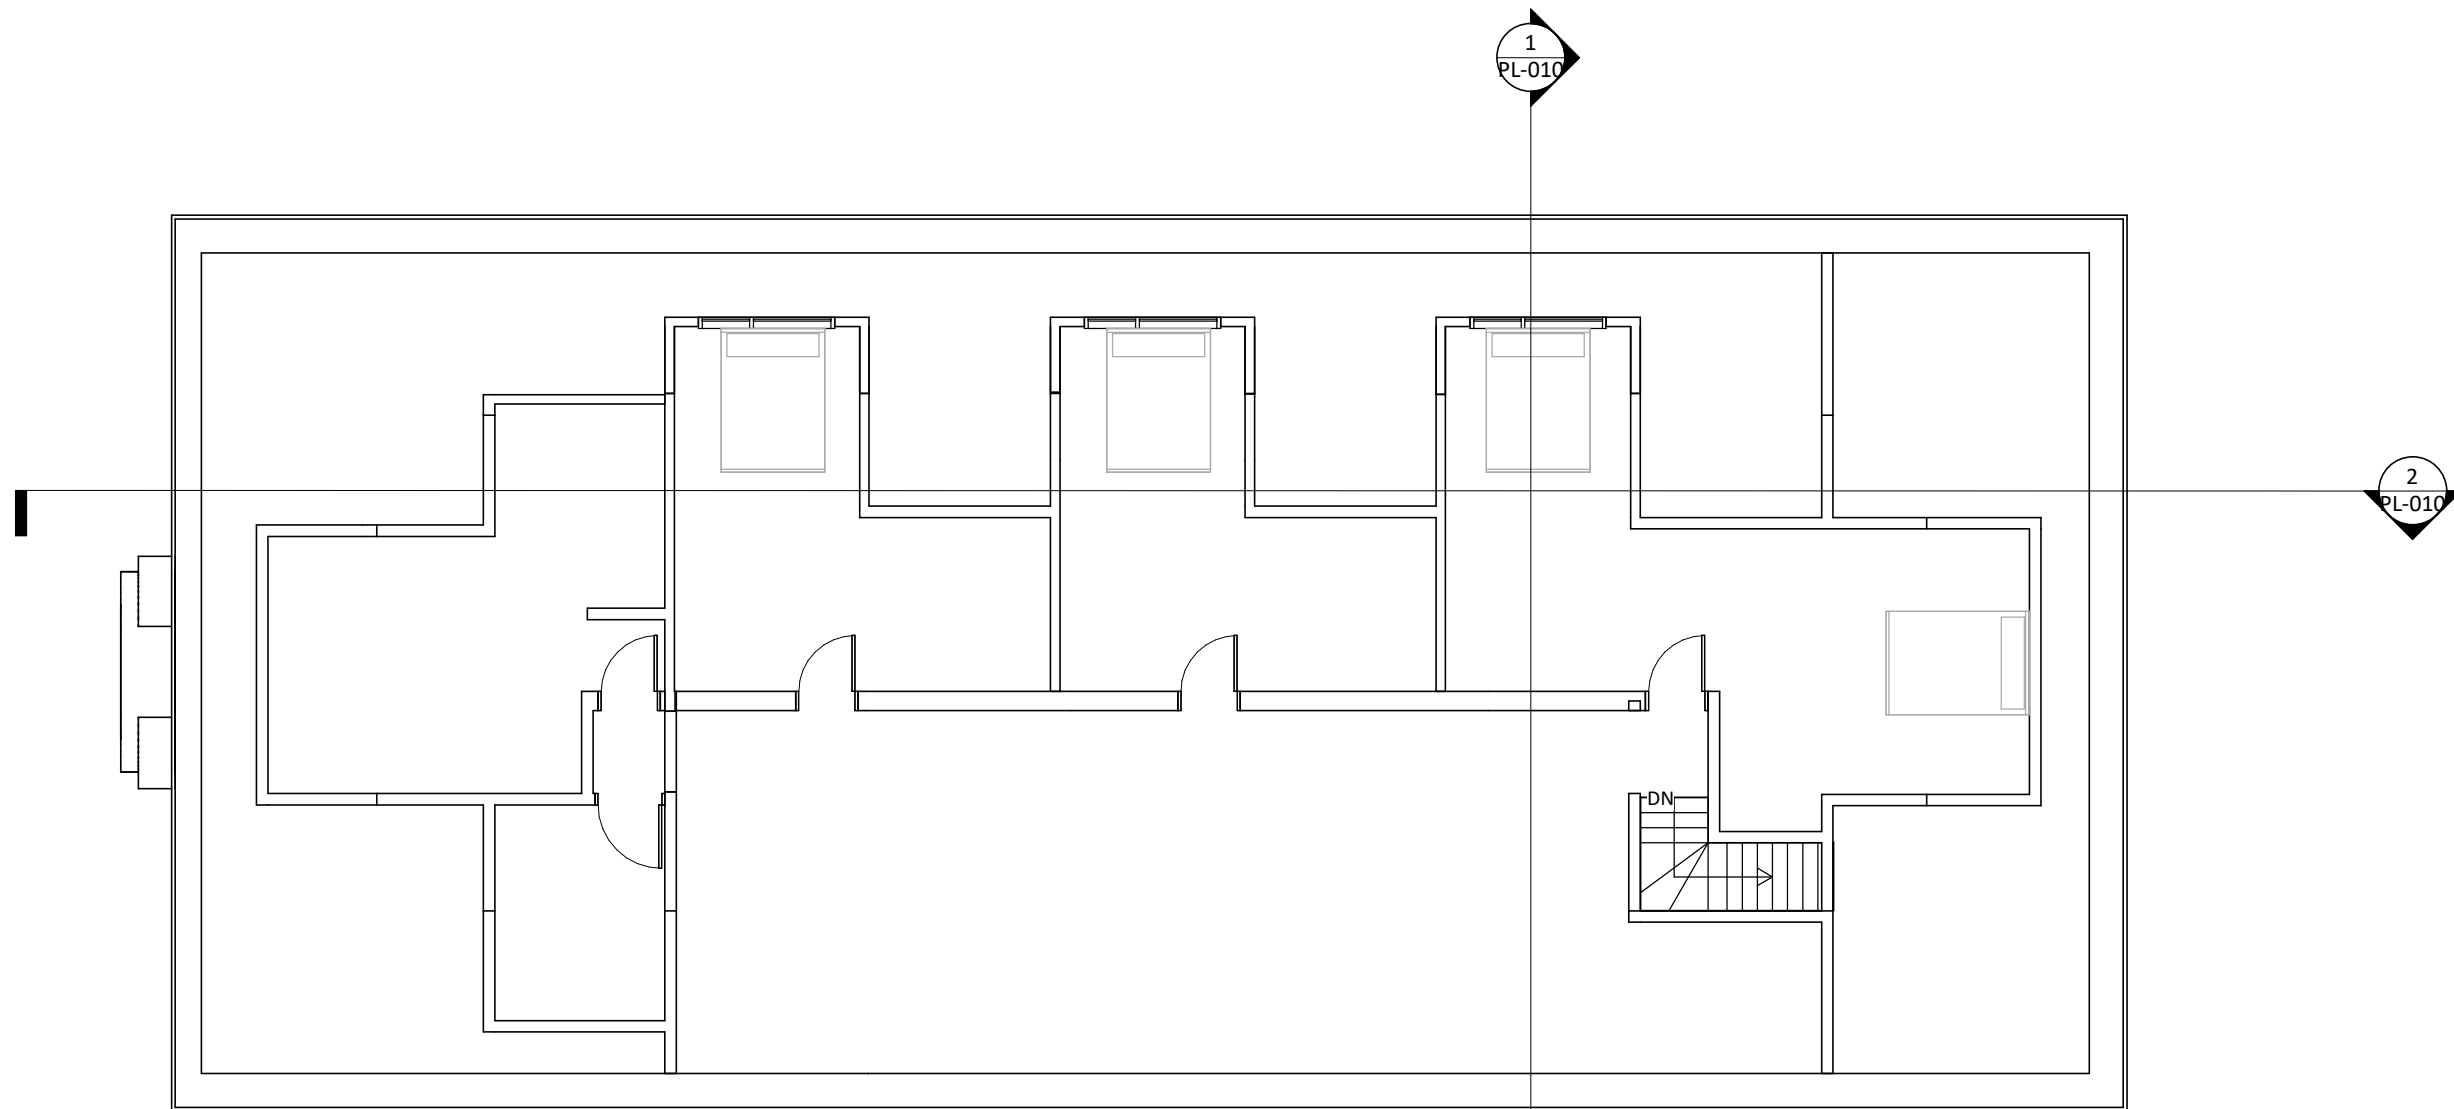

Existing First Floor Plan
1 : 100

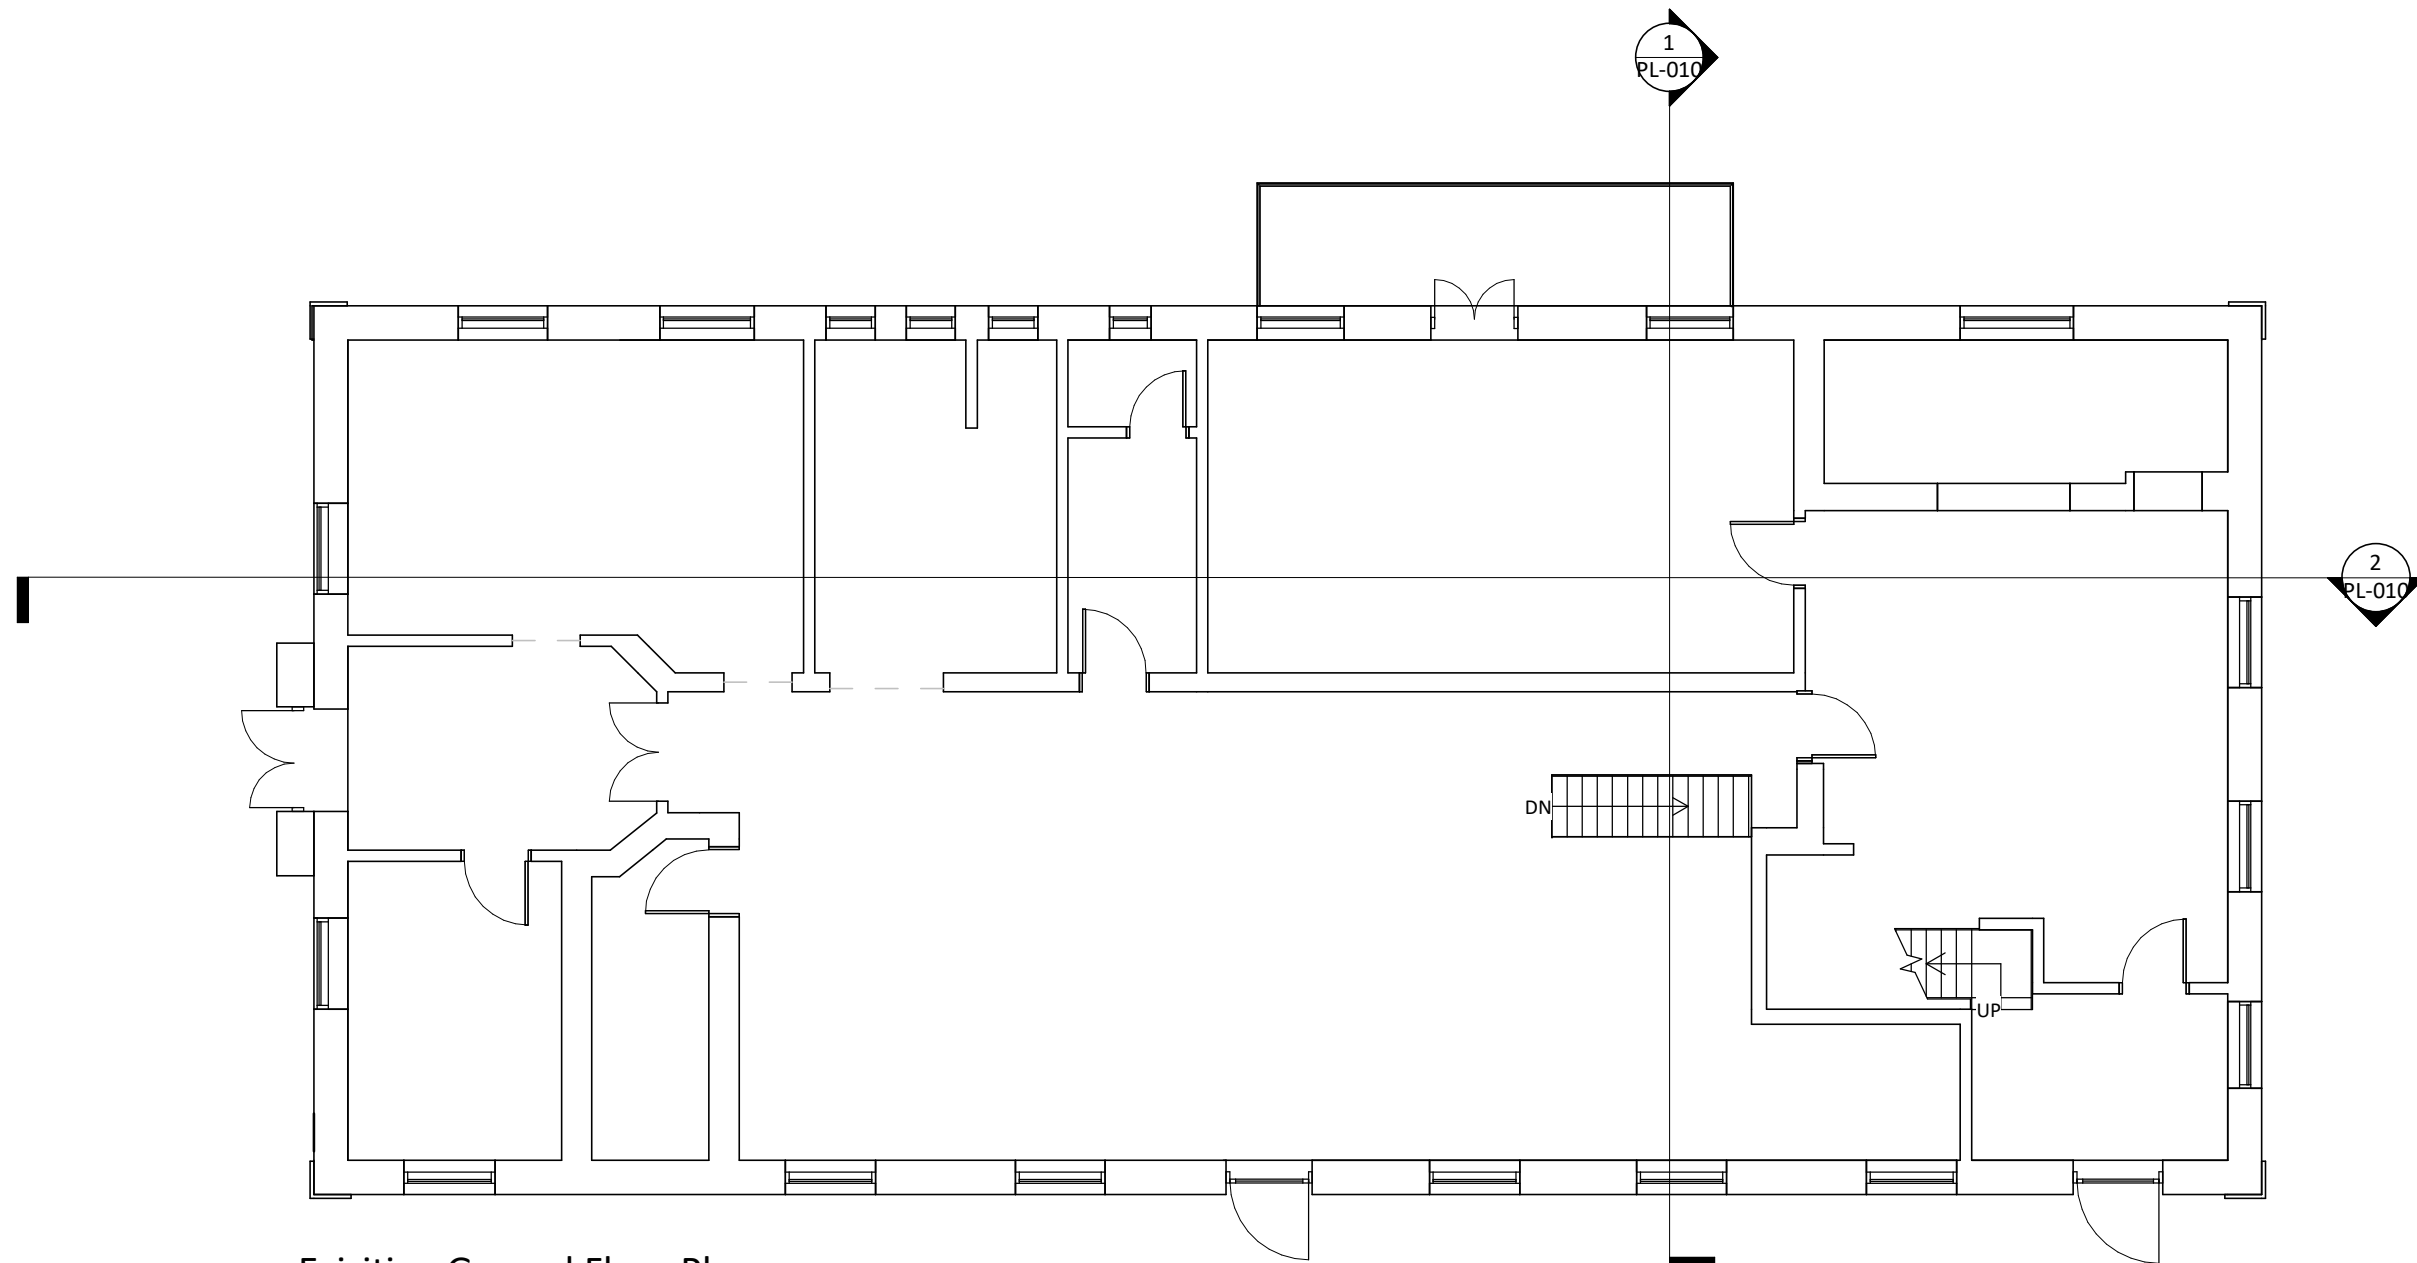

Exisiting Ground Floor Plan
1 : 100

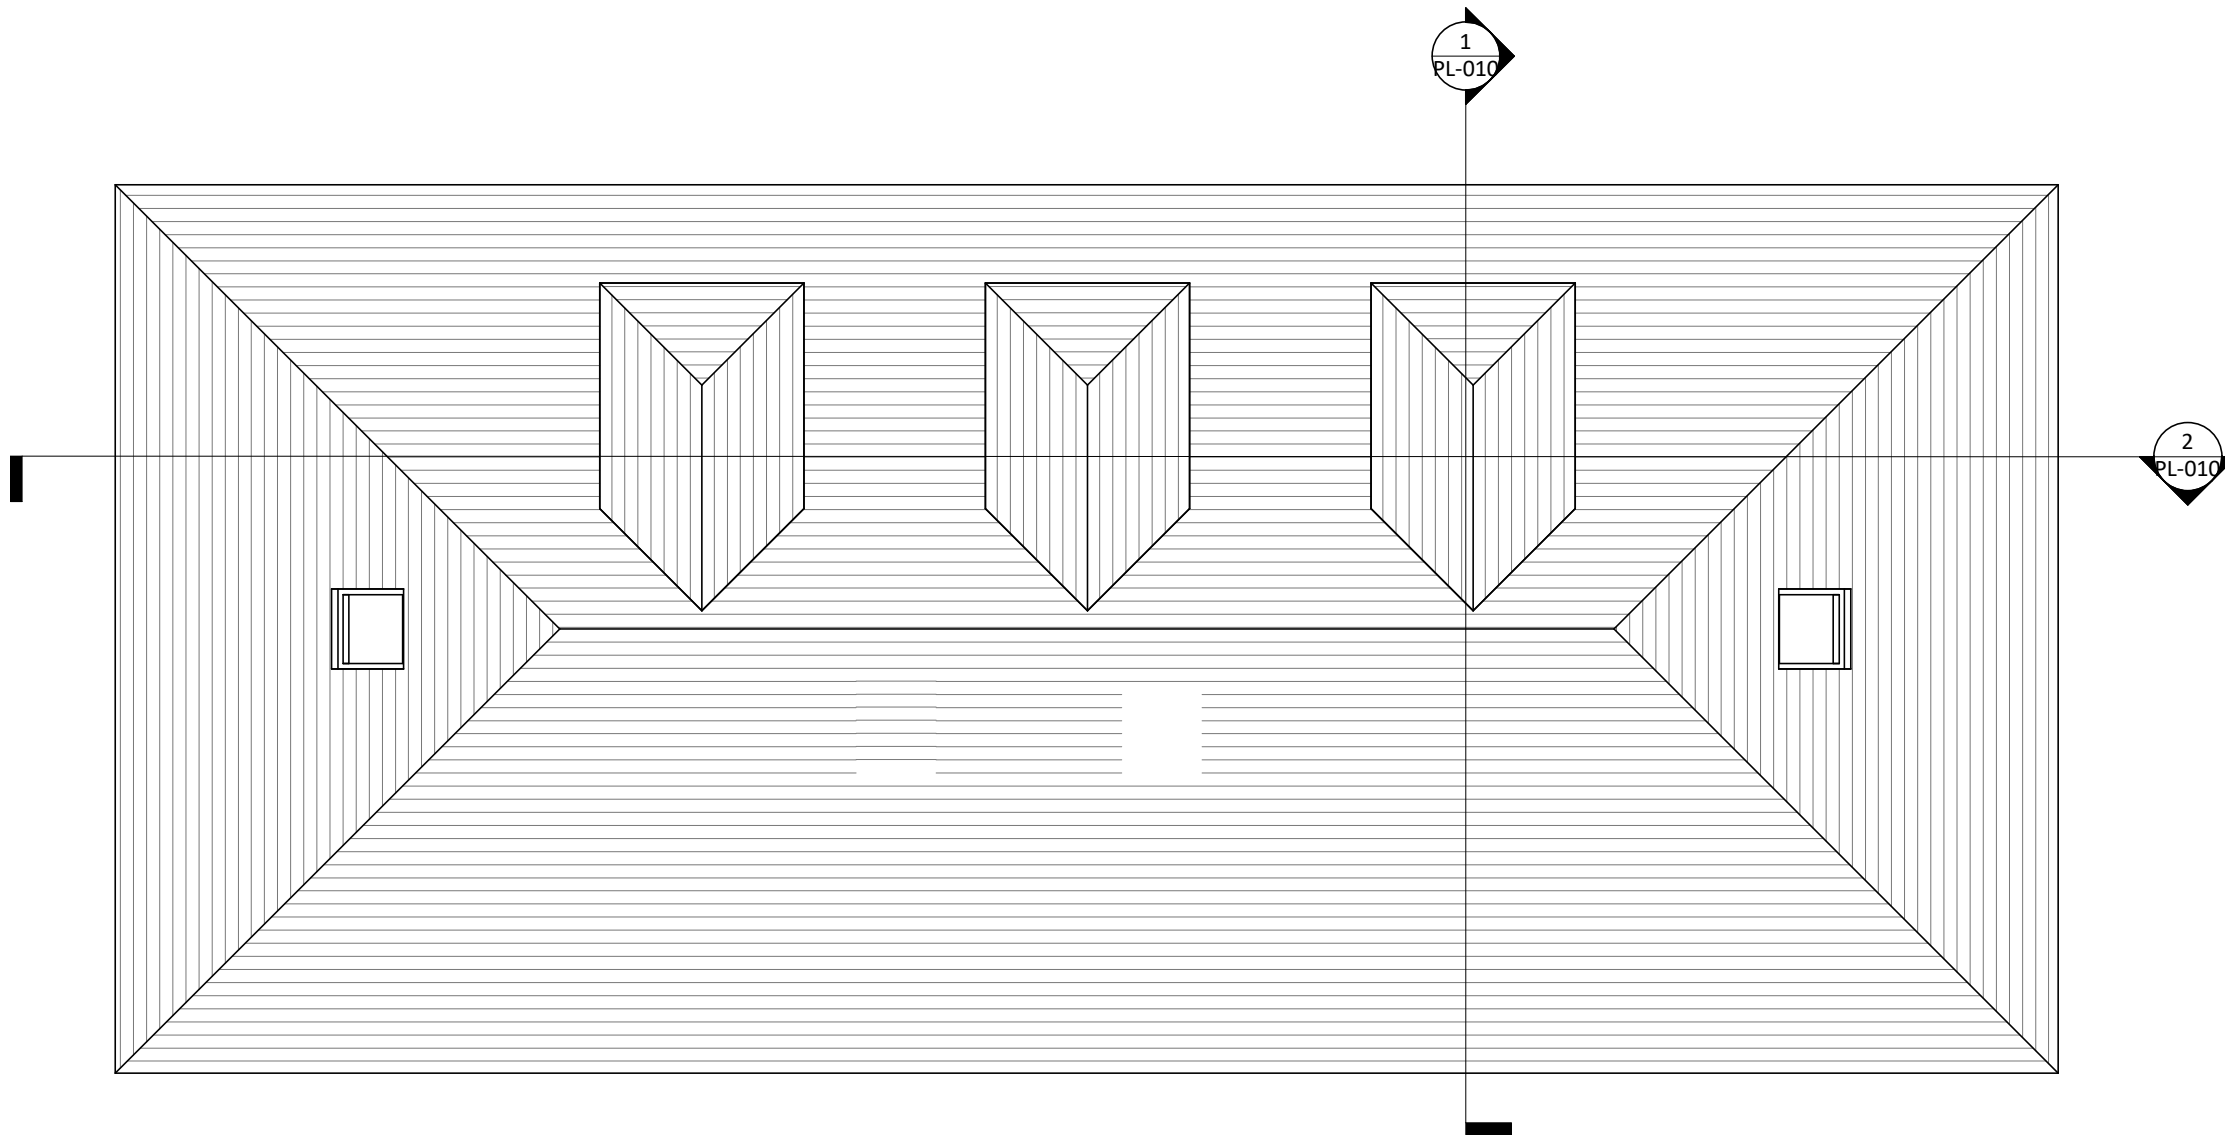

Existing Roof Plan
1 : 100

S1	1	03/02/23	Planning	
STATUS	REV	DATE	DESCRIPTION	
CLIENT				REVISED BY
				U

Afan Valley Holidays Ltd

Sustainable
Studio
Architects



PROJECT
Bakers DIY
Afan Road
Duffryn Rhondda
Port Talbot

DRAWING TITLE
Exisiting Plans

DRAWING STATUS	SCALE
PL : PLANNING	1 : 100 @ A1
NUMBER	REVISION
PL-006	1