




Kitchenette in Red

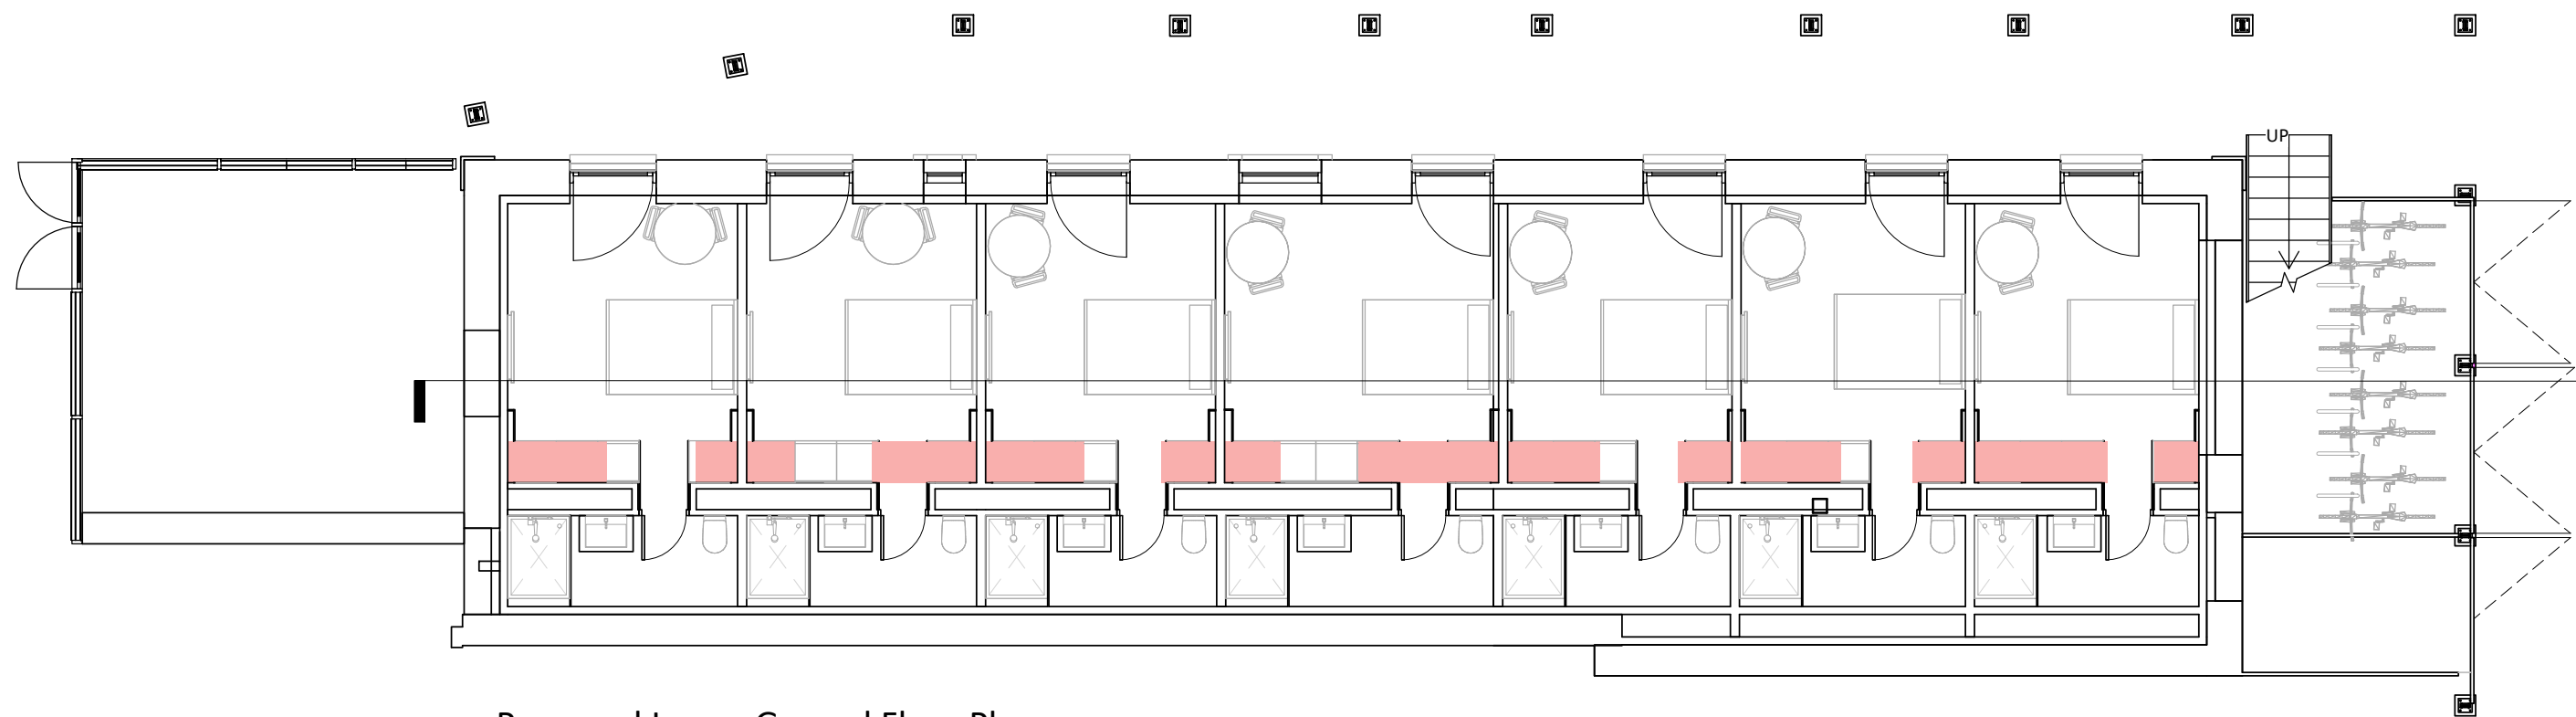


Proposed Lower Ground Floor Plan
1 : 100

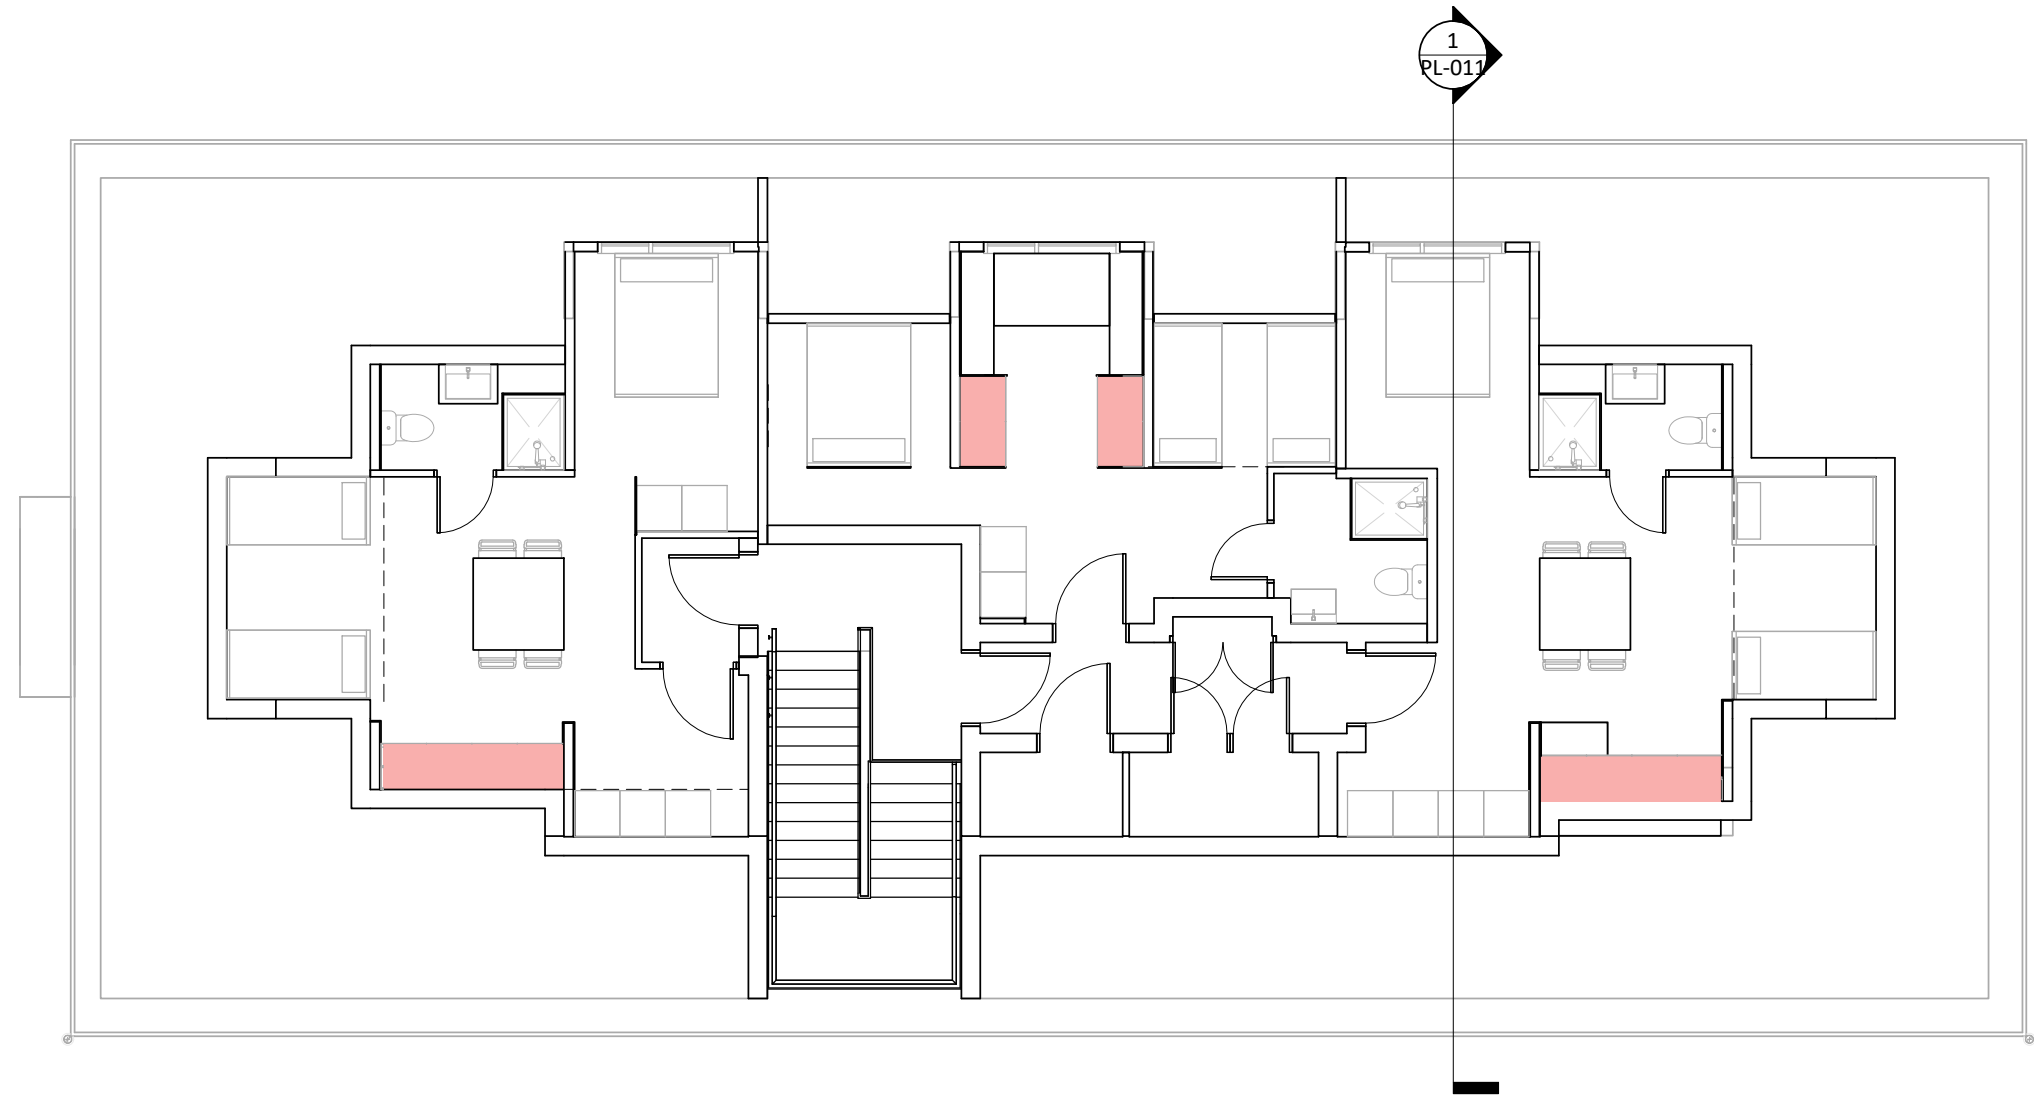

Proposed First Floor Plan
1 : 100

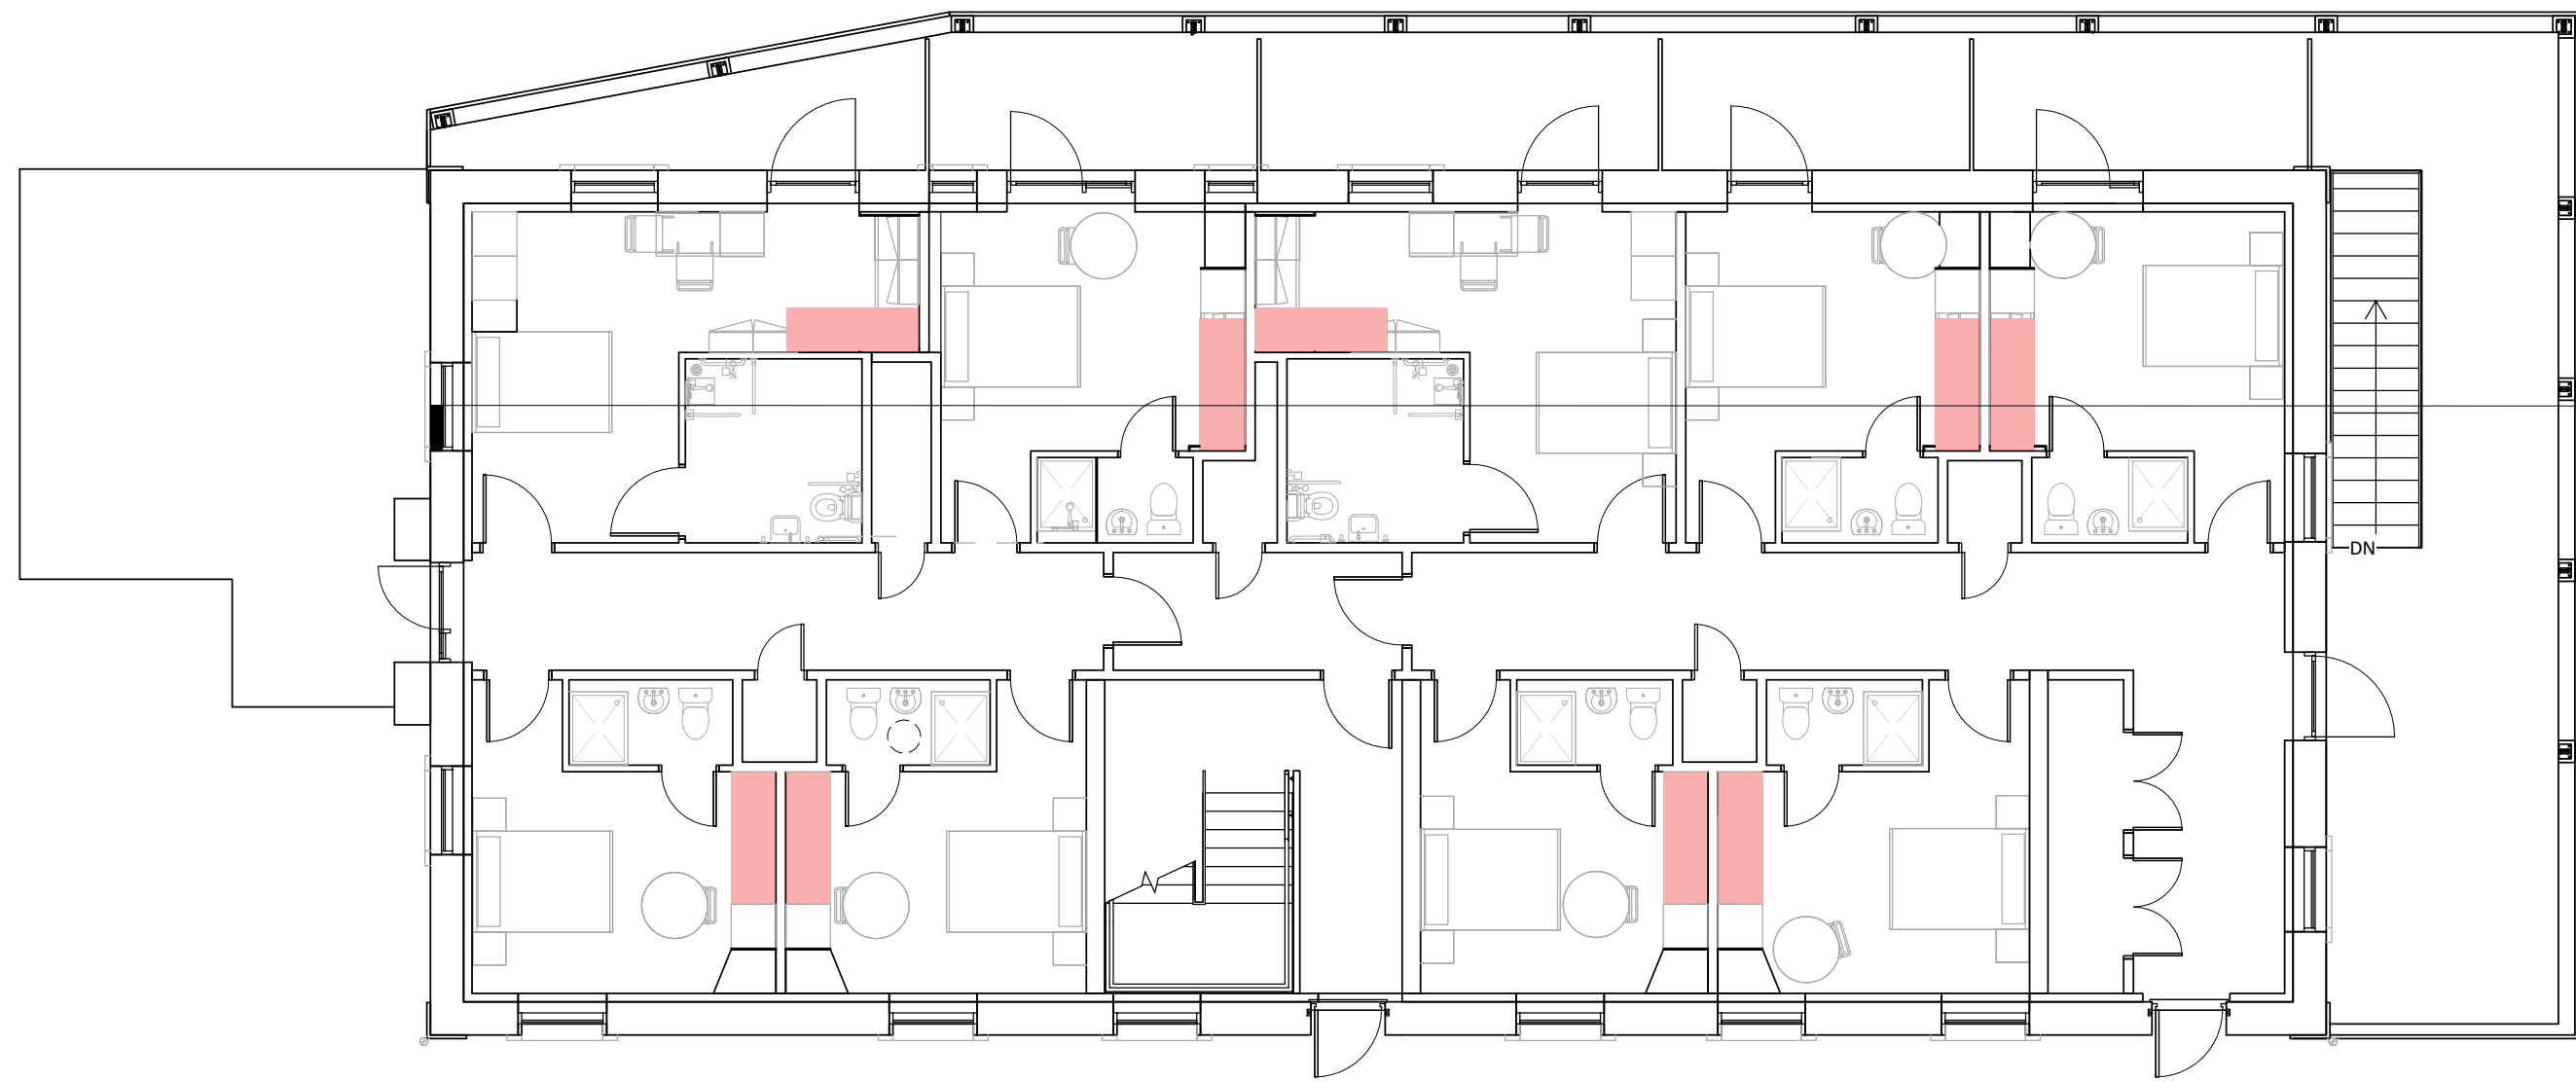

Proposed Ground Floor Plan
1 : 100

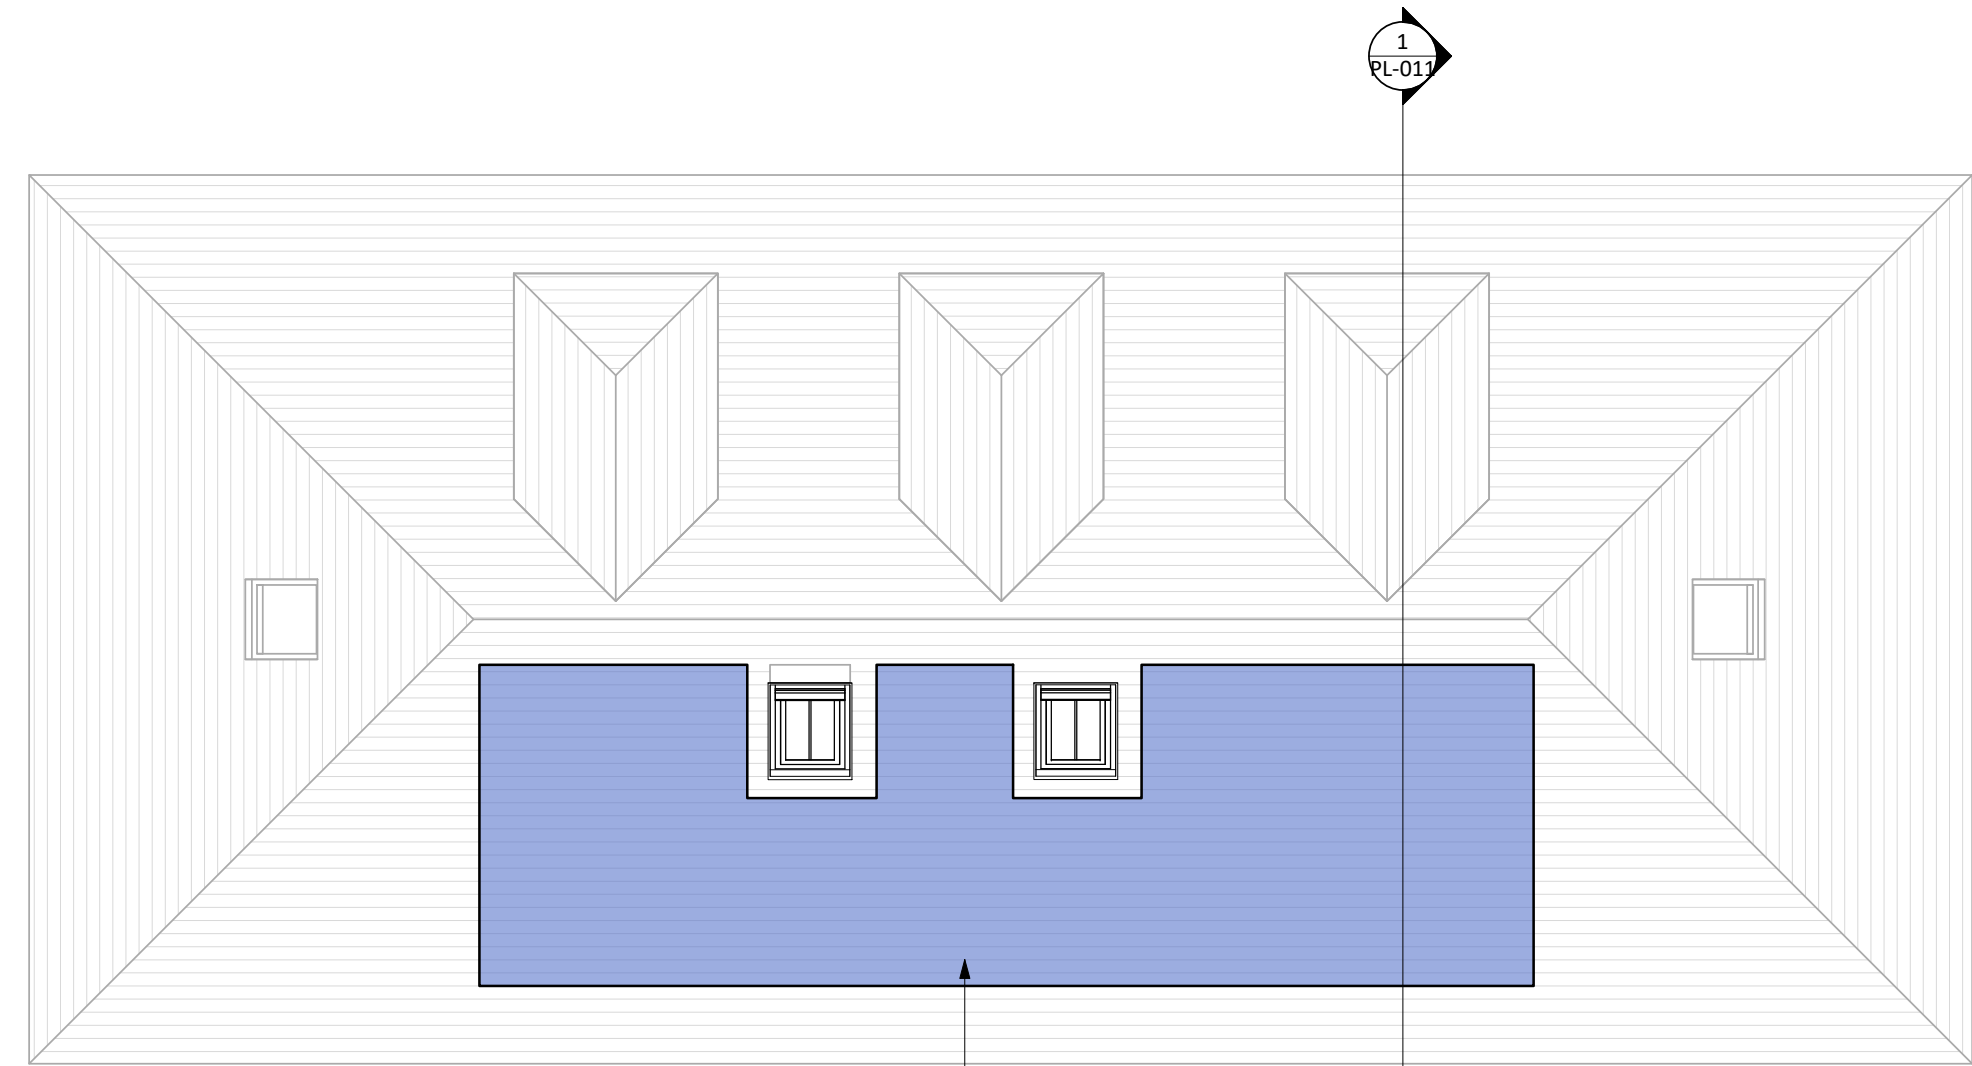

Proposed Roof Plan
1 : 100

PL	1	03/02/23	Planning	
STATUS	REV	DATE	DESCRIPTION	
CLIENT				REVISED BY
Afan Valley Holidays Ltd				U

Sustainable
Studio
Architects

SS/

PROJECT
Bakers DIY
Afan Road
Duffryn Rhondda
Port Talbot

DRAWING TITLE
Proposed Plans

DRAWING STATUS	SCALE
PL : PLANNING	1 : 100 @ A1
NUMBER	REVISION
PL-007	1