



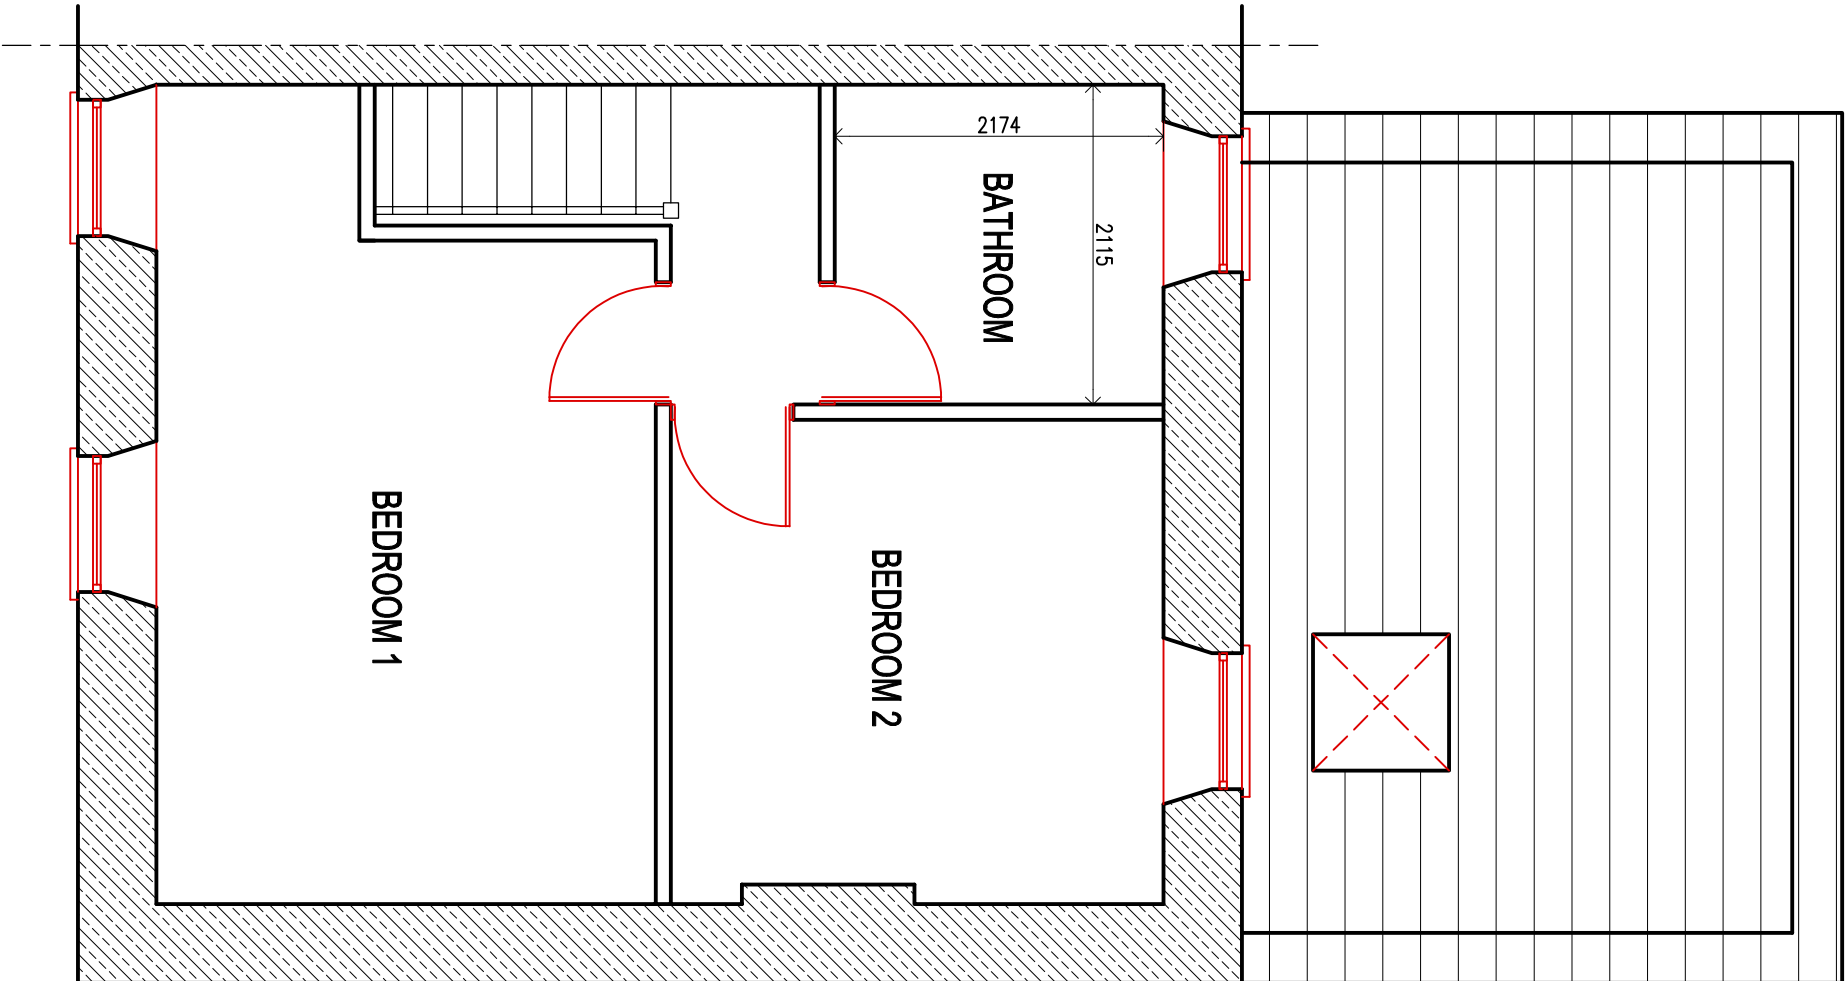

EXISTING FIRST FLOOR PLAN.

(1:50)

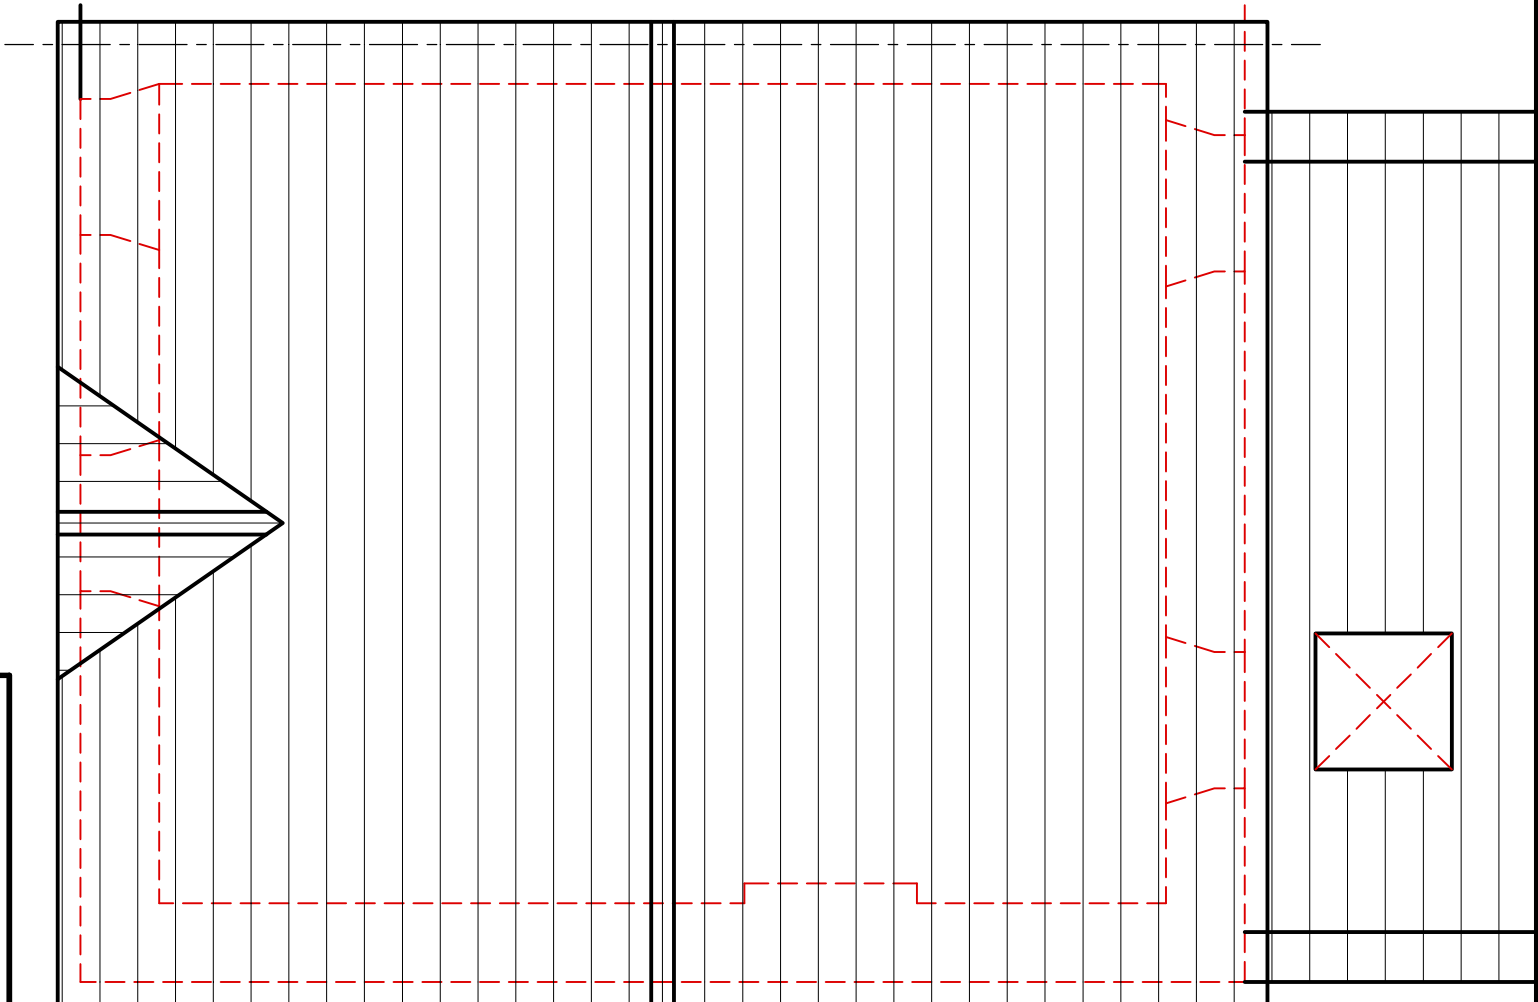

EXISTING ROOF PLAN.

(1:50)

CLIENT
MR NEIL PAUL CODY.

job title
PROPOSED REAR FIRST FLOOR EXTENSION,
@ 2, CWRT Y DEFAID. MARGAM. PORT TALBOT SA13 2TF

drawing title
EXISTING FIRST FLOOR & ROOF PLANS.

job No:	drawing No:	scales:
22.88	03	1:50 @A3