



- 1 All dimensions in millimetres unless otherwise stated.
2 Do not scale off drawing. All dimensions to be checked on site.

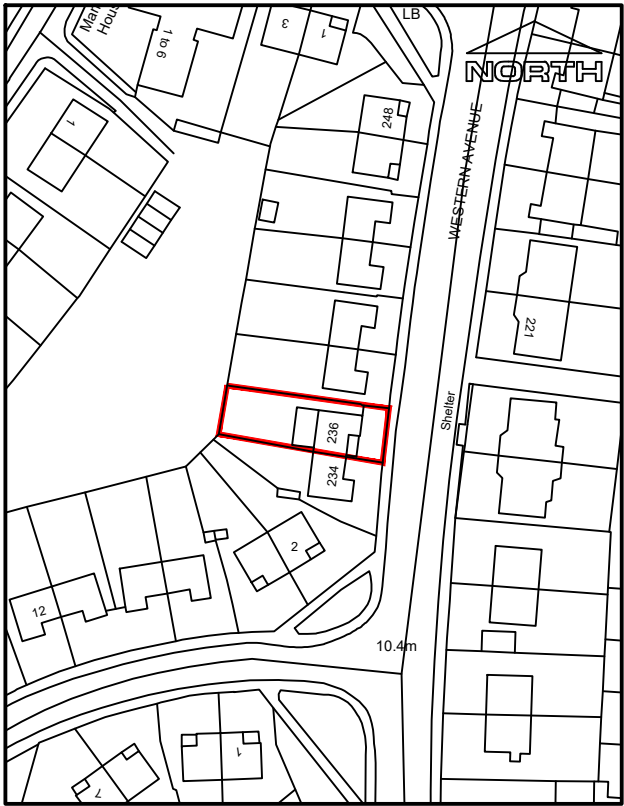


Site Location Plan - 1:1250

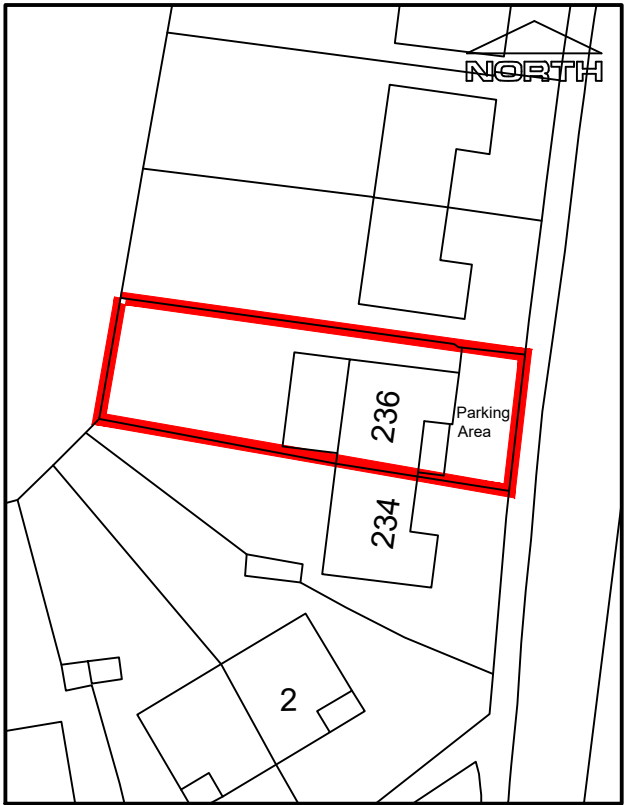

Site Plan - 1:500



Existing First Floor Plan - 1:100

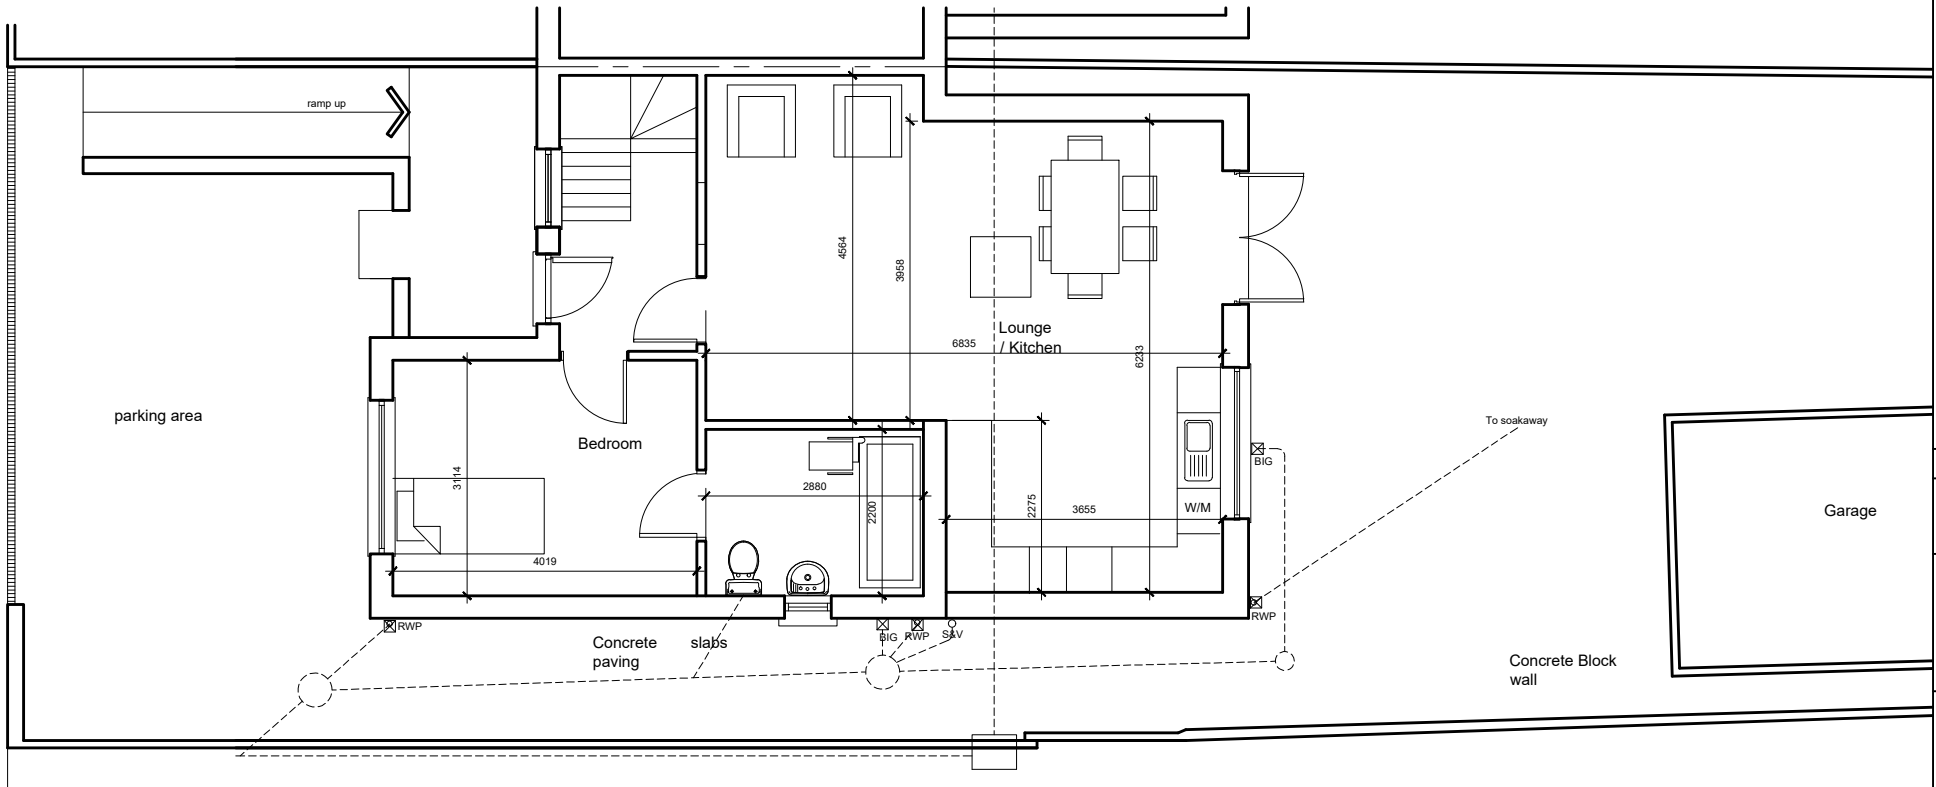

Existing Ground Floor Plan - 1:100

Rev	Details	Dr	Date
Cyngor Castell-nedd Port Talbot Neath Port Talbot Council Social Services, Health and Housing Housing Renewal and Adaptations Service Civic Centre Neath SA11 3QZ			
Project 236 Western Avenue Sandfields Port Talbot Front Entrance Extension Existing & Location Plans			
Drawn	IG	Checked	Approved
Date	Jan 23	Date	Date
Scales	1:100 or as shown		
Drawing No.		DFG5347/01	