



THIS IS A C.A.D. PRODUCED DRAWING AND SHOULD NOT BE AMENDED BY HAND.

NOTES

- 1 All dimensions in millimetres unless otherwise stated.
- 2 Do not scale off drawing. All dimensions to be checked on site.

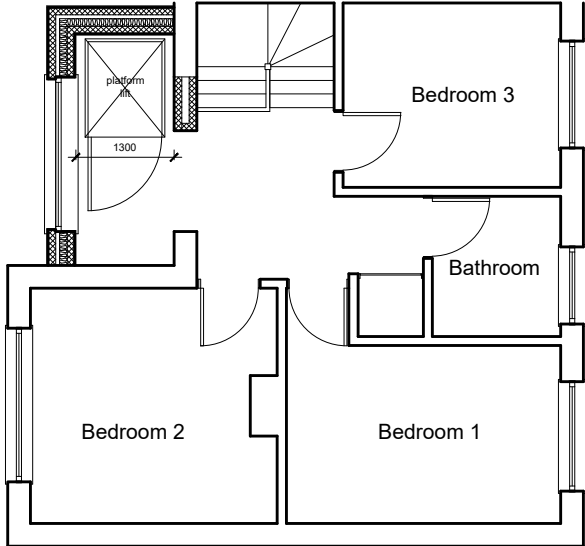

Proposed First Floor Plan

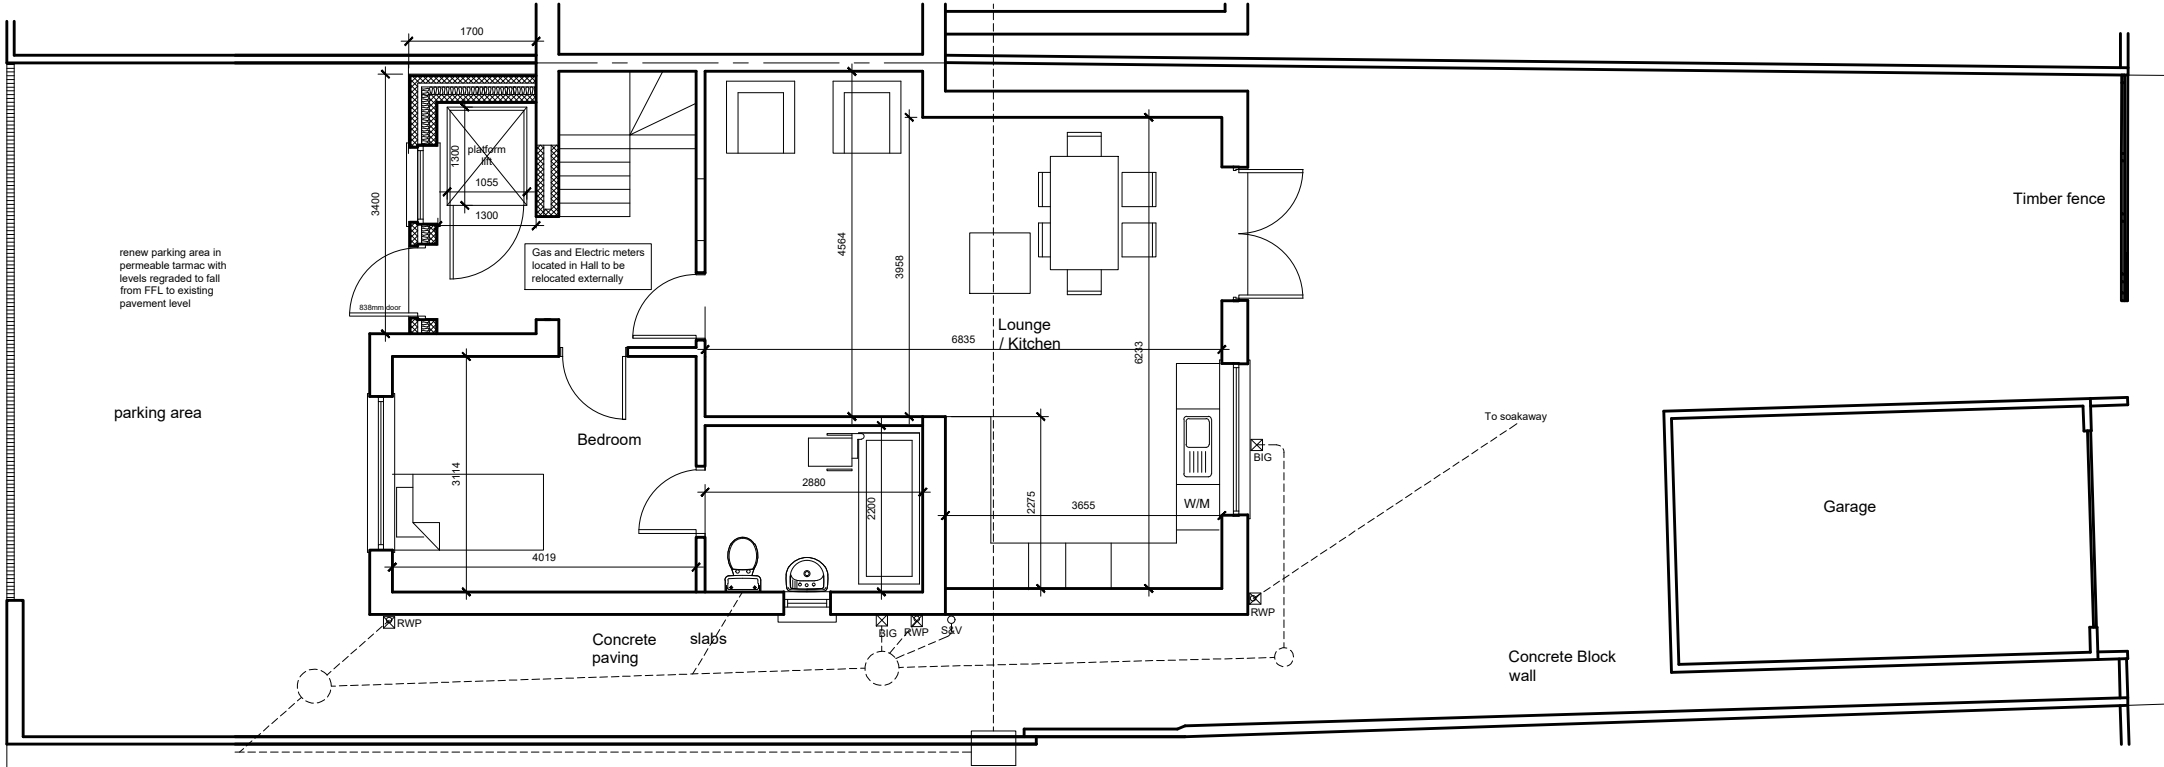

Proposed Ground Floor Plan

Rev	Details		Dr	Date	
Cyngor Castell-nedd Port Talbot Neath Port Talbot Council Social Services, Health and Housing Housing Renewal and Adaptations Service Civic Centre Neath SA11 3QZ					
Project	236 Western Avenue Sandfields Port Talbot Front Entrance Extension Proposed Plans				
Drawing	IG	Checked		Approved	
Date	Jan 23	Date		Date	
Scales	1:100 or as shown				
Drawing No.			DFG5347/02		