


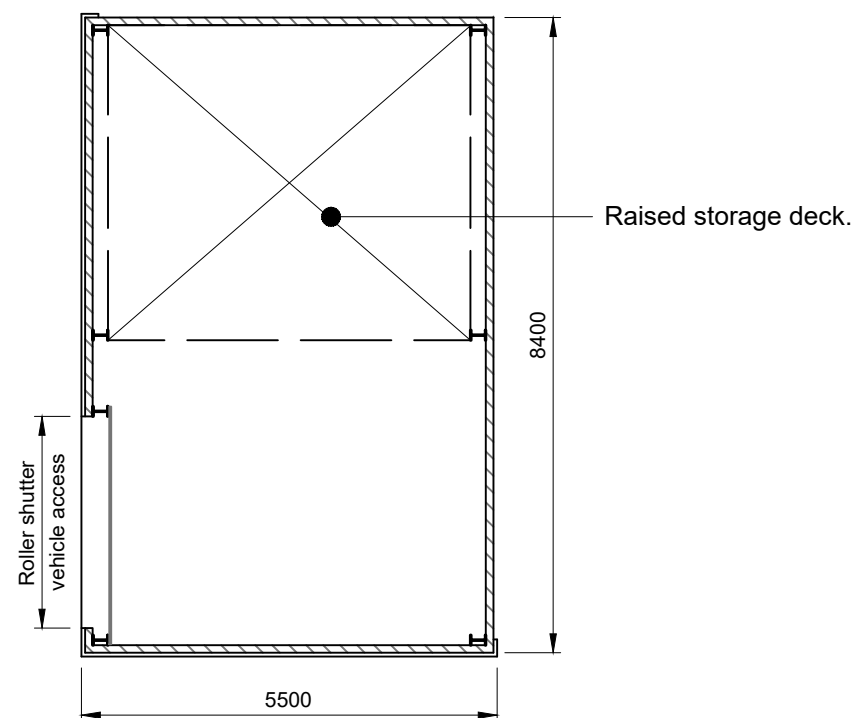
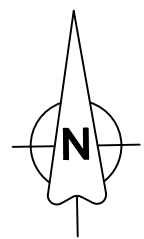


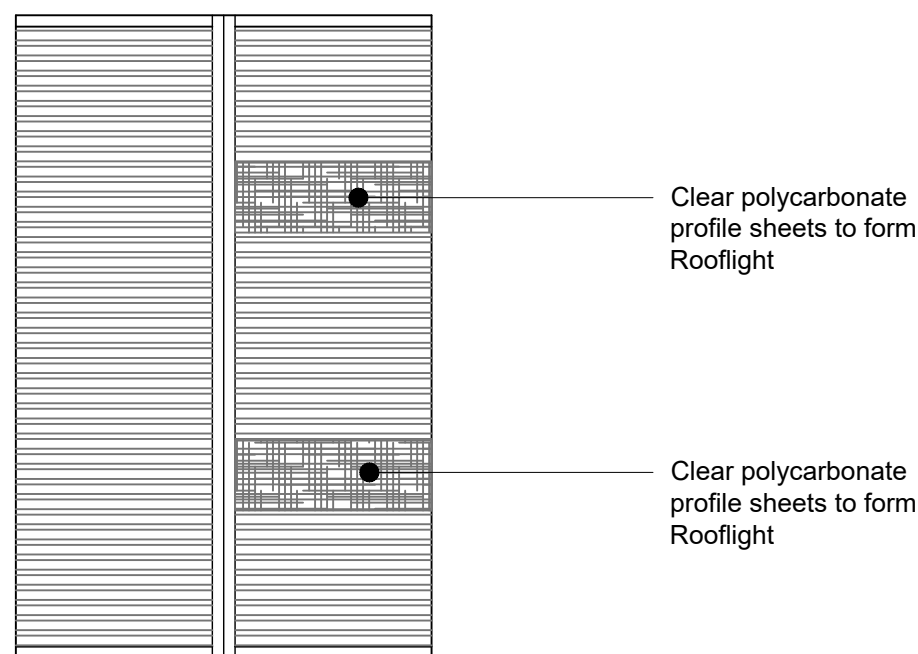


GROUND FLOOR PLAN
SCALE 1:100

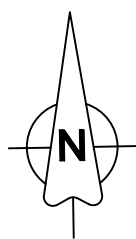


ROOF PLAN
SCALE 1:100

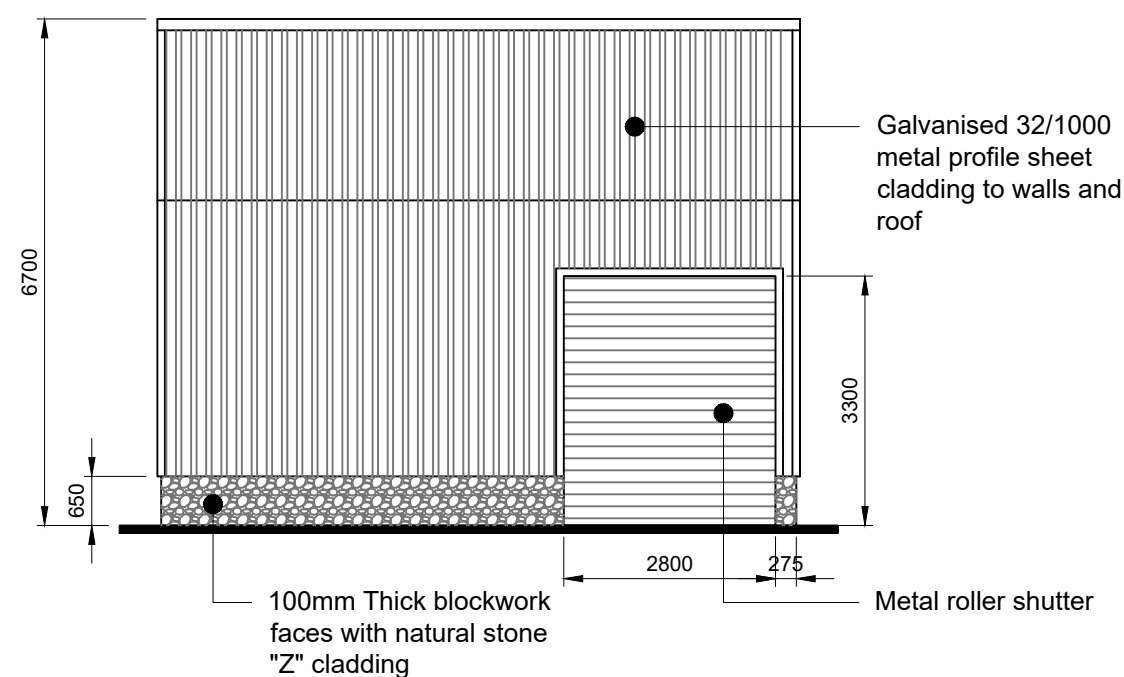


WEST ELEVATION
SCALE 1:100

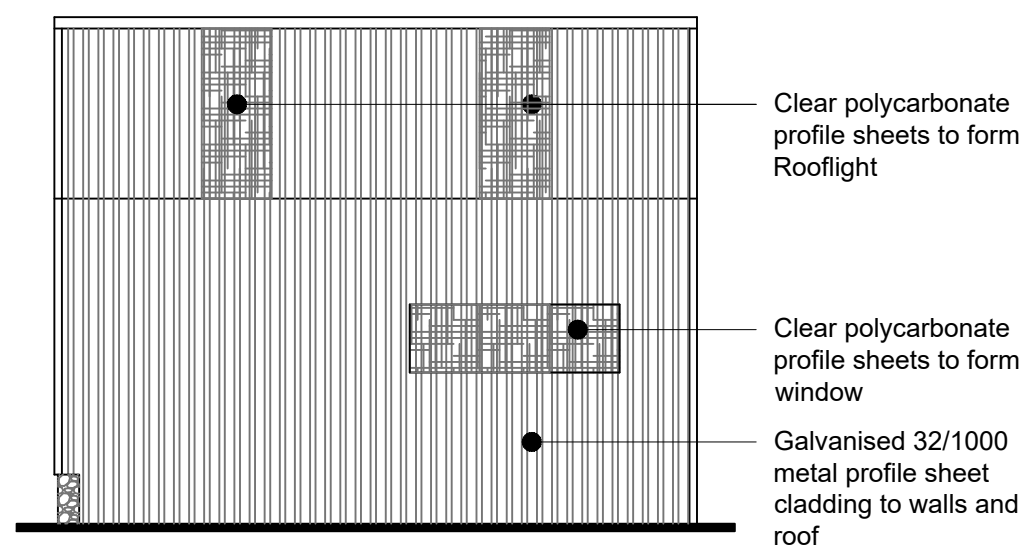


EAST ELEVATION
SCALE 1:100

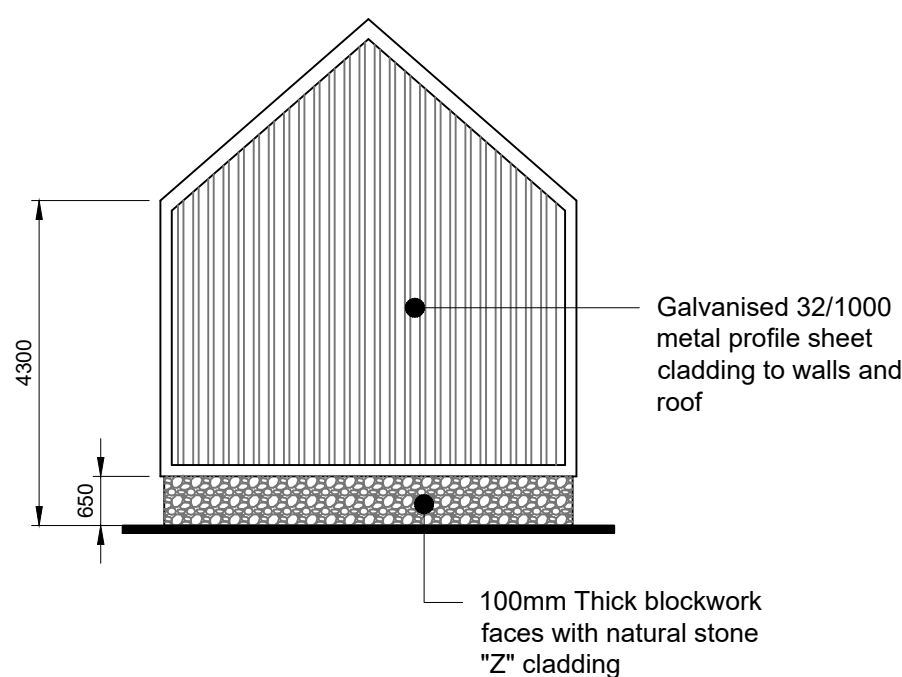

SOUTH ELEVATION
SCALE 1:100

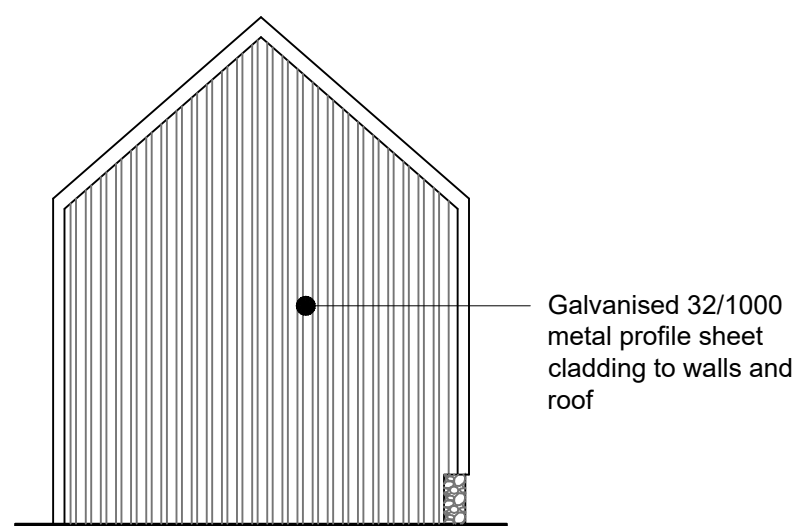

NORTH ELEVATION
SCALE 1:100

 

This drawing is the property of Crawford & Company and must not be produced in whole or in part without the prior permission of Crawford & Company.

Do not scale from this drawing. All dimensions are to be verified on site and any discrepancies reported back to the issuer immediately.

Unless otherwise specified, all dimensions are stated in millimetres

Notes

Rev	Date	Drawn	Designed	Checked
-----	------	-------	----------	---------

Drawing Status
PLANNING APPLICATION

Project Title
BARN RECONSTRUCTION

Project Location
**BLAEN-NANT BARN
CILYBEBYLL, PONTARDAWE
PORT TALBOT SA8 3JH**

Drawing Title
**PROPOSED
PLANS AND ELEVATIONS**

Client
MR& MRS JONES

Originator

Crawford
Crawford Building Consultancy
The Hallmark Building, 106 Fenchurch Street, London EC3M 5JE
tel: 0121 200 3600
email: david.painter@crawco.co.uk
www.crawco.co.uk

Project No	1651750	Division	CBC	Scale at A2	1:100
------------	---------	----------	-----	-------------	-------

Date	NOV '22	Drawn	DP	Designed	Checked	TK
------	---------	-------	----	----------	---------	----

Drawing number	CBC-1651750-02	Revision	00
----------------	----------------	----------	----