




Existing front elevation

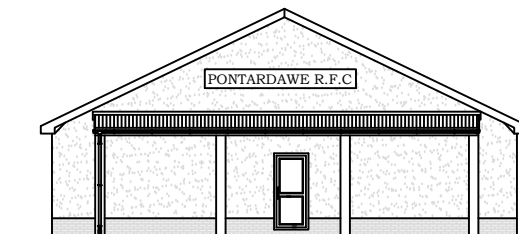

Existing R.H.S. elevation

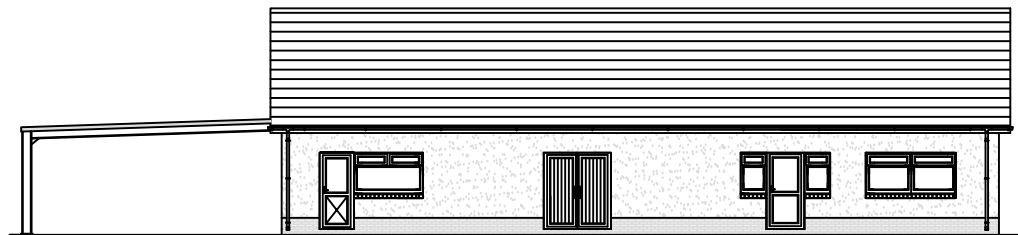

Existing rear elevation

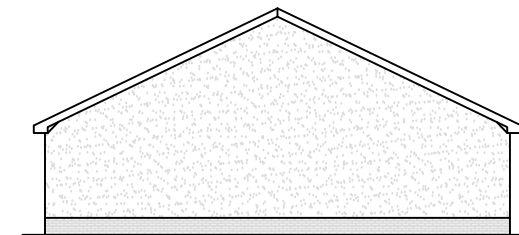

Existing L.H.S. elevation

Existing Finishes

- * Black Concrete Tile Roof
- * Elevations Finished in White Dashed Render with Red Faced Brickwork
- * White U.P.V.C Rainwater Goods and Fascia Boards
- * White U.P.V.C. Windows and Doors

EXISTING ELEVATIONS

PROPOSED ALTERATIONS
PONTARDAWE RFC
YNYSDERW ROAD
SWANSEA
SA8 4EG

DRAWN BY

M.DAVIES

DRAWING A3

SCALE 1:200