


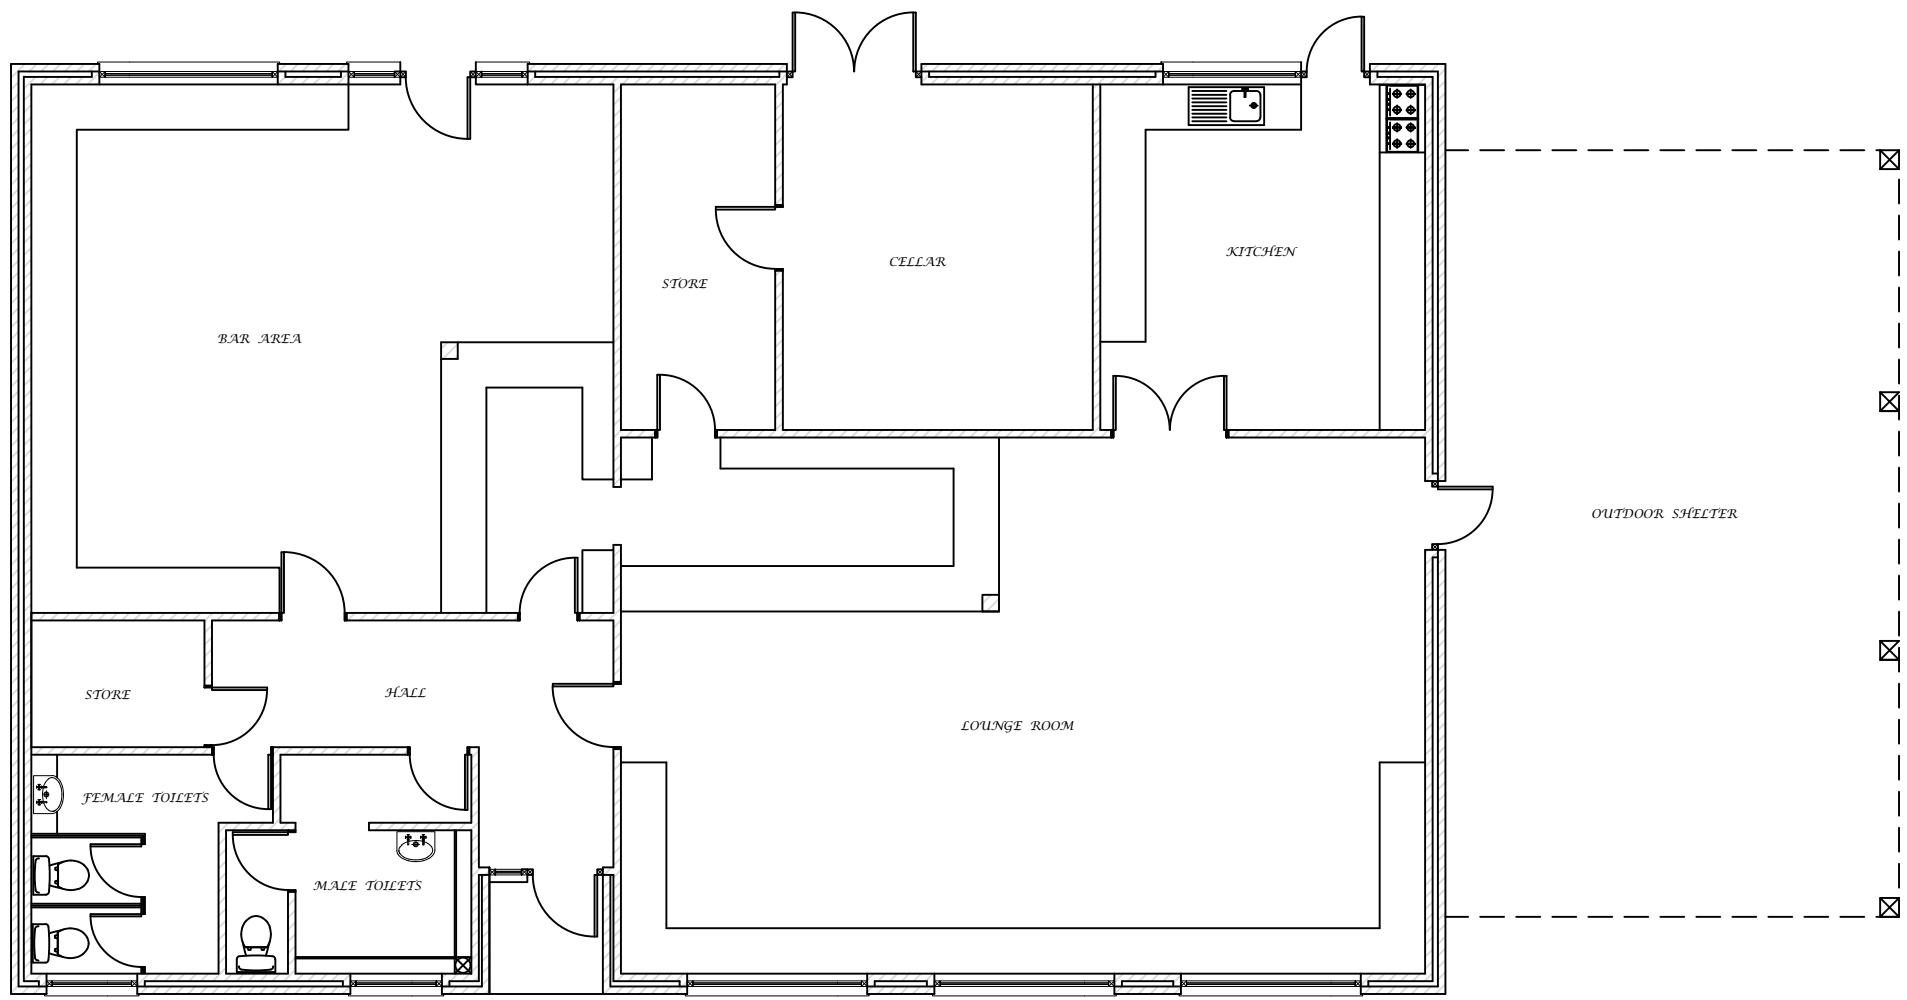

EXISTING GROUND
FLOOR PLAN

PROPOSED ALTERATIONS
PONTARDAWE RFC
YNYSDERW ROAD
SWANSEA
SA8 4EG

DRAWN BY

M.DAVIES

DRAWING A5

SCALE 1:100