



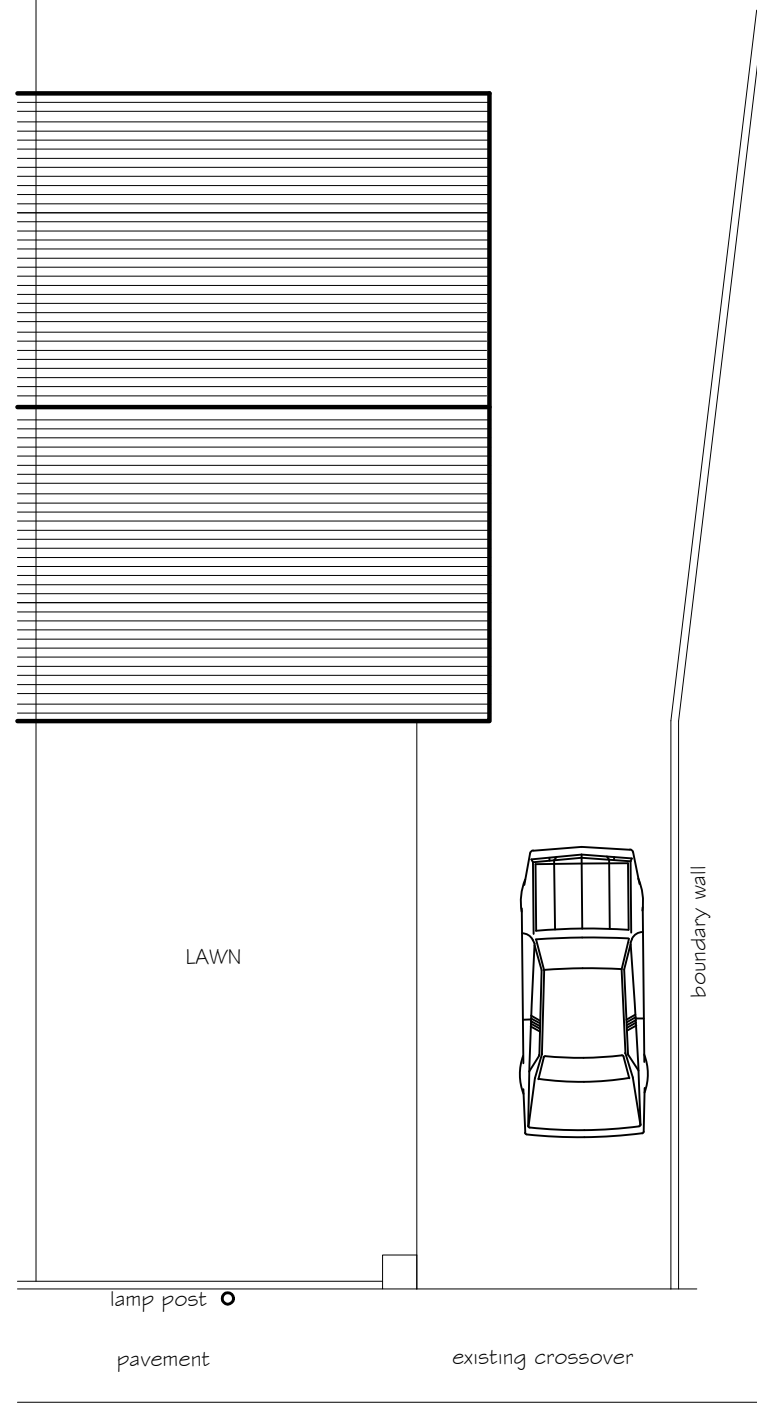

Existing Roof Plan with Parking

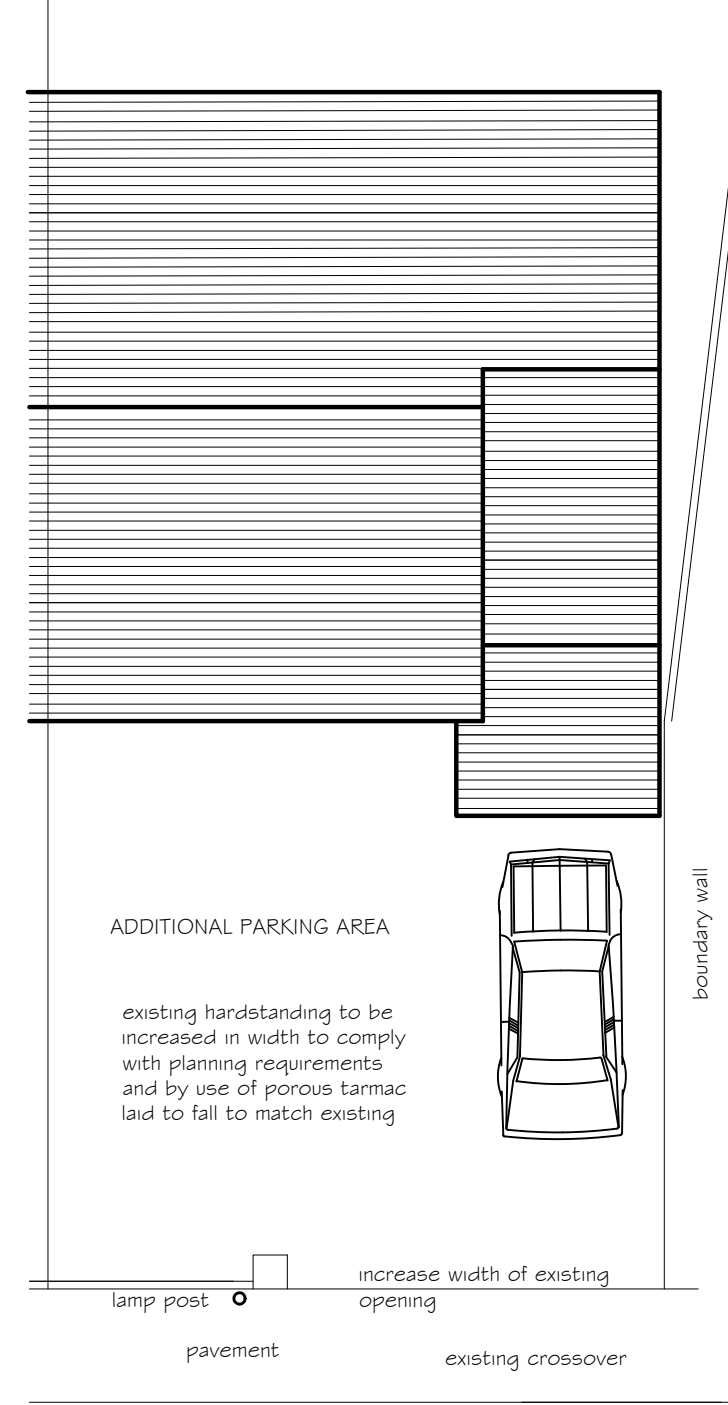

Proposed Roof Plan with Parking

proposed two storey
extension
23 Wildbrook, Taibach

proposed roof plans
and car parking

drawing No
23 WB - 03

date
February 2023

scale
1:100