


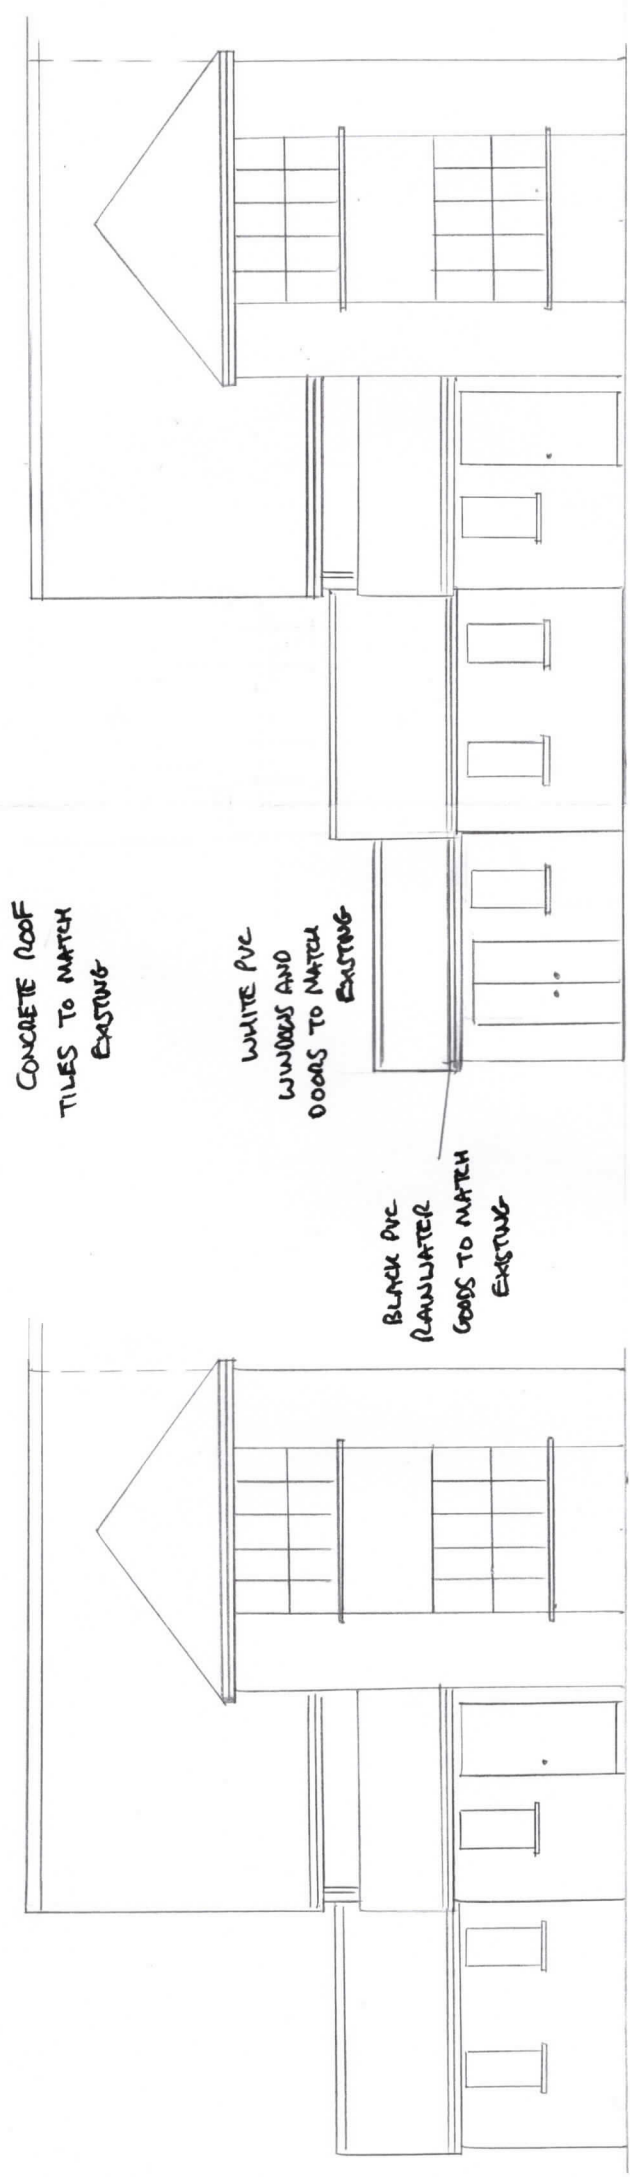


FRONT ELEVATION

PROPOSED

FRONT ELEVATION

EXISTING

SCALE 1:100

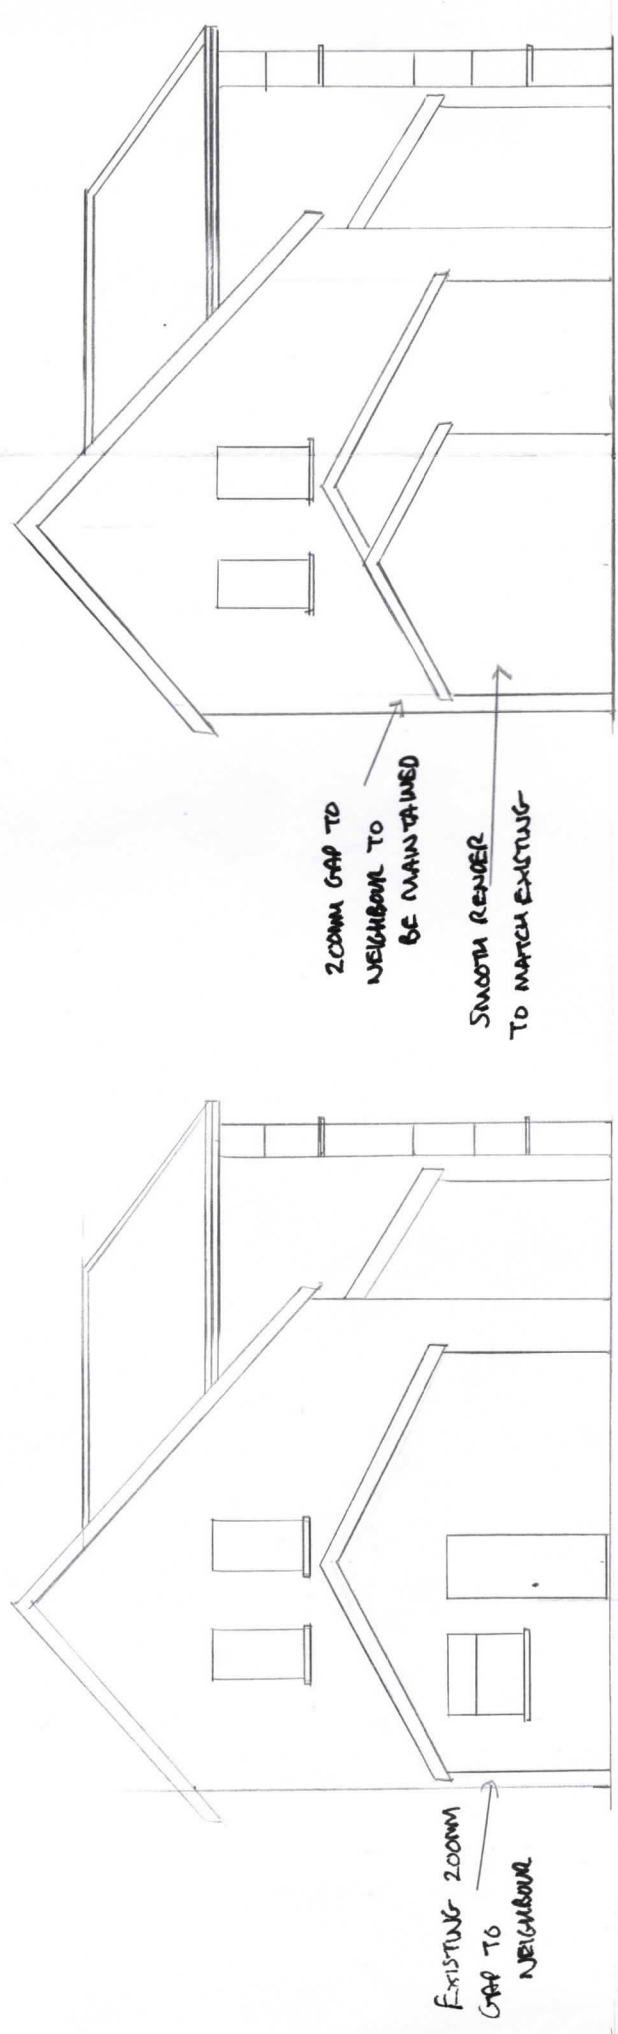

SIDE ELEVATION

PROPOSED

SIDE ELEVATION

EXISTING

EXISTING 200MM GAP TO NEIGHBOUR