


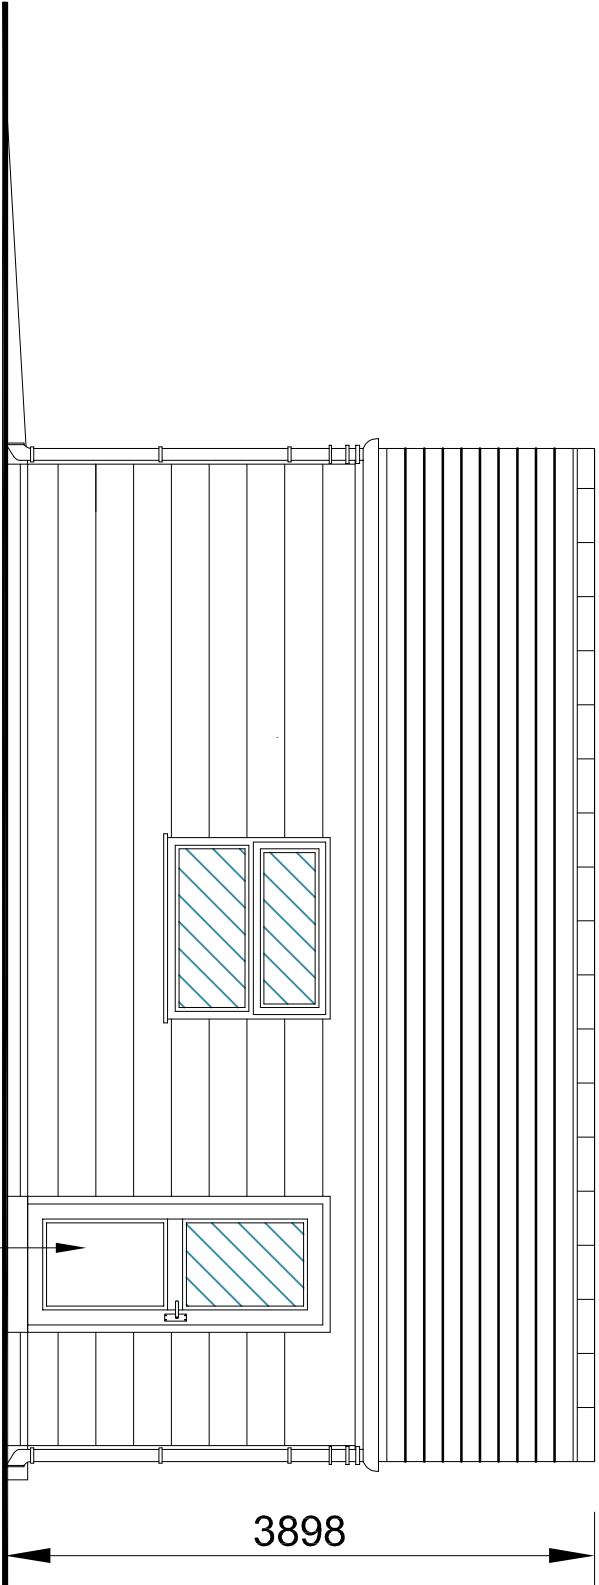


Right Side Elevation.

Left Side Site boundary shown
dotted in blue

Brickwork Pillars

Strip Foundations

325
625

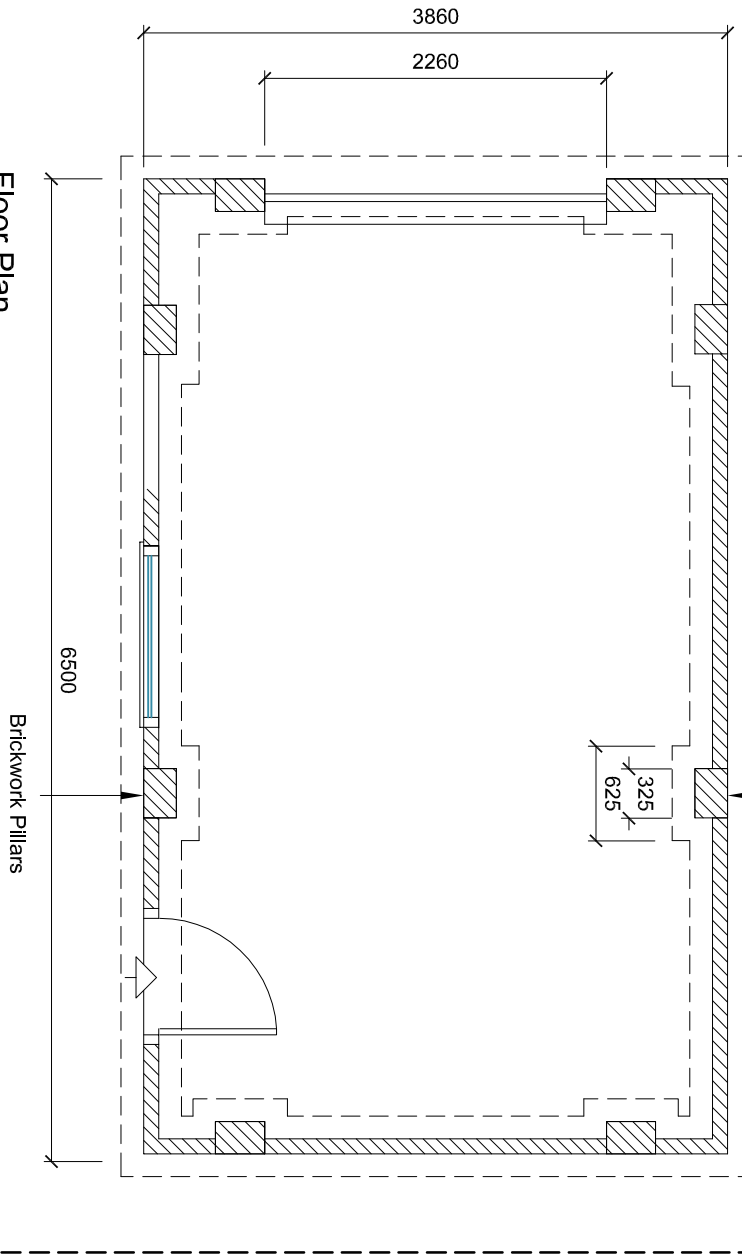

Floor Plan

Brickwork Pillars

Client:		Mr. K. Launchbury 51 (Pen y Bryn) Graig Road Gwaun Cae Gurwen SA18 1EH	
Project Title:		PROPOSED DETACHED GARAGE	
General Notes: 1. Do not scale from this drawing, take figured dimensions only. 2. Dimensions are in millimeters unless otherwise stated. Drawing Issues:			
PLANNING			
Drawing Title: Proposed Garage Plans			
Drawing No:	WJ/2021/05	Revision:	B
Date:	May 2022	Revised:	30-01-2023
Scale(s):	1:50	Paper Size:	A3