






FRONT ELEVATION

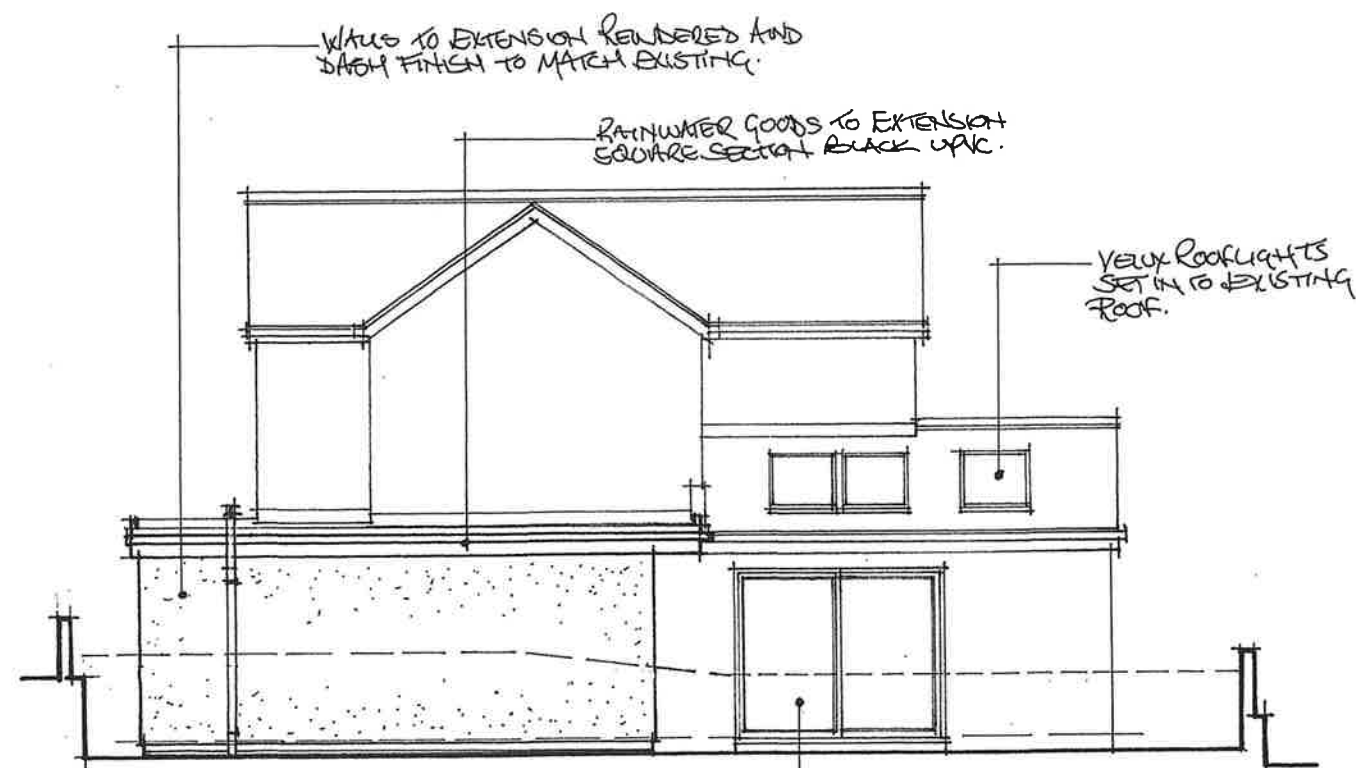

REAR ELEVATION

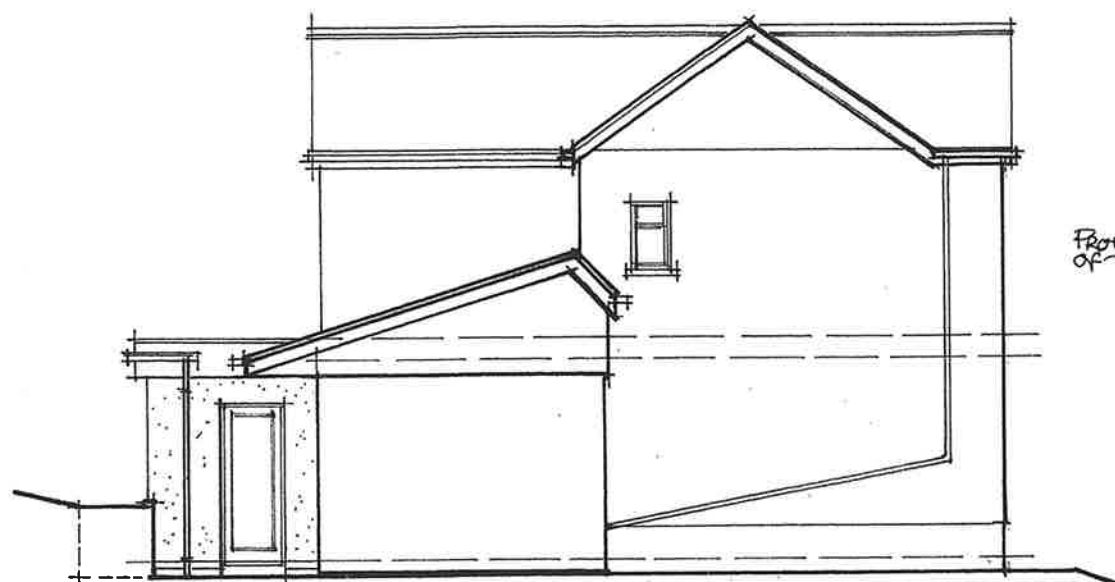


SIDE ELEVATION

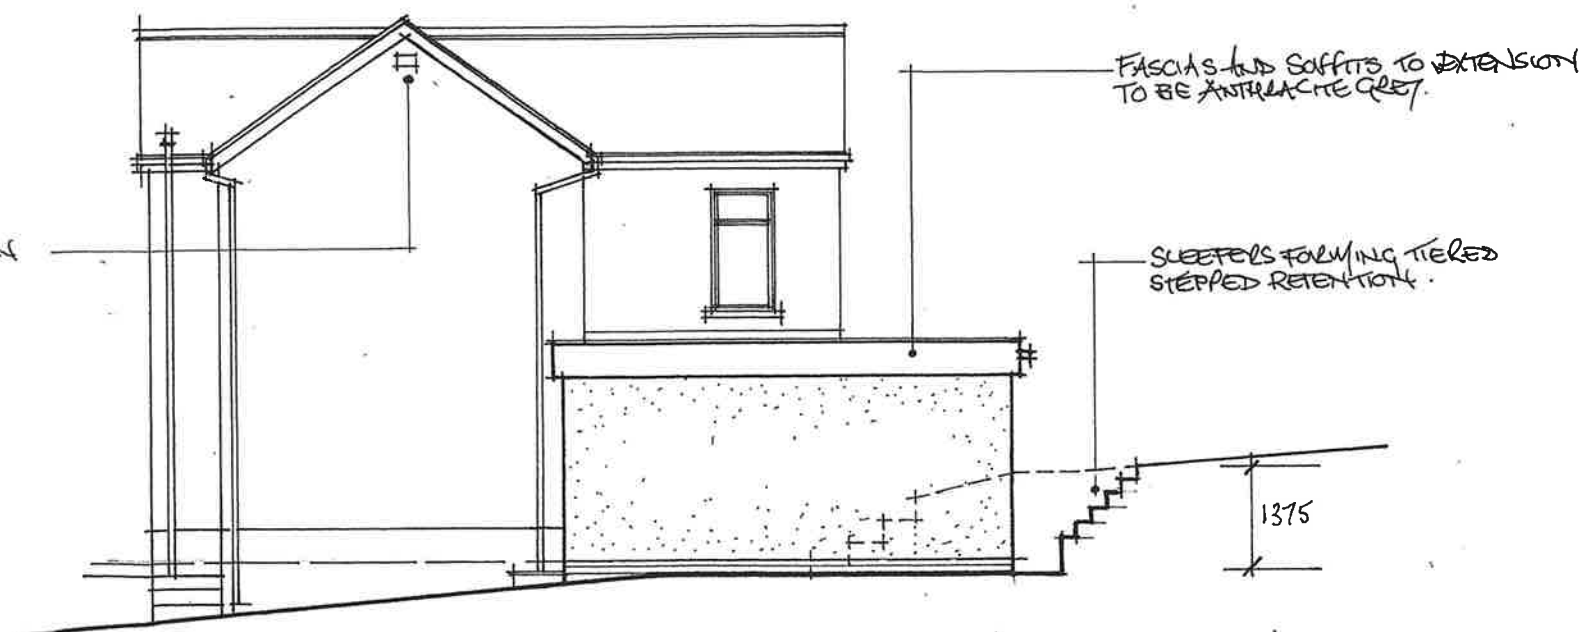

SIDE ELEVATION

mjs designs(cymru)ltd
architectural design-project management
07530 134442

NOTES:

 

All dimensions must be checked on site and not scaled from this drawing.

Client

Mr & Mrs Ryan Eynon-Moule

Job Title

8 Morgan Street, Trebanos, SA84DW

Scale

1:100 @ A3

Drawn by

Date 01.2023

Drawing Title

PROPOSED ELEVATIONS

Drg No.

222307.04 B

Rev