



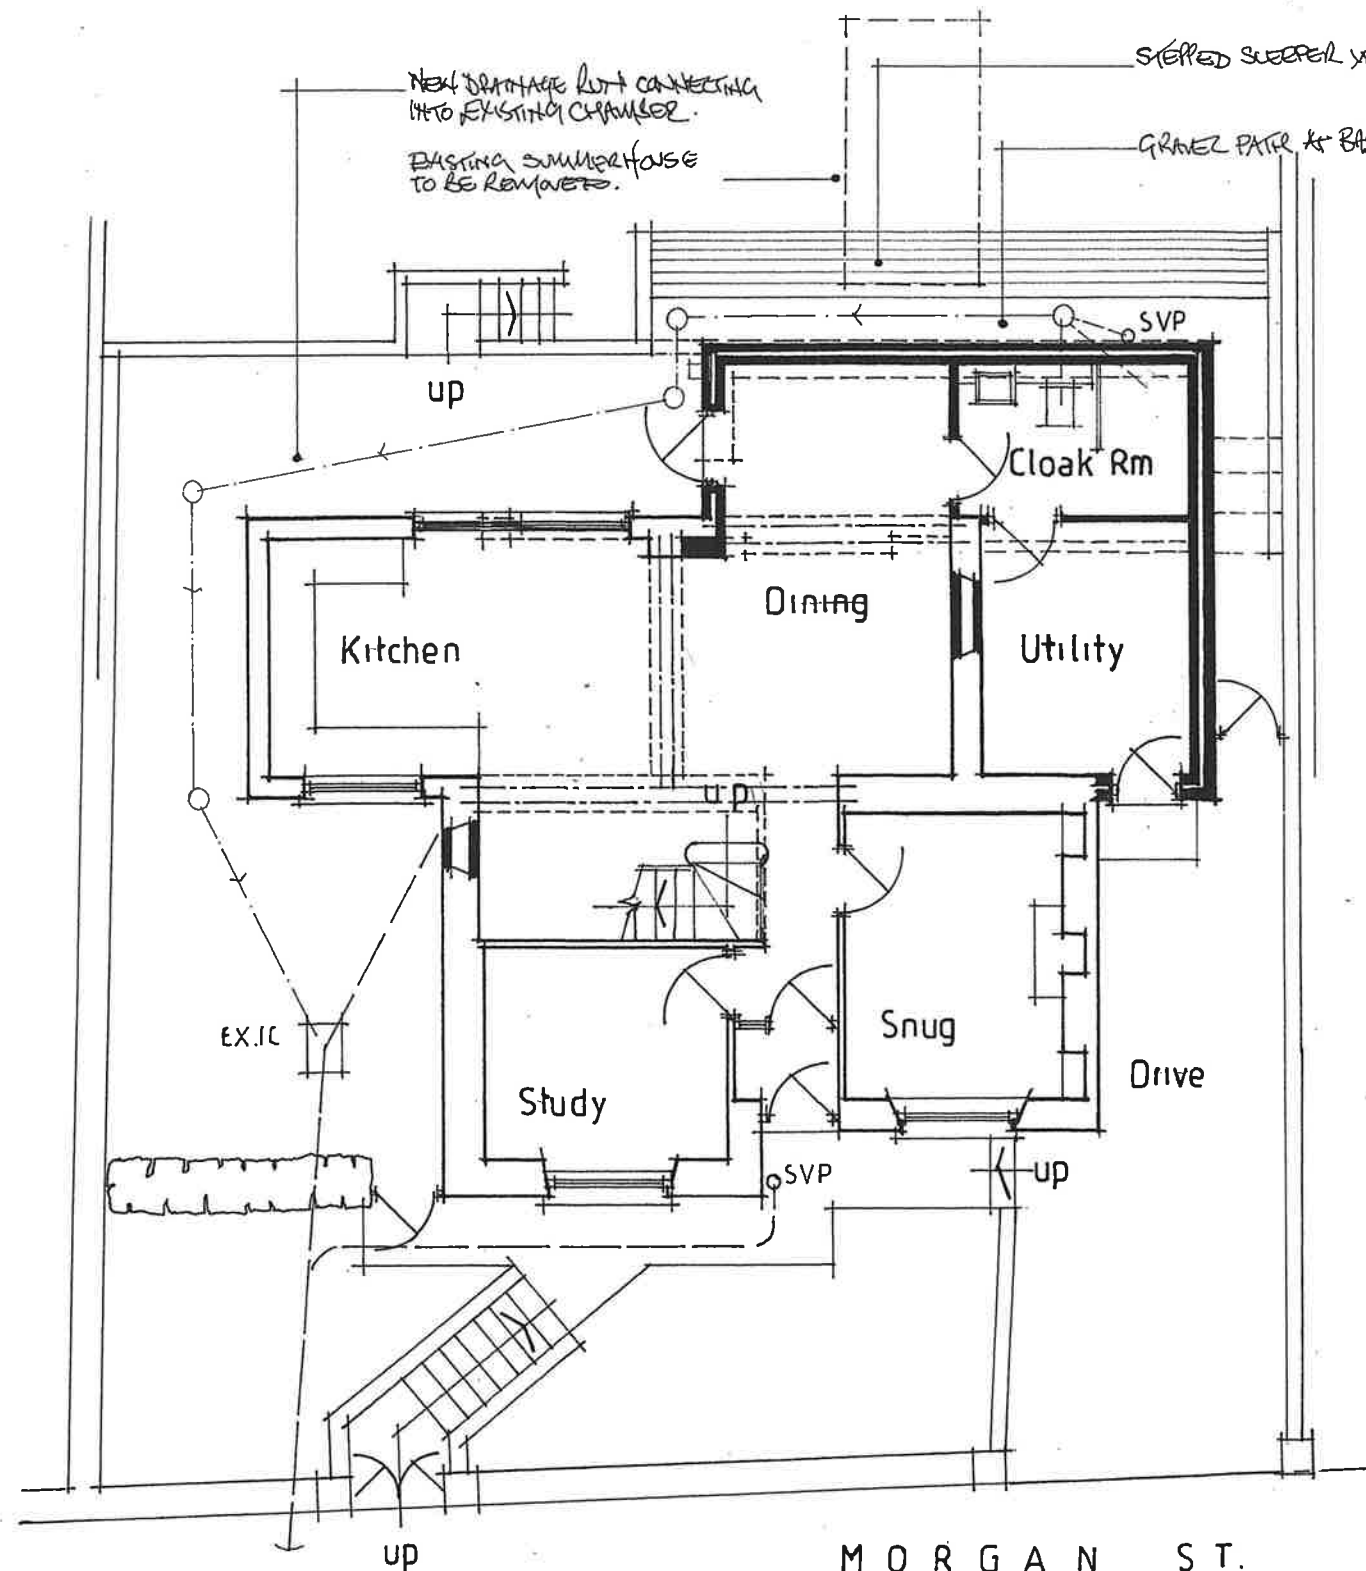


GROUND FLOOR PLAN

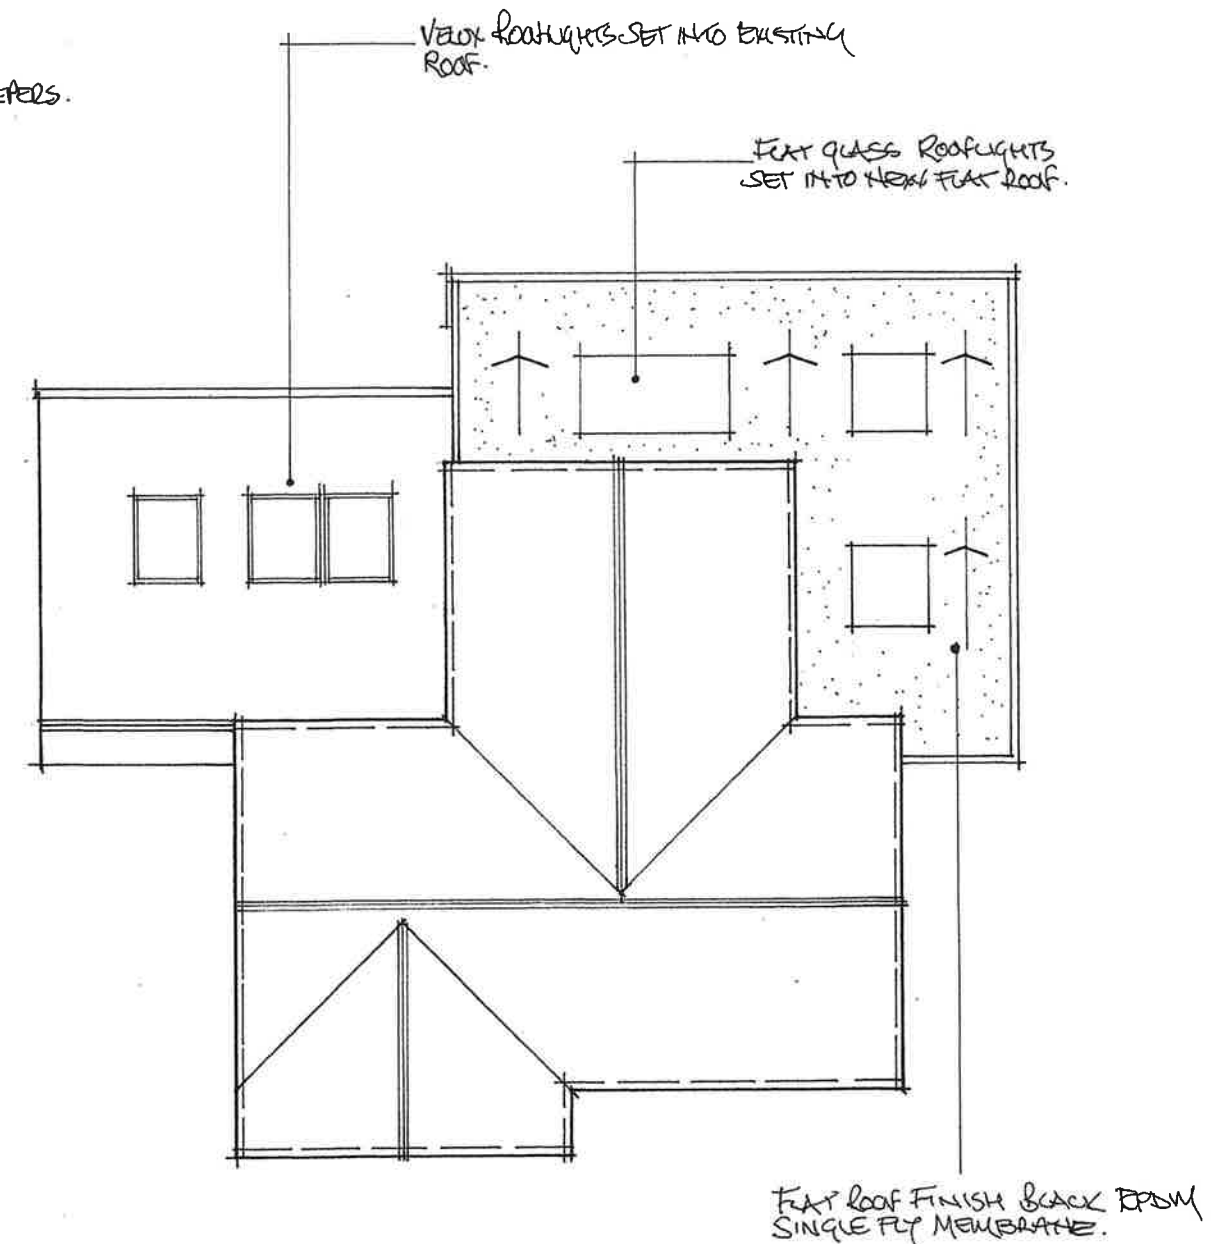

ROOF PLAN

mjs designs (cymru) ltd
architectural design - project management
07530 13444 2

NOTES:

 

All dimensions must be checked on site and not scaled from this drawing.

Client

Mr & Mrs Ryan Eynon-Moule

Job Title

8 Morgan Street, Trebanos, SA8 4DW

Scale

1:100 @ A3

Drawn by

Date 01.2023

Drawing Title

PROPOSED FLOOR PLAN

Drg No.

222307.03A

Rev