



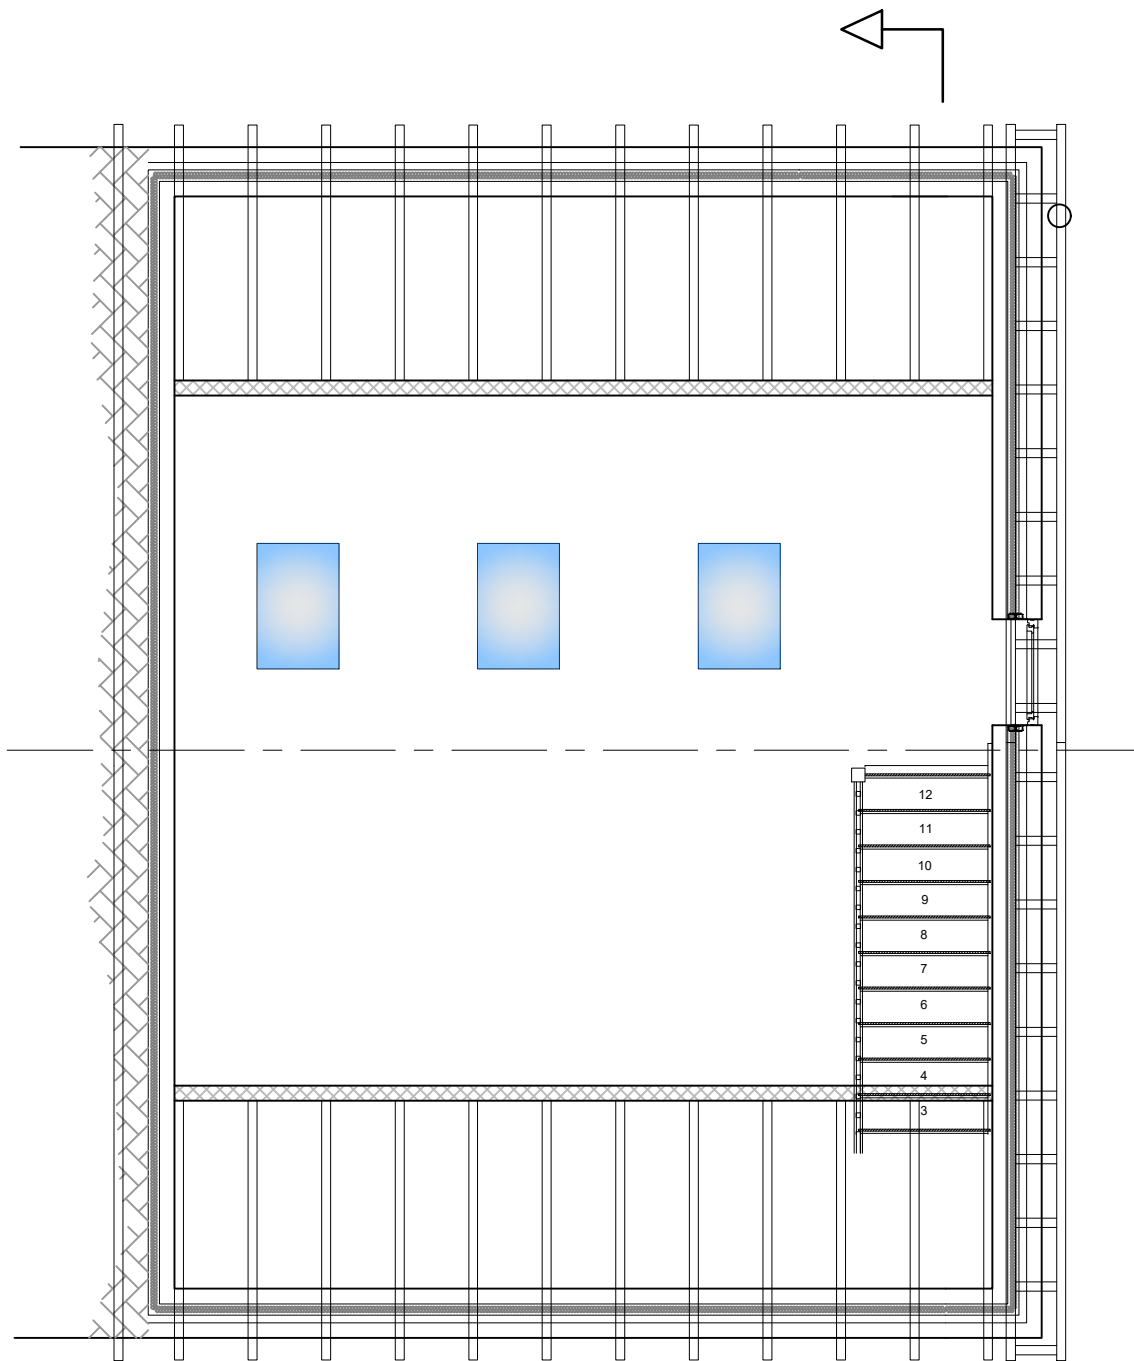

Proposed attic layout  
Scale 1:100

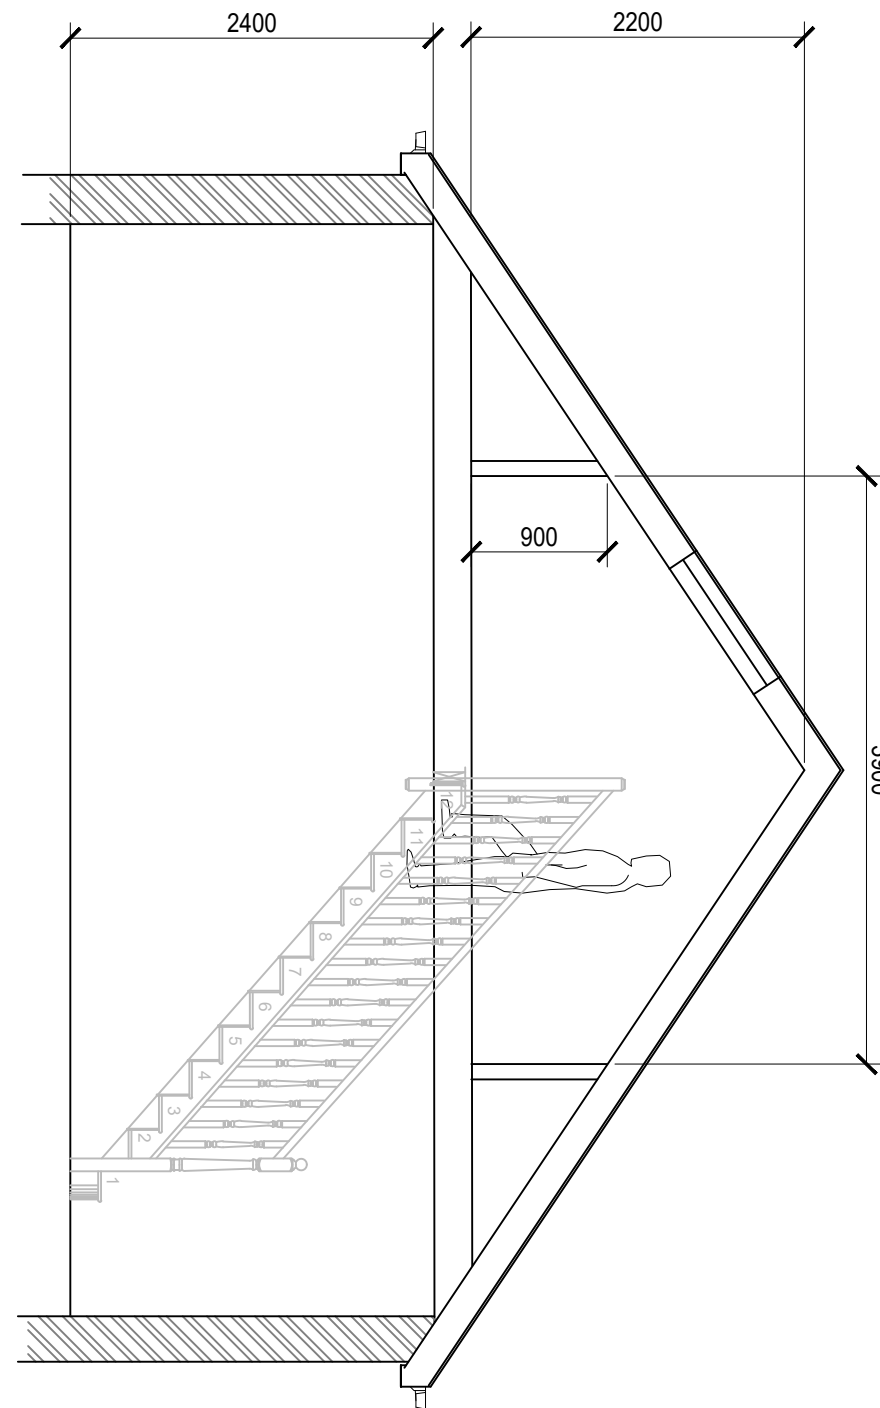

Proposed section through attic  
Scale 1:100

WARNING:- THIS MAY BE A REDUCED SIZE PRINT, CHECK SCALE BELOW

1m 0 1m 2m 3m 4m 5m

1:50

#### Notes :

All dimensions are to be site checked and confirmed prior to order and manufacture of components and prior to the commencement of works on site.

Material, workmanship & construction are to conform with current British Standards, Codes of Practice, Agreement Certificates & Manufacturers recommended specifications and are to fully comply with the Building Regulation, related approved documents and legislation.

All services are to be installed in accordance with statutory authority regulations and by-laws.

#### SAFETY :

All builder practices are to comply with :

- \* The Health & Safety at Work Act (1974)
- \* The Management of Health and Safety at Work (1999)
- \* The Construction (Health & Safety Welfare) regs. (1996)
- \* The Construction (Lifting Operations) regs. (2020)
- \* The Construction (Head Protection) regs. (1989)
- \* The Construction (Design & Management) regs. (2015)
- \* COSHH regs
- \* PUWER regs
- \* PPE regs
- \* Manual Handling regs

Go to [www.hse.gov.uk](http://www.hse.gov.uk) for further information.

|     |             |        |
|-----|-------------|--------|
| 01  | First issue | Feb'23 |
| REV | DESCRIPTION | DATE   |

|        |               |
|--------|---------------|
| Client | Mr. M. Morris |
|--------|---------------|

|       |                                     |
|-------|-------------------------------------|
| Title | Proposed attic floor plan & section |
|-------|-------------------------------------|

|        |                                                                            |
|--------|----------------------------------------------------------------------------|
| Scheme | Proposed attic conversion at<br>No. 49 Heol Y Llwynau, Trebanos<br>SA8 4DH |
|--------|----------------------------------------------------------------------------|

|            |             |       |
|------------|-------------|-------|
| Scale (A3) | Drawing No. | Issue |
| As shown   | MM-004      | 01    |