




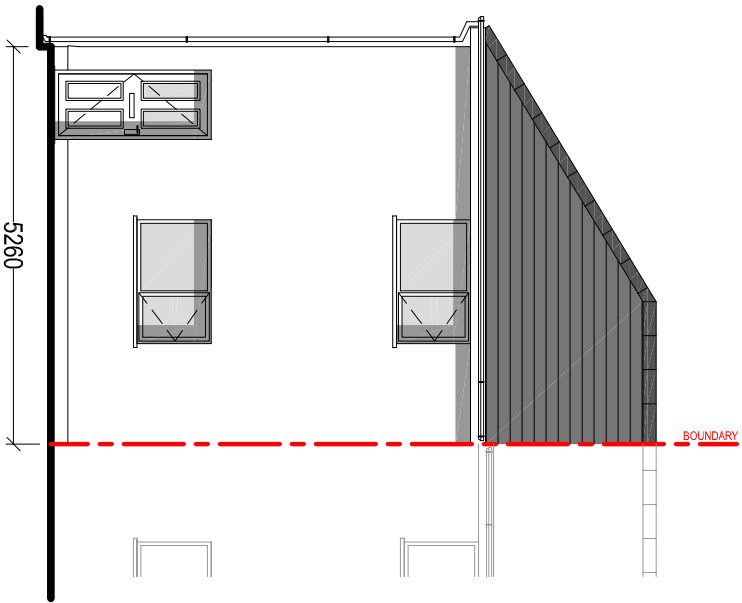


EXISTING FRONT ELEVATION
Scale 1:100

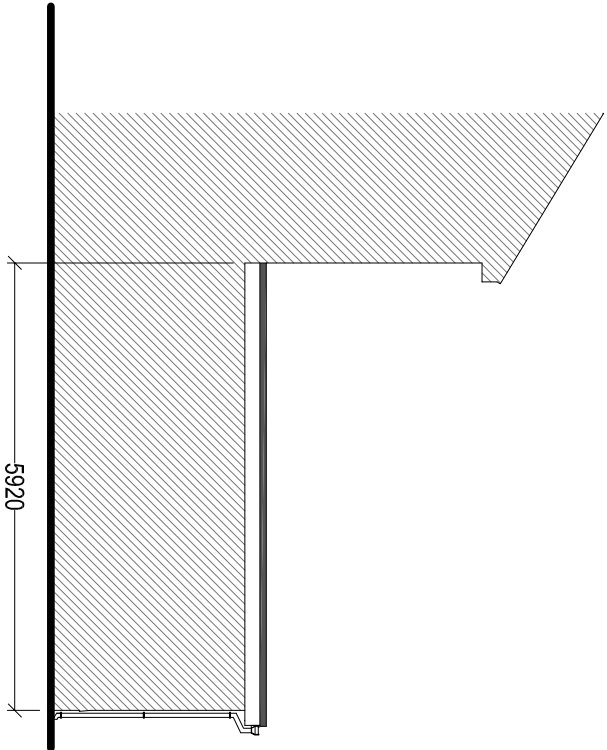

EXISTING SIDE ELEVATION
Scale 1:100

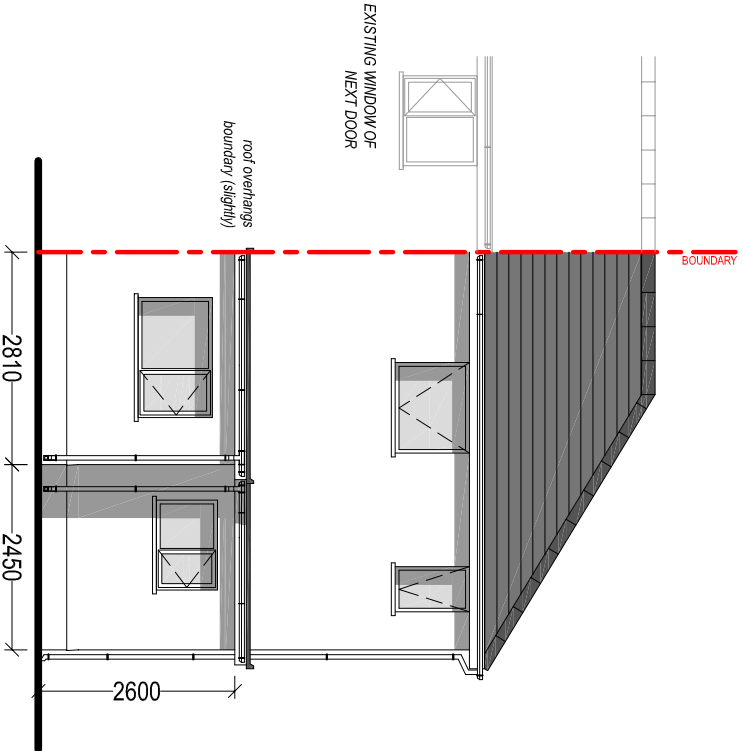

EXISTING REAR ELEVATION
Scale 1:100

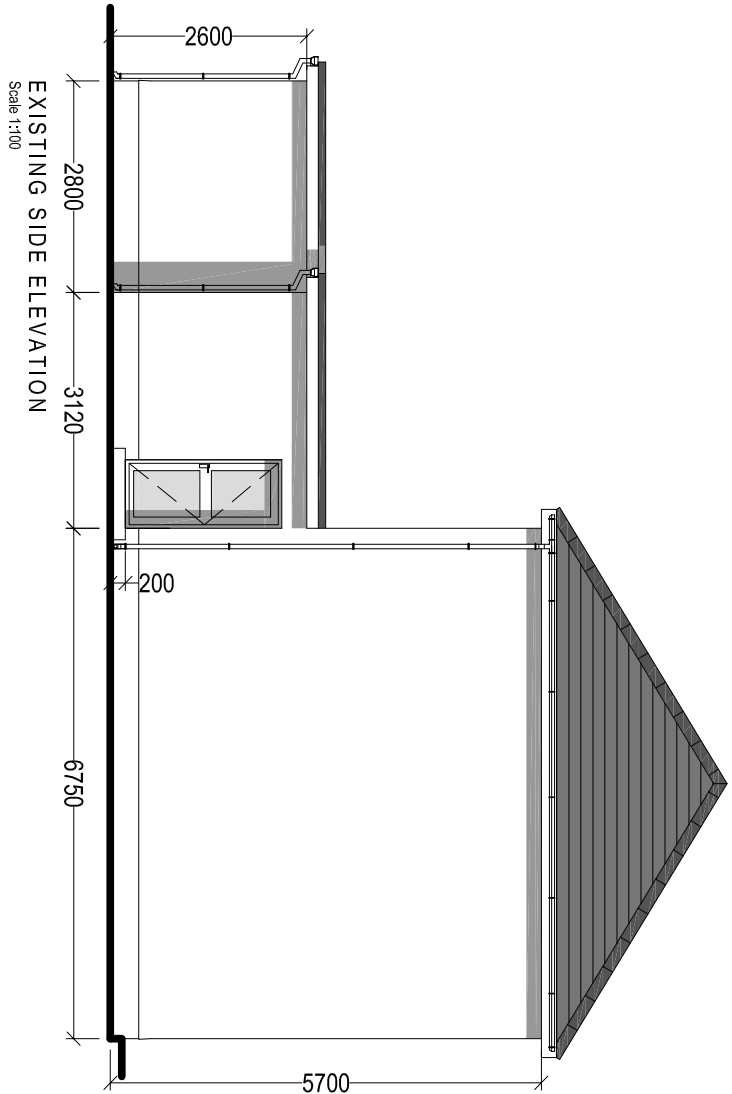

EXISTING SIDE ELEVATION
Scale 1:100

Client:

Mr & Mrs. K. Thomas
5 Gwyrddgoed
Pontardawe
SA8 4NH

Project Title:

PART SINGLE / PART
DOUBLE STOREY
REAR EXTENSION

General Notes:

1. Do not scale from this drawing. Take figures direct from text.
2. Dimensions are in millimetres unless otherwise stated.

Drawing Issue:

PLANNING

Drawing Title:

EXISTING ELEVATIONS & FLOOR PLANS

Drawing No:

003

Revision:

A

Date:

07-02-2023

Revised:

01-03-2023

Scale(s):

1:100

Paper Size:

A3



Cwm Planning & Design Ltd.
(architectural and Draughting Services)