
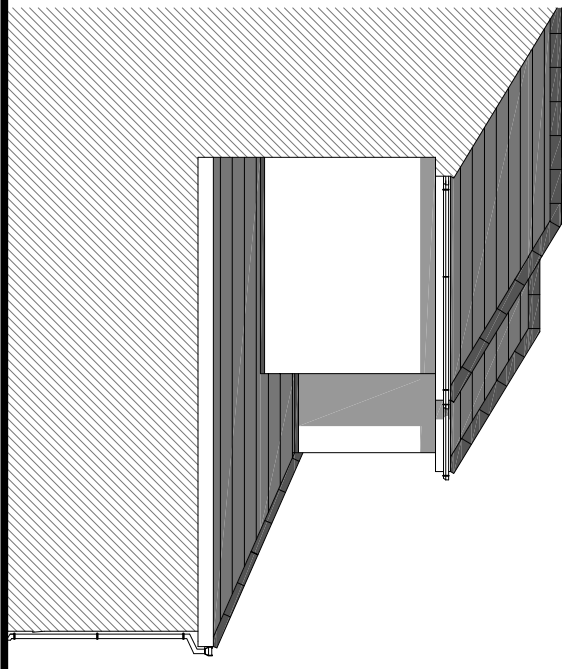


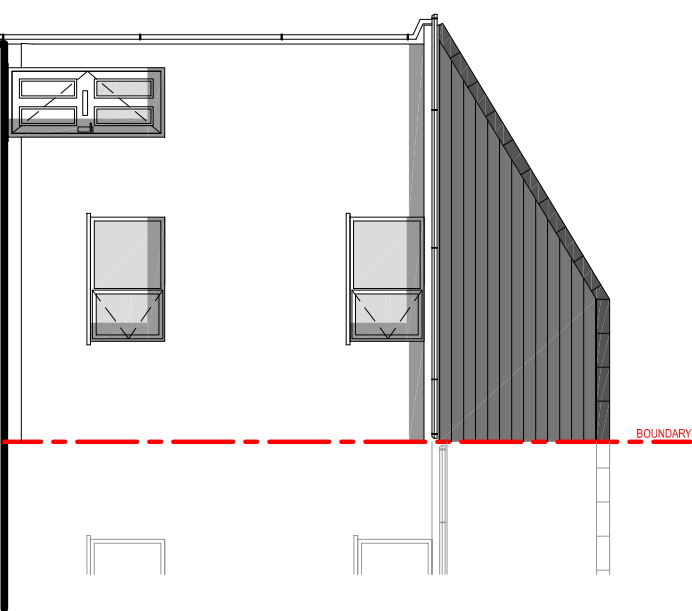



PROPOSED FRONT ELEVATION (unaffected)

Scale 1:100

PROPOSED SIDE ELEVATION

Scale 1:100

**NOTE:**  
IMPLEMENTATION OF PROPOSED ECOLOGICAL ENHANCEMENT  
(INSTALLATION OF THE BIRD BOX) WILL BE CARRIED  
OUT WITHIN 1 month OF BENEFICIAL OCCUPATION.

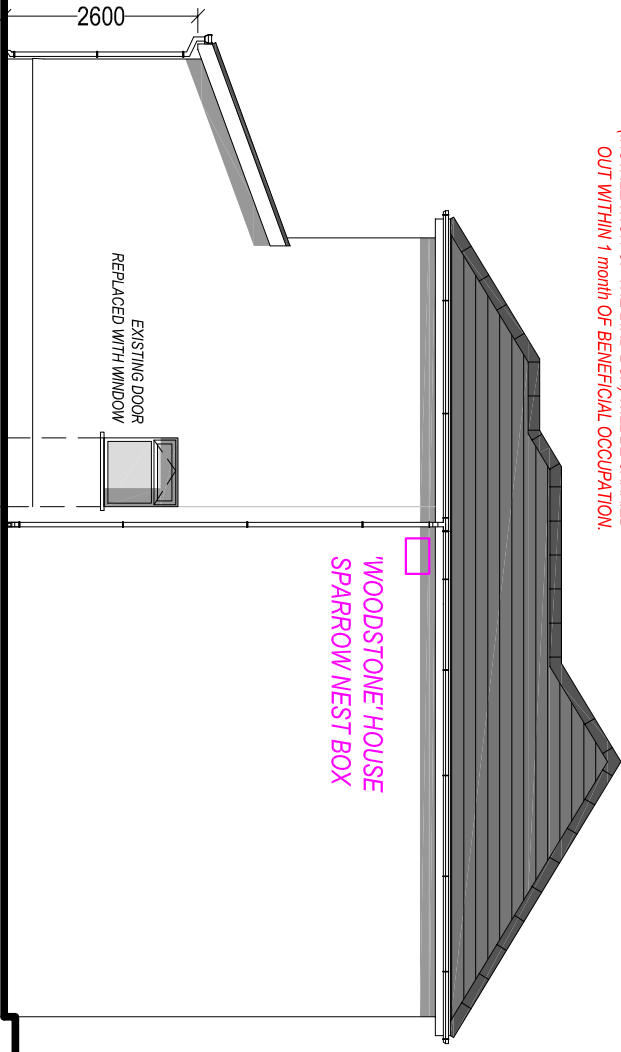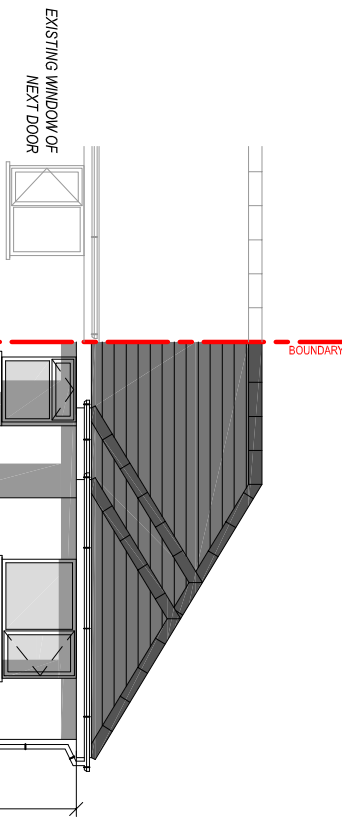

PROPOSED REAR ELEVATION

Scale 1:100

PROPOSED SIDE ELEVATION

Scale 1:100

**MATERIAL FINISHES:**

**Roof Covering:**

Slate (thin) (to match existing)  
Concrete ridge tile (to match existing)

**Wall Covering:**

Rendered Masonry (to match existing)  
Golden Pea pebble dash

**Windows & Doors:**

uPVC Double Glazed.  
Colour: White

**Weather boarding:**

uPVC bullnosed  
Colour: White

**Rainwater goods:**

Plastic, universal  
Colour: White



Client:

Mr & Mrs. K. Thomas  
5 Gwyrddgoed  
Pontardawe  
SA8 4NH

Project Title:

PART SINGLE / PART  
DOUBLE STOREY  
REAR EXTENSION

General Notes:

1. Do not scale from this drawing. Take figures from notes only.  
2. Dimensions are in millimetres unless otherwise stated.

Drawing Issue:

**PLANNING**

Drawing Title:

PROPOSED ELEVATIONS

Drawing No:

005

Revision:

A

Date:

07-02-2023

Revised:

01-03-2023

Scale(s):

1:100

Paper Size:

A3



**Cwm Planning & Design Ltd.**  
(architectural and Draughting Services)