
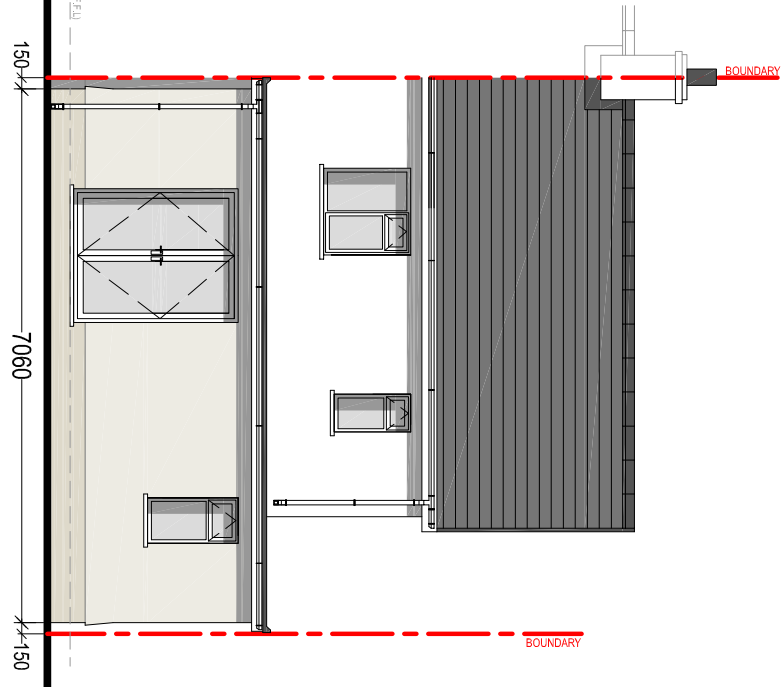
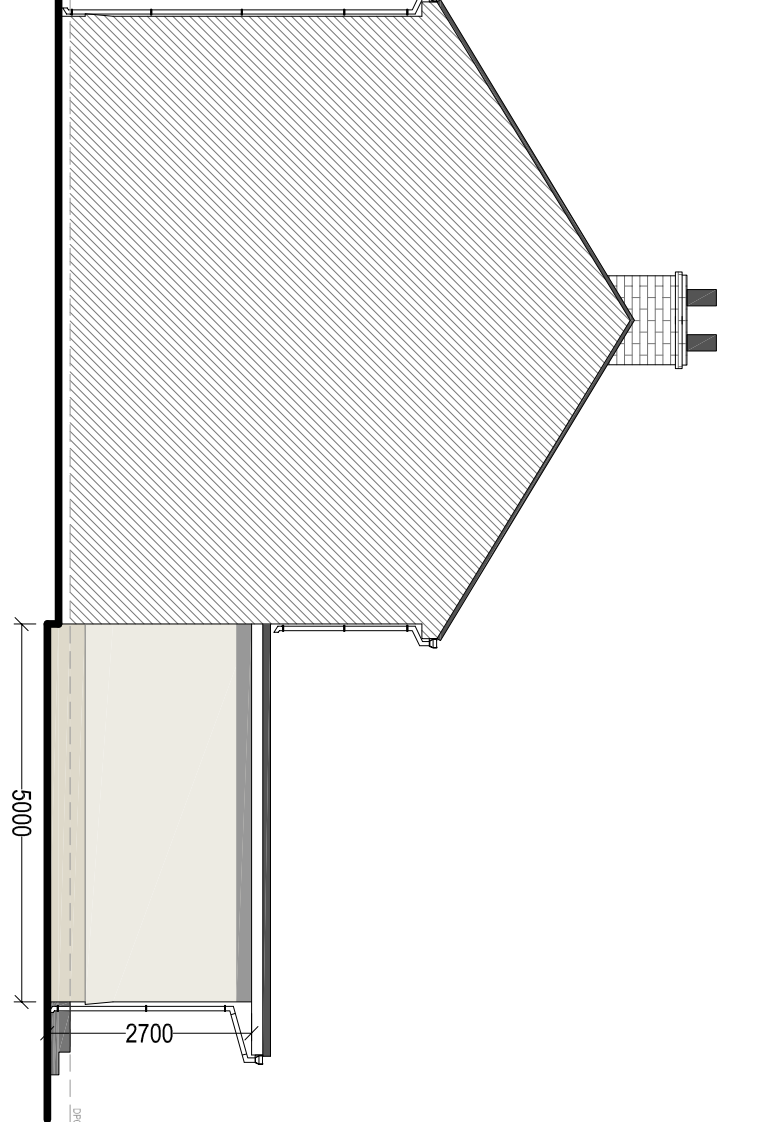


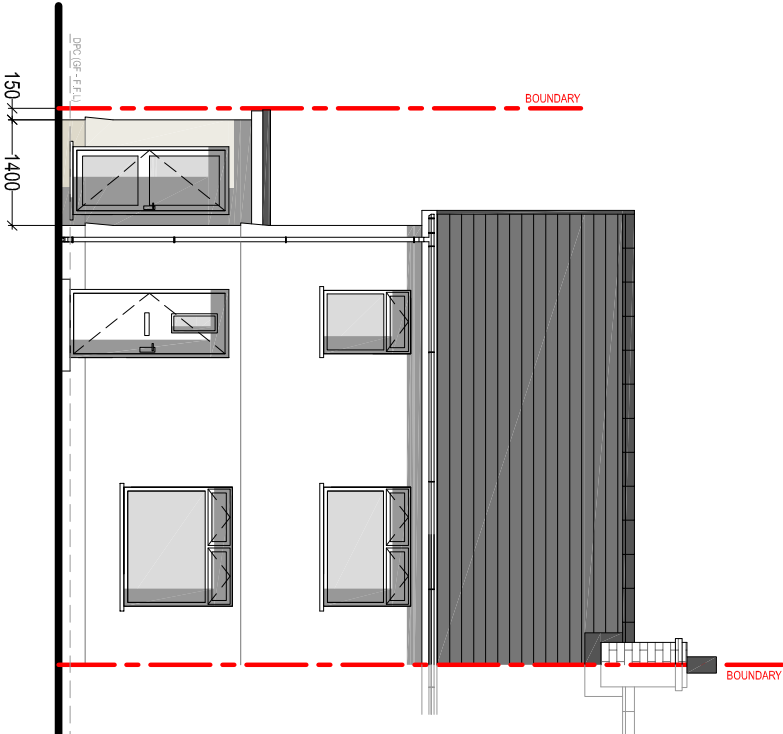

PROPOSED FRONT ELEVATION

PROPOSED SIDE ELEVATION

PROPOSED REAR ELEVATION

Scale 1:100


Scale 1:100

Scale 1:100

NOTE:
IMPLEMENTATION OF PROPOSED ECOLOGICAL ENHANCEMENT
(INSTALLATION OF THE BIRD BOX) WILL BE CARRIED OUT WITHIN
1 month OF BENEFICIAL OCCUPATION.




'WOODSTONE' HOUSE
SPARROW NEST BOX

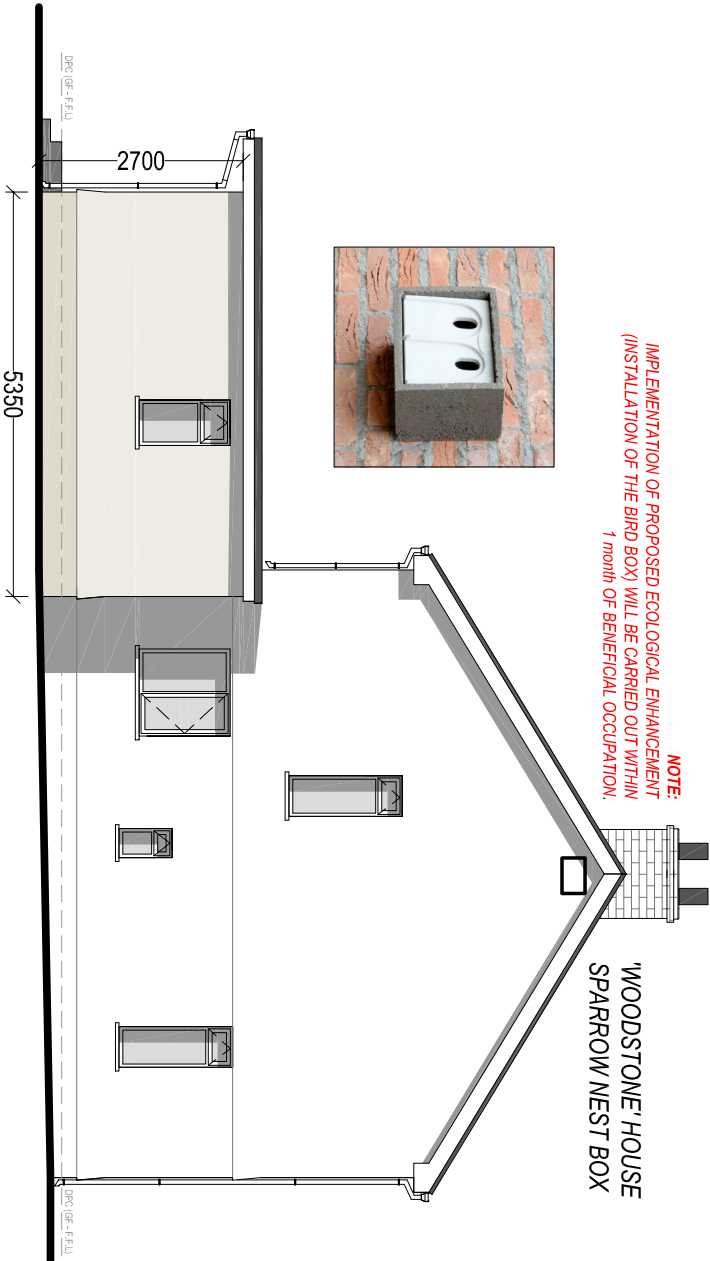

PROPOSED SIDE ELEVATION

Scale 1:100

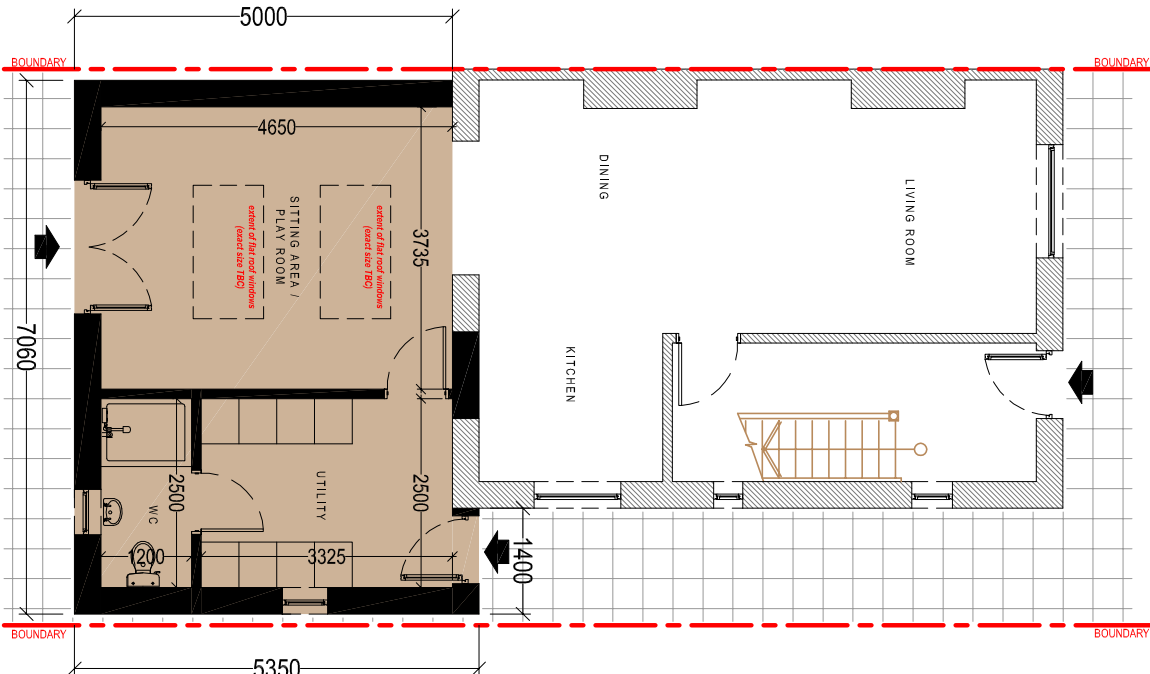

PROPOSED GROUND FLOOR PLAN

Scale 1:100

MATERIAL FINISHES:

Roof Covering:
Slate (thin) (to match existing)
Concrete ridge tile (to match existing)

Wall Covering:
Rendered Masonry(to match existing)

Windows & Doors:
uPVC Double Glazed.
Colour: White

Weather boarding:
uPVC bullnosed
Colour: White

Rainwater goods:
Plastic, universal
Colour: White

Client:

Mr & Mrs. J. Wellington
88 Shelbome Road,
Briton Ferry,
SA11 2PU

Project Title:

SINGLE STOREY
REAR EXTENSION

General Notes:
1. Do not scale from this drawing. Take figures wherever only.
2. Dimensions are in millimetres unless otherwise stated.

Drawing Issue:

PLANNING

Drawing Title: PROPOSED ELEVATIONS & FLOOR PLAN			
Drawing No:	004	Revision:	A
Date:	10-02-2023	Revised:	28-02-2023
Scale(s):	1:100	Paper Size:	A3



Cwm Planning & Design Ltd.
(architectural and Draughting Services)