

Date	26.01.23
Drawn	PC
Status	INFORMATION
Revision	C
Scale	1 : 100 at A1
Drawing number	A06
Title	PROPOSED ELEVATIONS
Client	MR & MRS HALE
Project number	N395
Project	GELL BWCH, LLANDARCY, NEATH

CHAMBERLAIN
MOSS
KING
architecture


97a Glabe Street | Penarth
Vale of Glamorgan | CF64 1EE
T: 02920 306400
www.chamberlainmossking.co.uk

Do not scale from this drawing. Use figured dimensions only.
The contractor is requested to check all dimensions before work
which are displayed in millimeters unless stated otherwise.
reported prior to commencement of works.
Copyright of this drawing belongs solely to CMKA Ltd. This
drawing must only be used for the purpose for which it is
supplied and its contents must not be reproduced for any
purpose without written permission.


Notes

Revisions	
A	10.02.23 Minor amendments
B	16.02.23 Redline boundary amended
C	01.03.23 Biomass building re-positioned


01 BIOMASS BUILDING - PROPOSED FLOOR PLAN

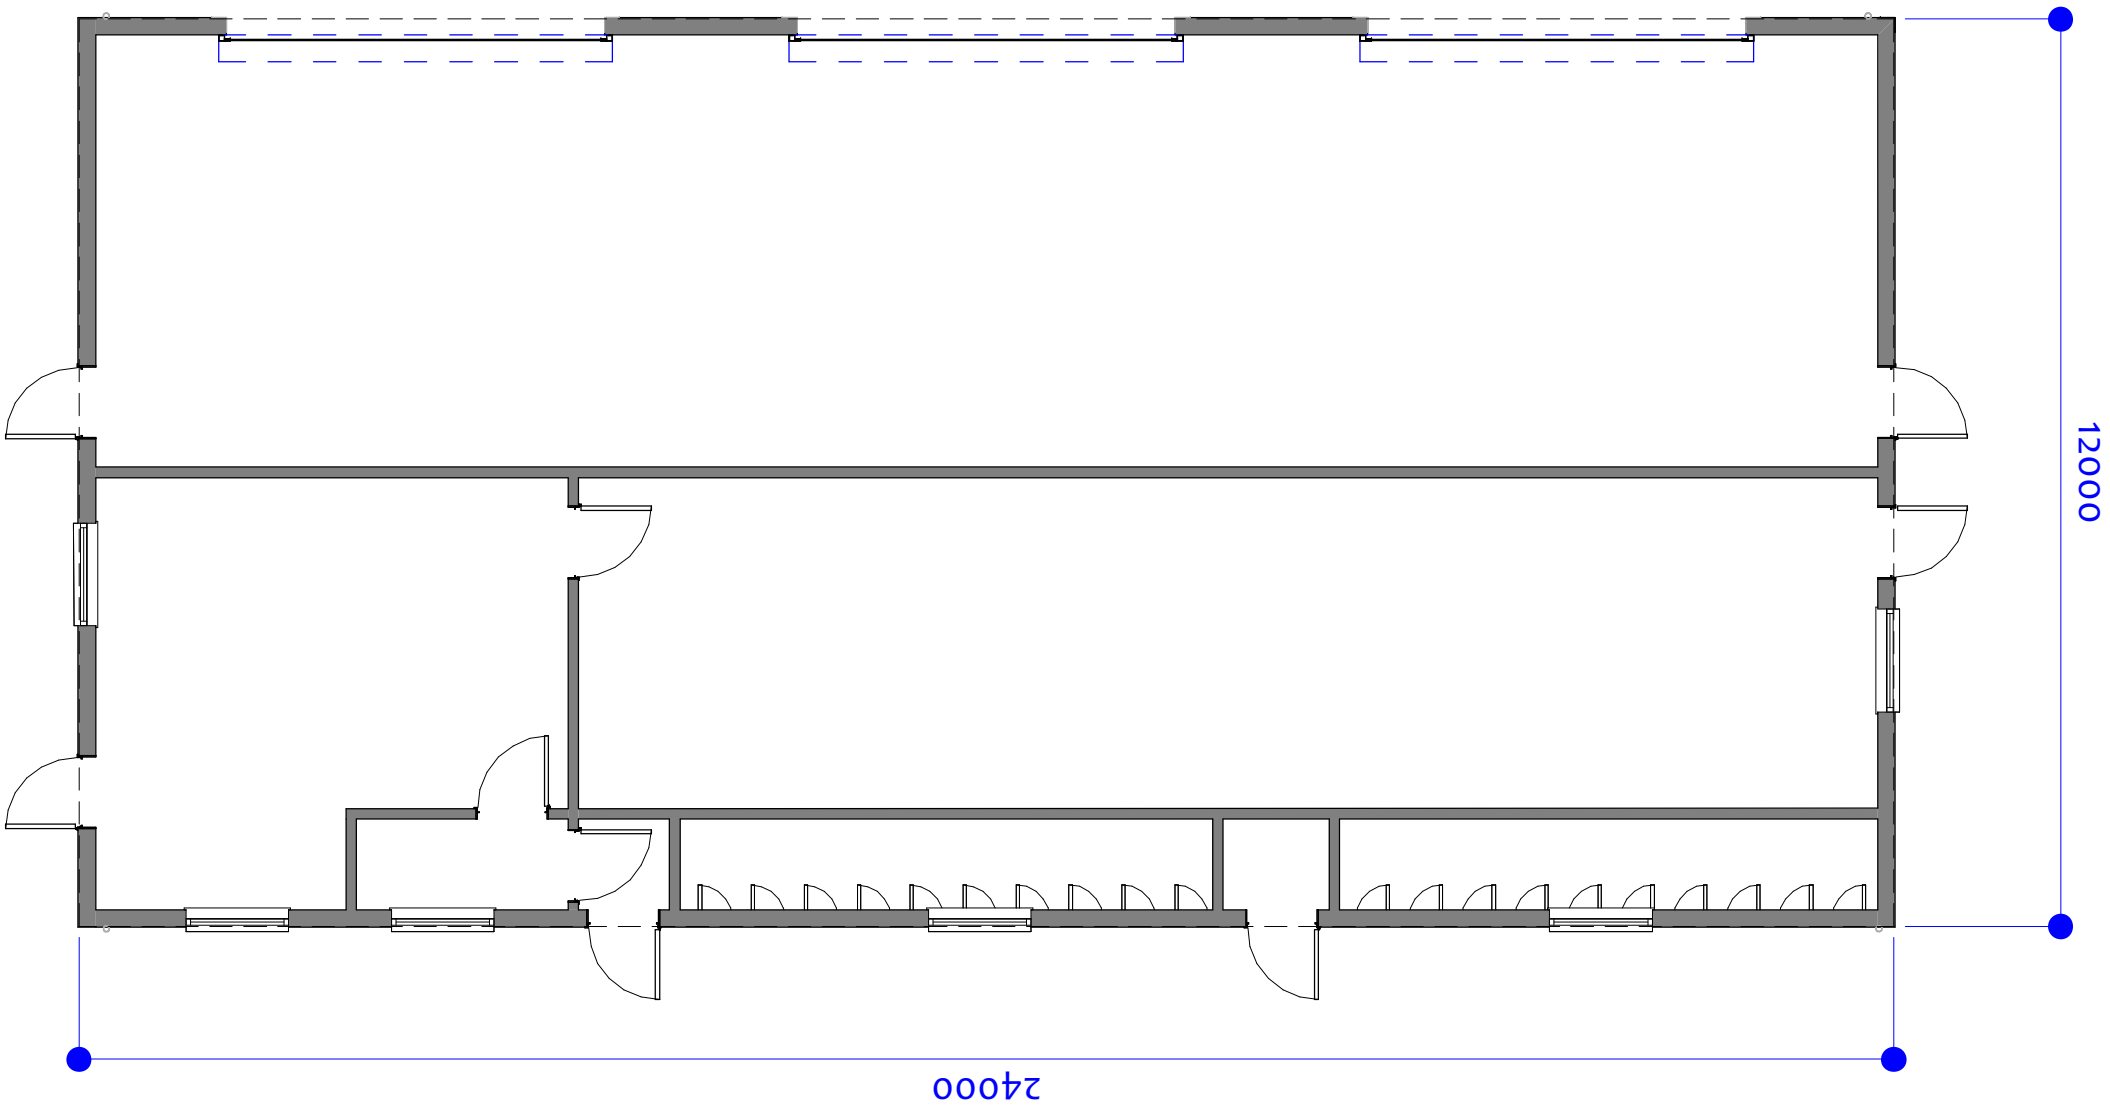


03 BIOMASS BUILDING - ELEVATION A

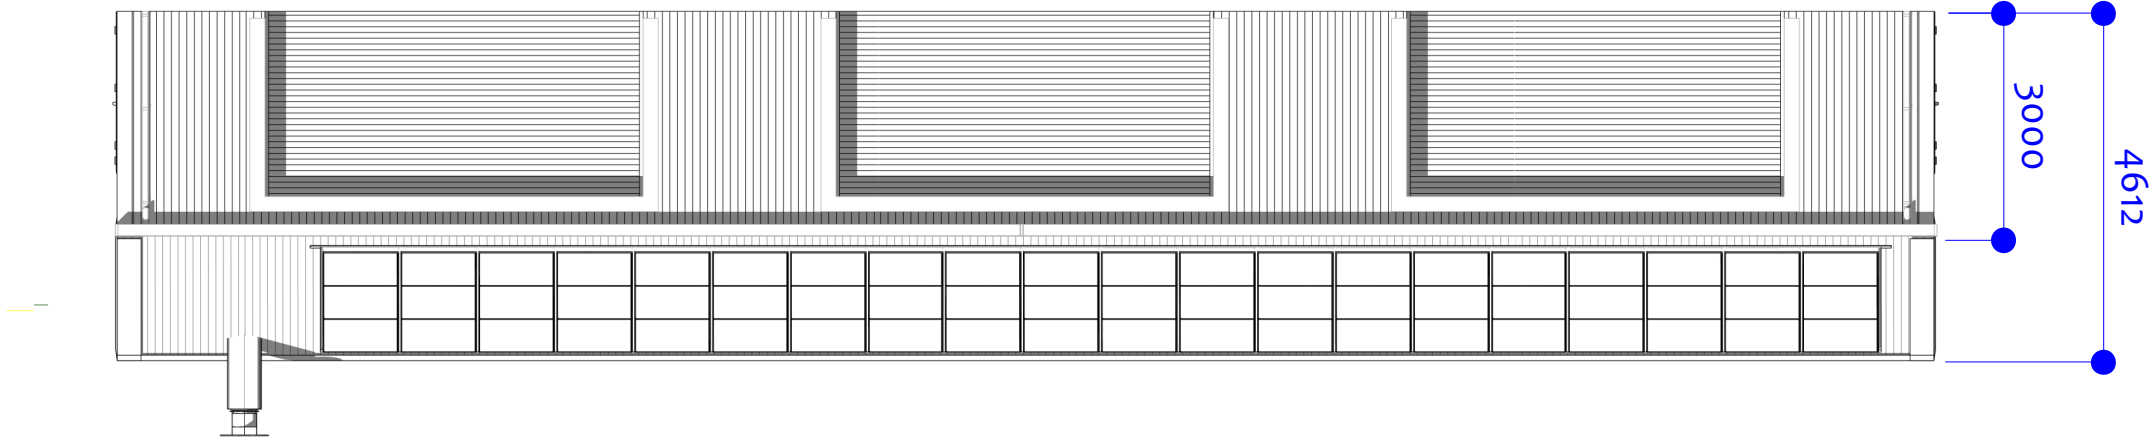


05 BIOMASS BUILDING - ELEVATION C

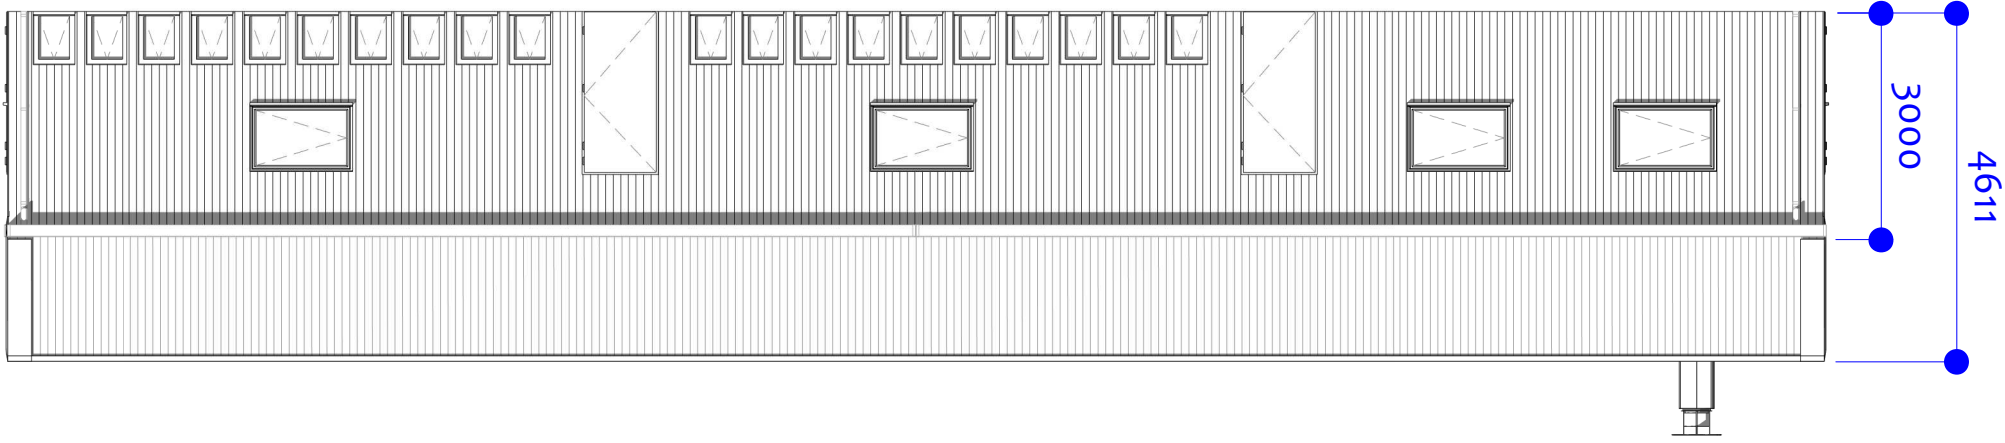

02 BIOMASS BUILDING - PROPOSED ROOF PLAN

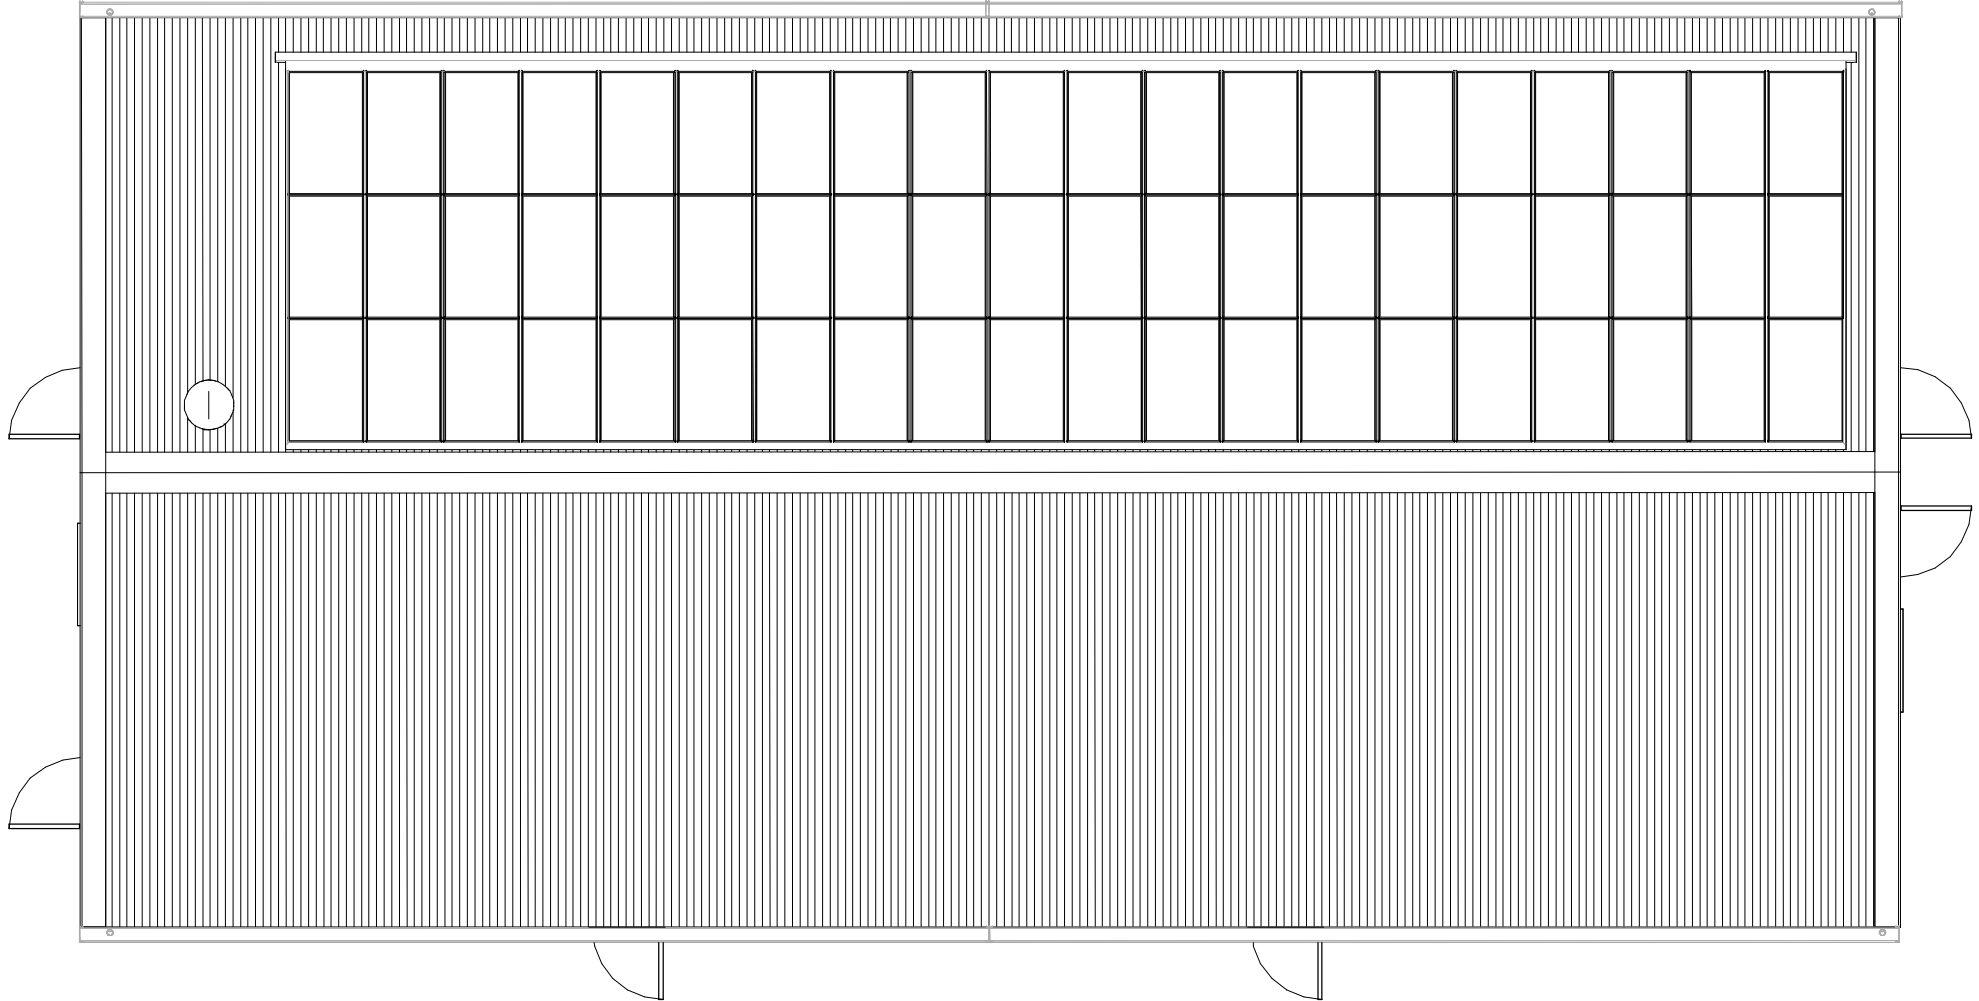

04 BIOMASS BUILDING - ELEVATION B

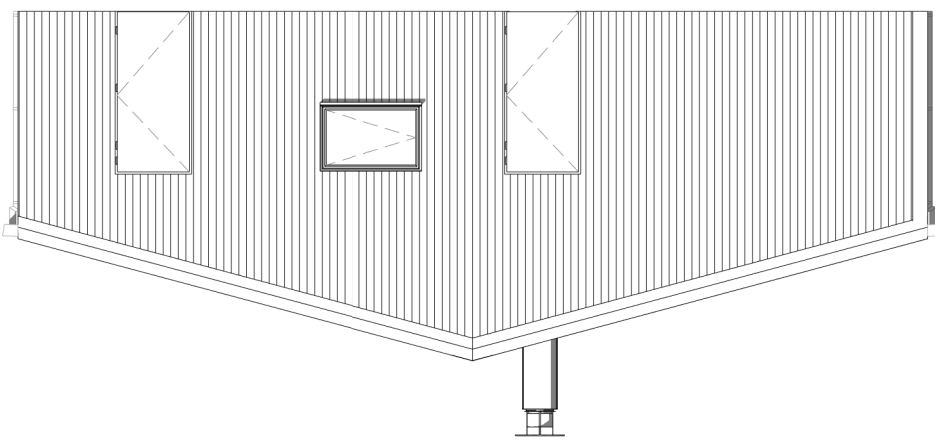

06 BIOMASS BUILDING - ELEVATION D

