




PROPOSED SINGLE STOREY EXTENSION AT
31 EMPIRE AVENUE
CWMGWWRACH
NEATH

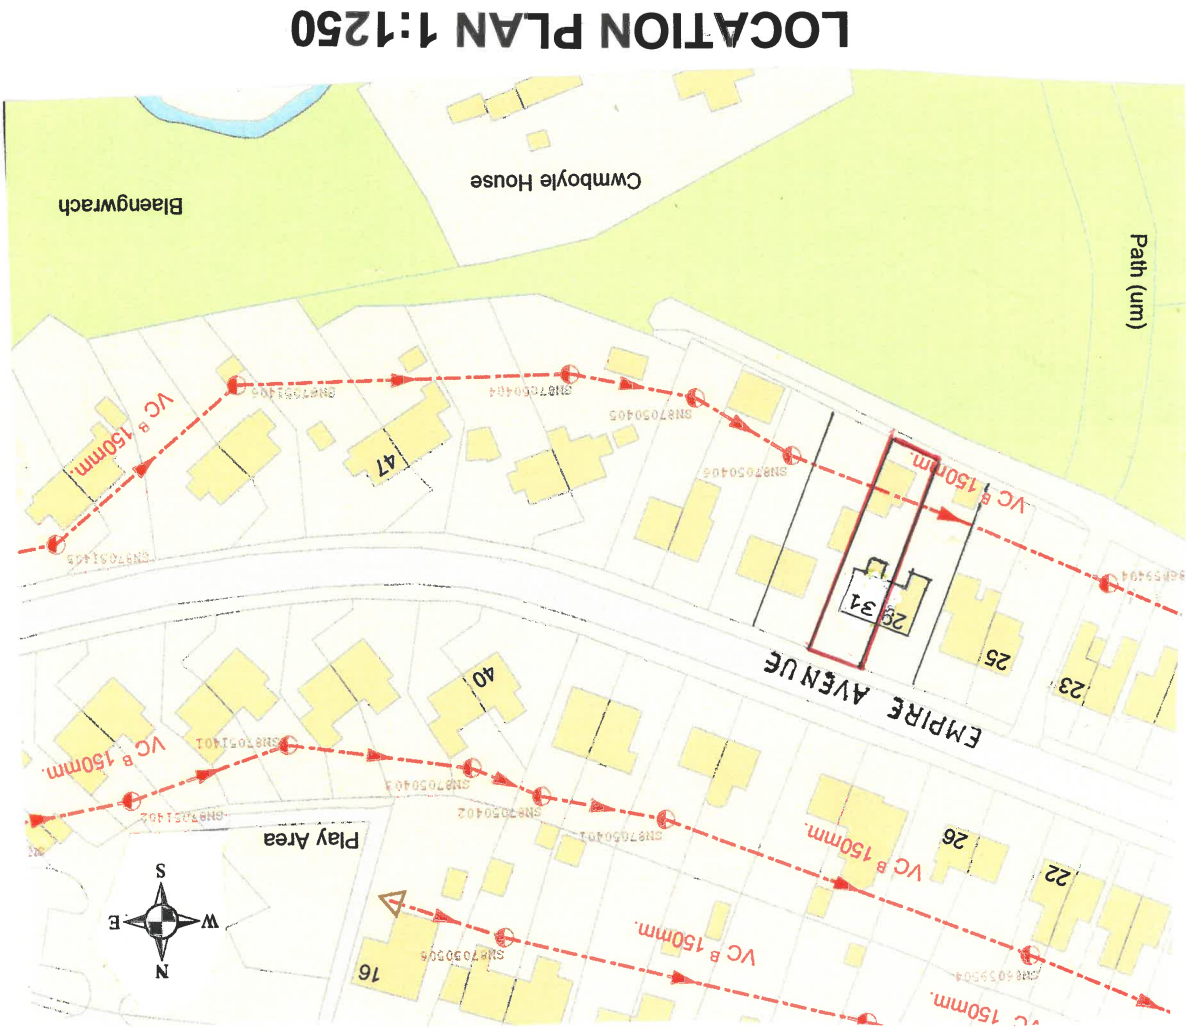

EXISTING BLOCK PLAN 1:500

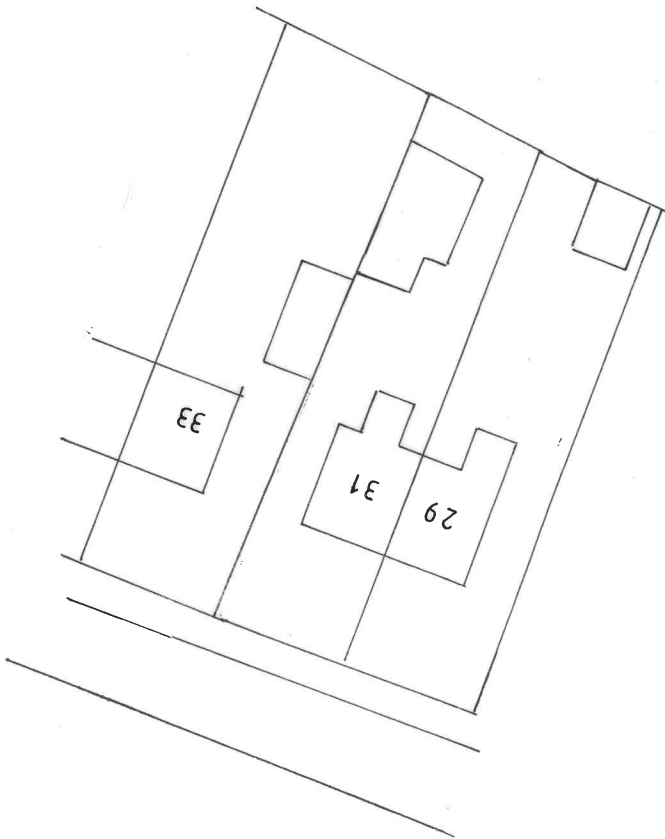


PROPOSED BLOCK PLAN 1:500

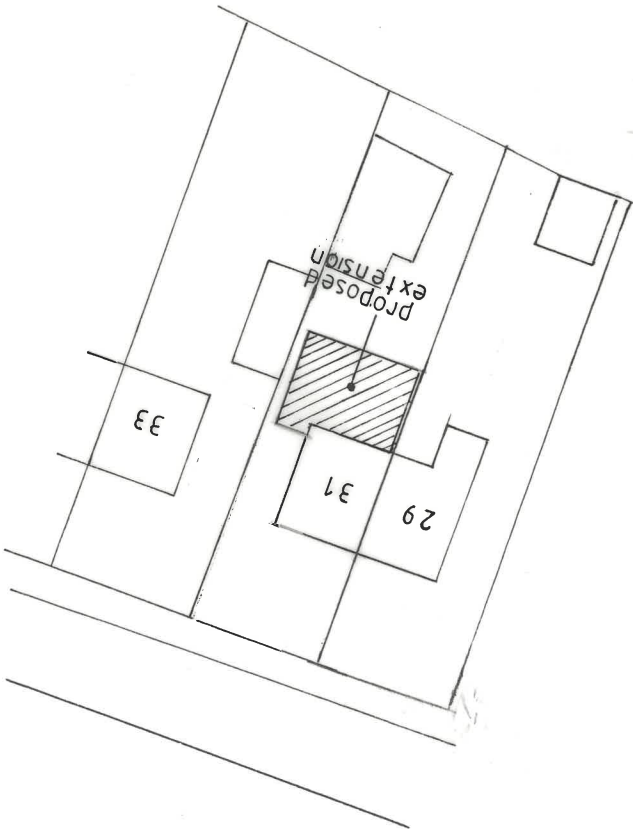


Superseded


EXISTING REAR ELEVATION

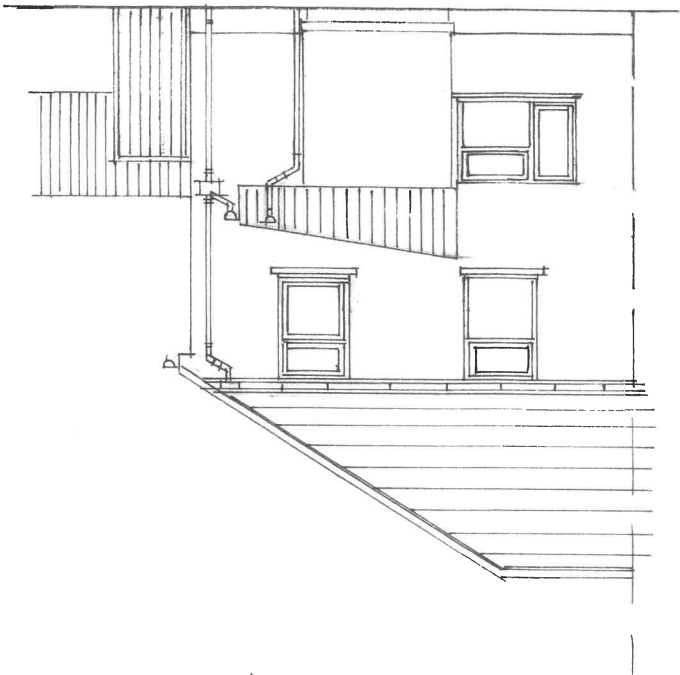


EXISTING SIDE ELEVATION

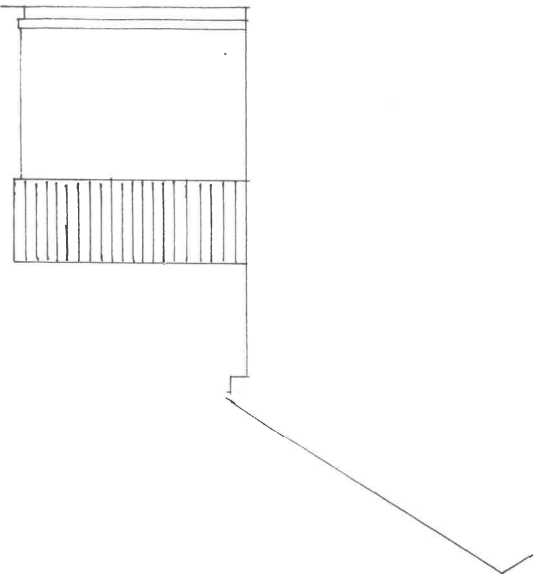


EXISTING FRONT ELEVATION

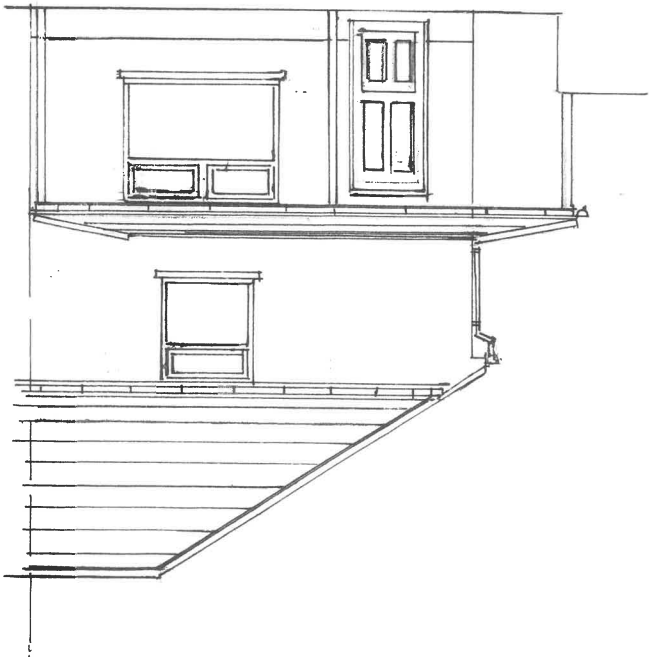

EXISTING SIDE ELEVATION

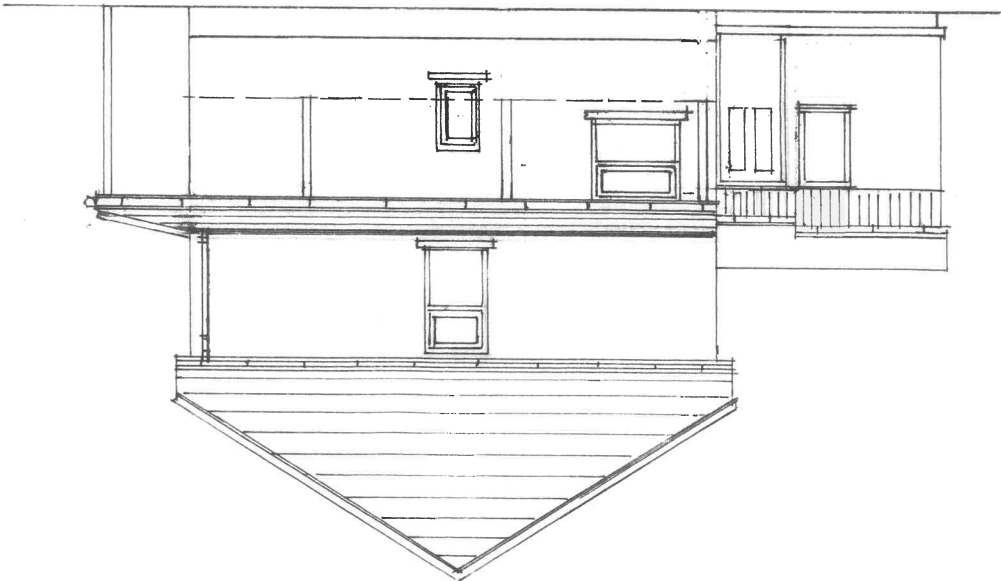

SCALE 1:100

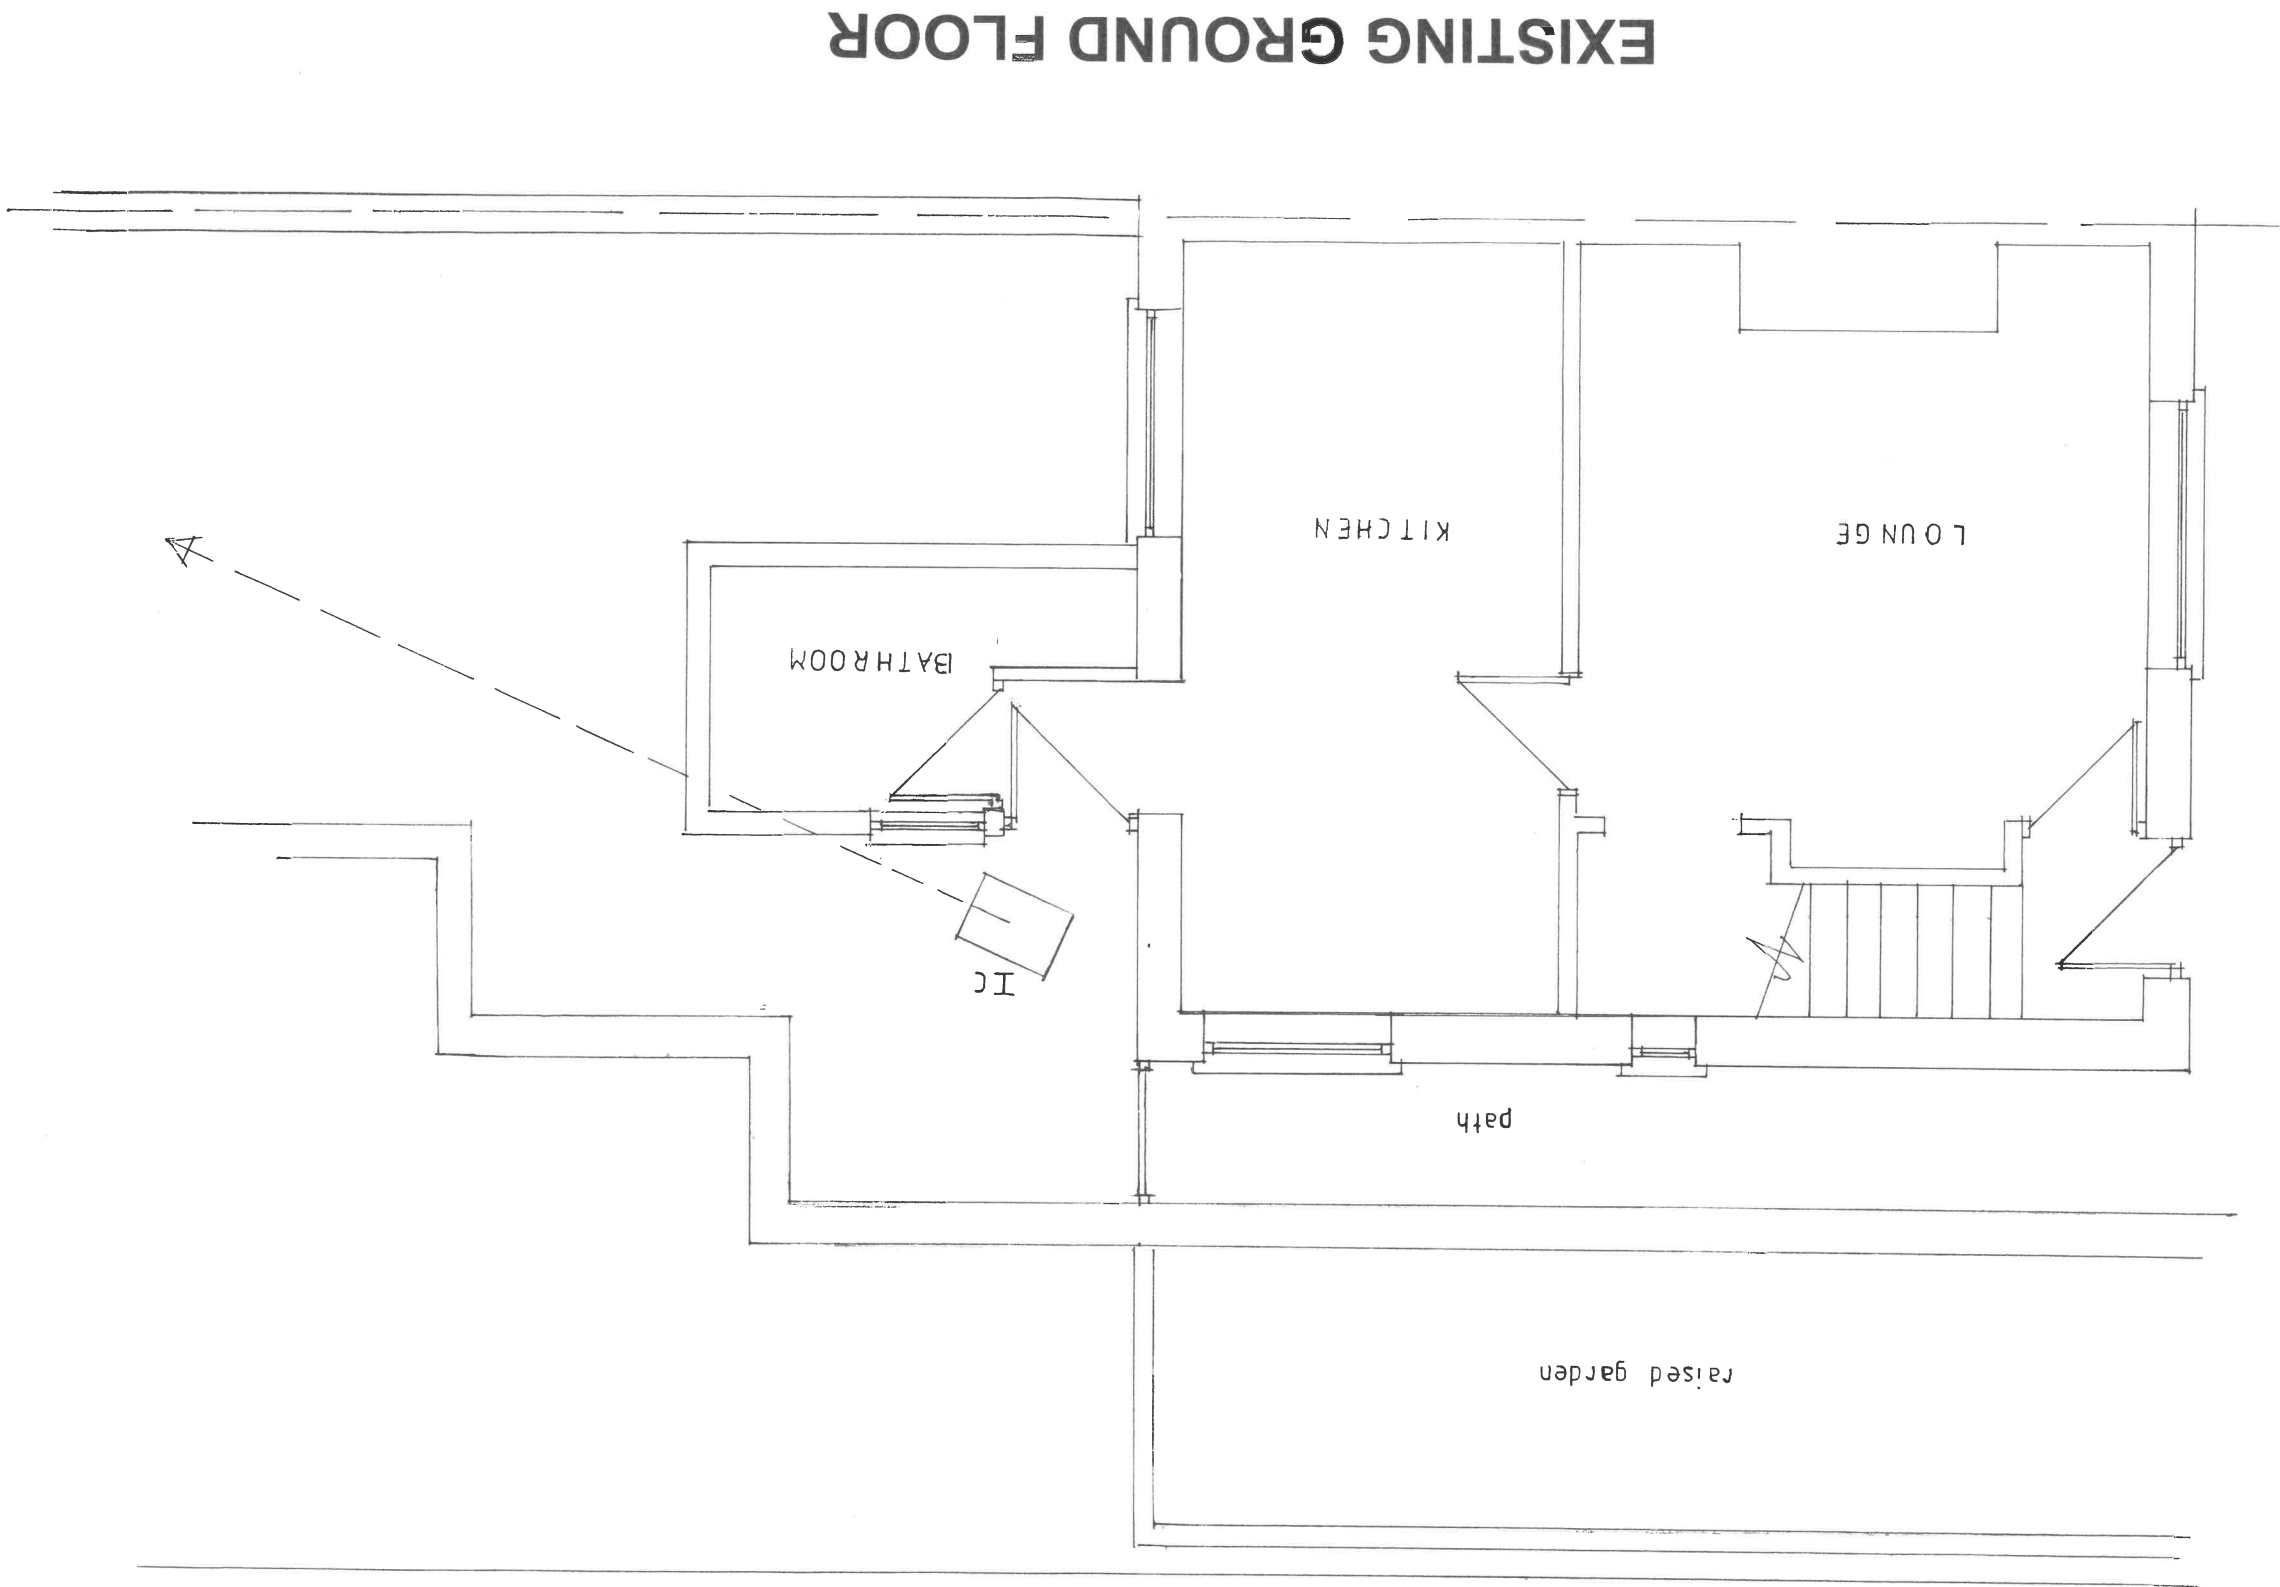


SCALE 1:50

Superseded

PROPOSED REAR ELEVATION




PROPOSED SIDE ELEVATION

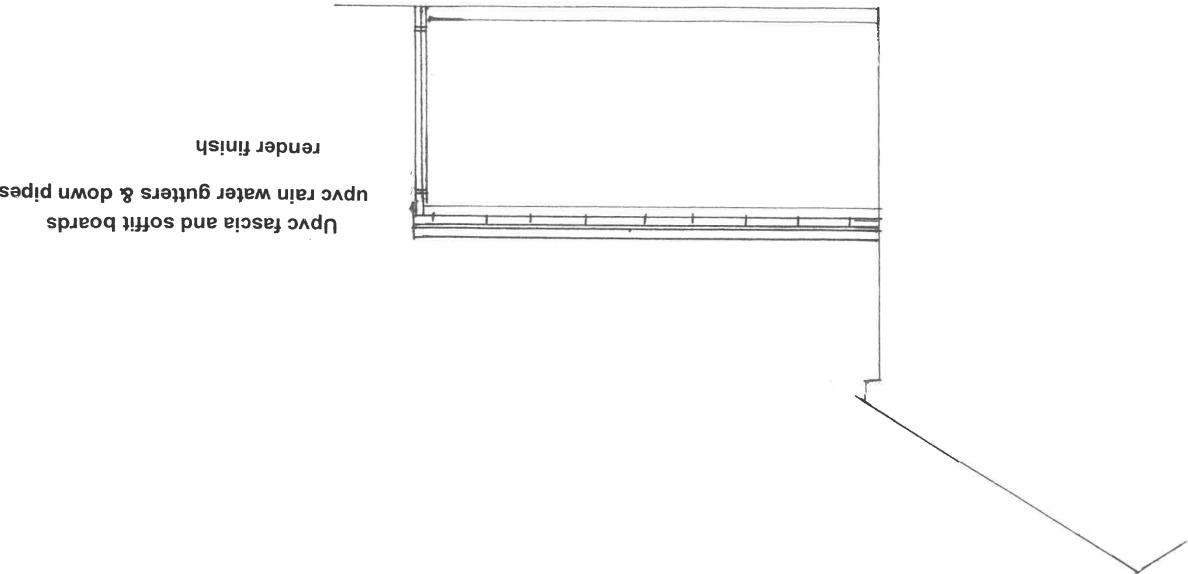

PROPOSED FRONT ELEVATION




PROPOSED SIDE ELEVATION

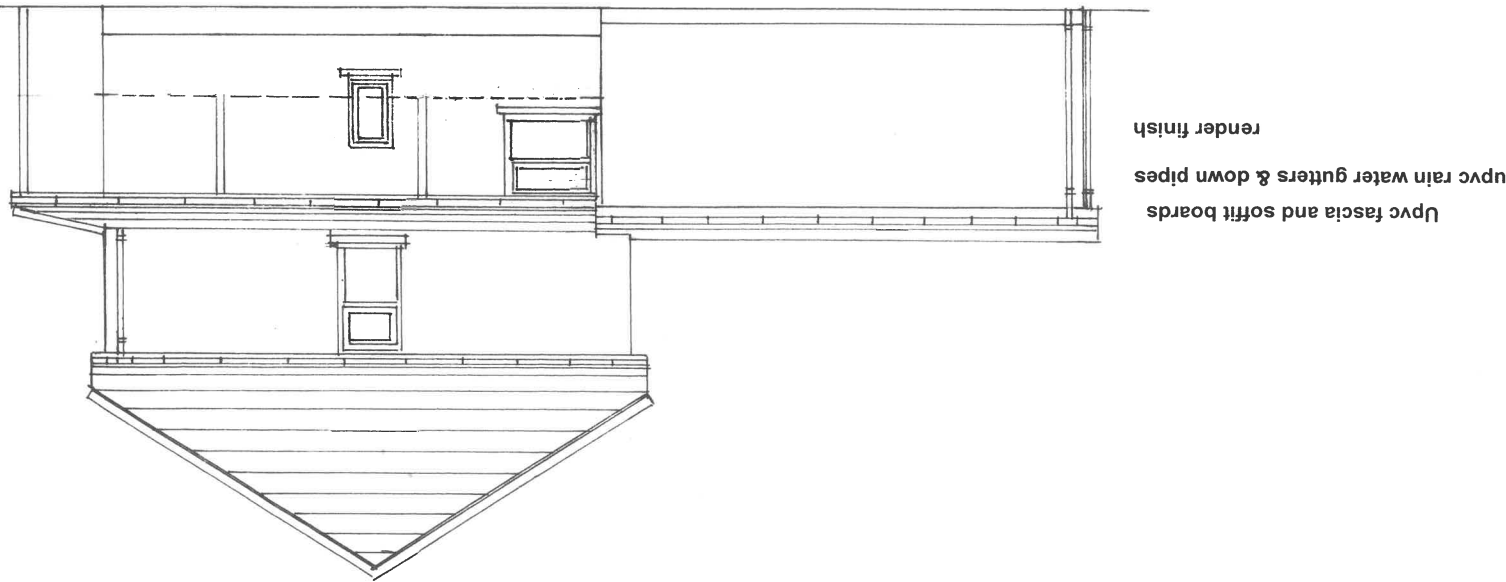

SCALE 1:100


Superseded

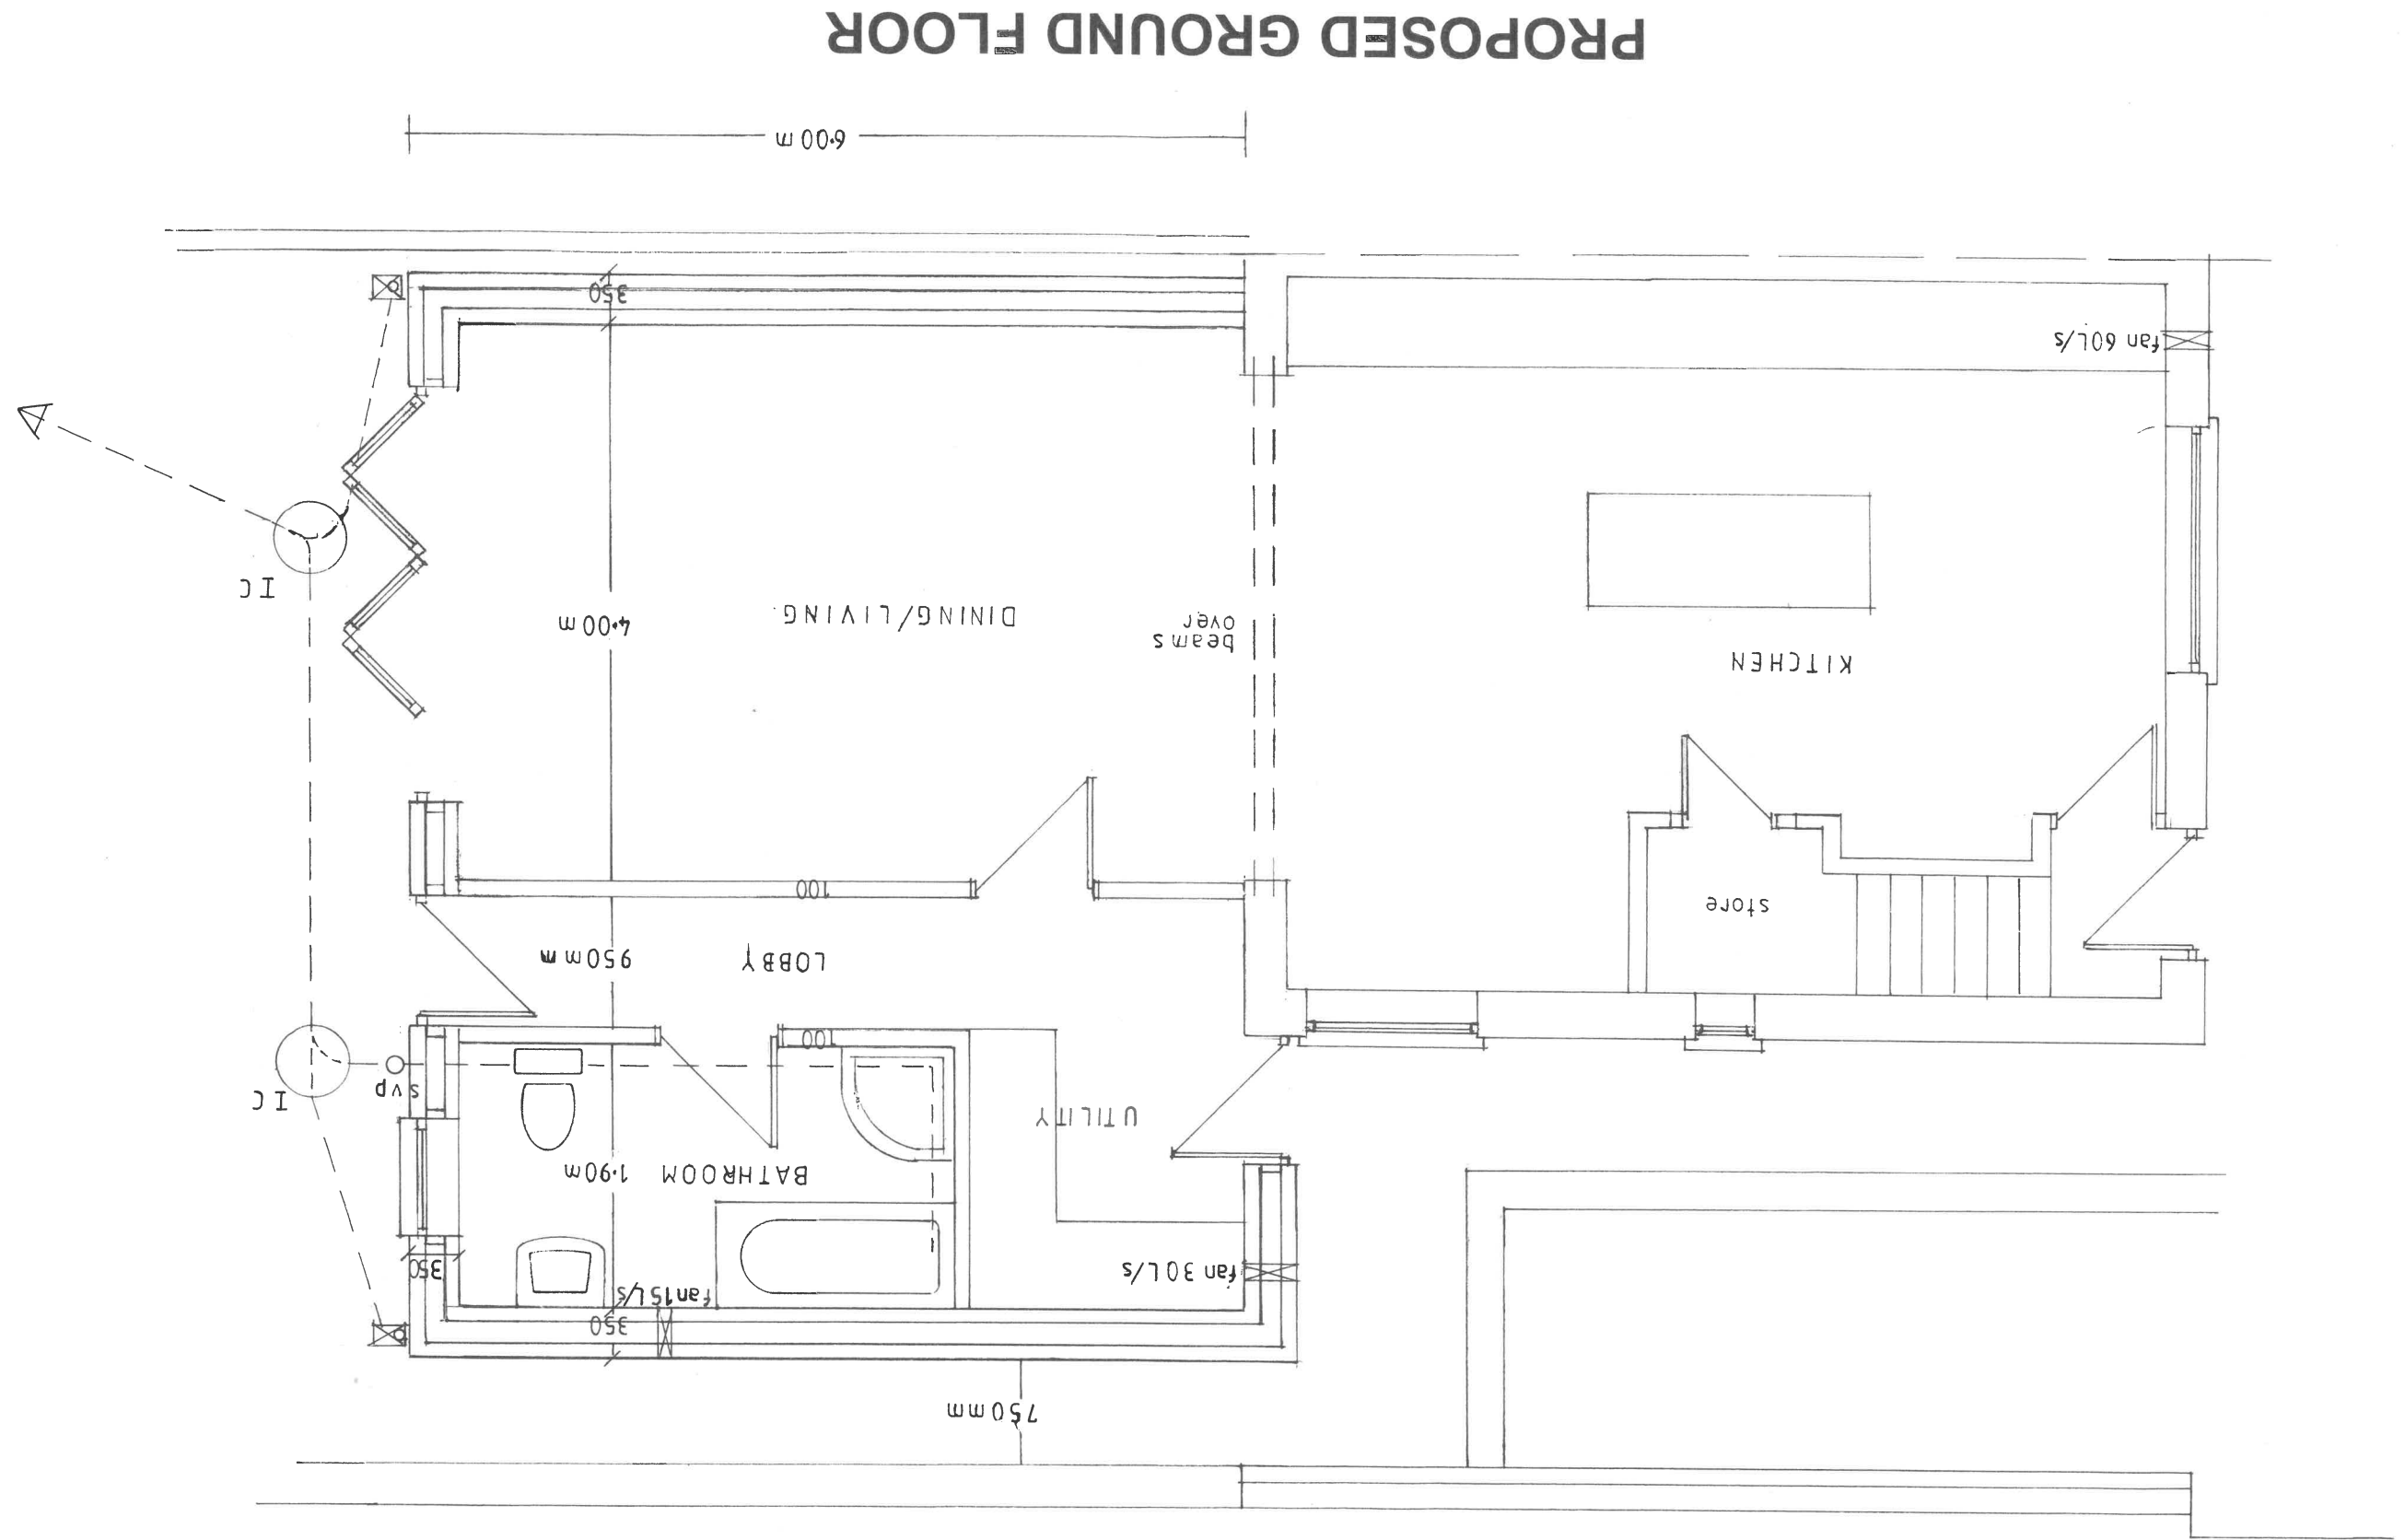

SCALE 1:50

Superseded

PROPOSED SECTION

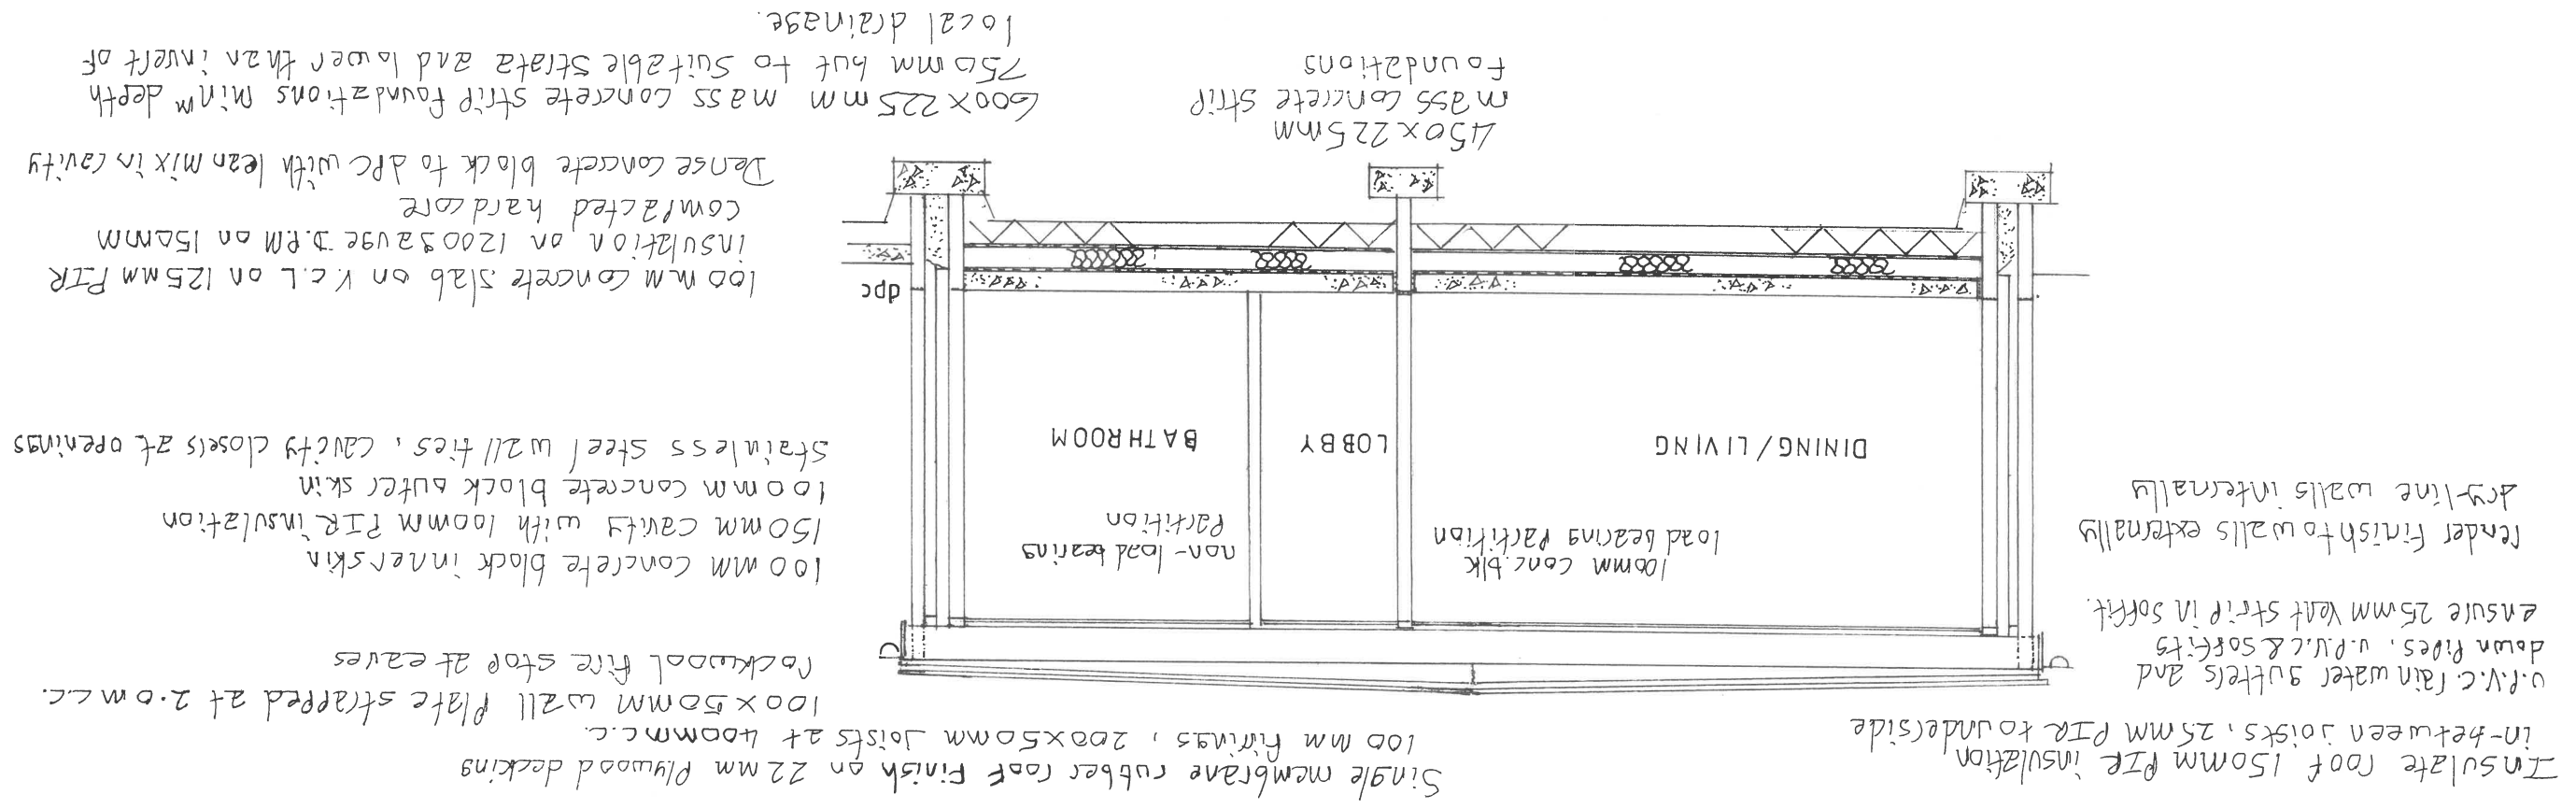

SCALE 1:50