



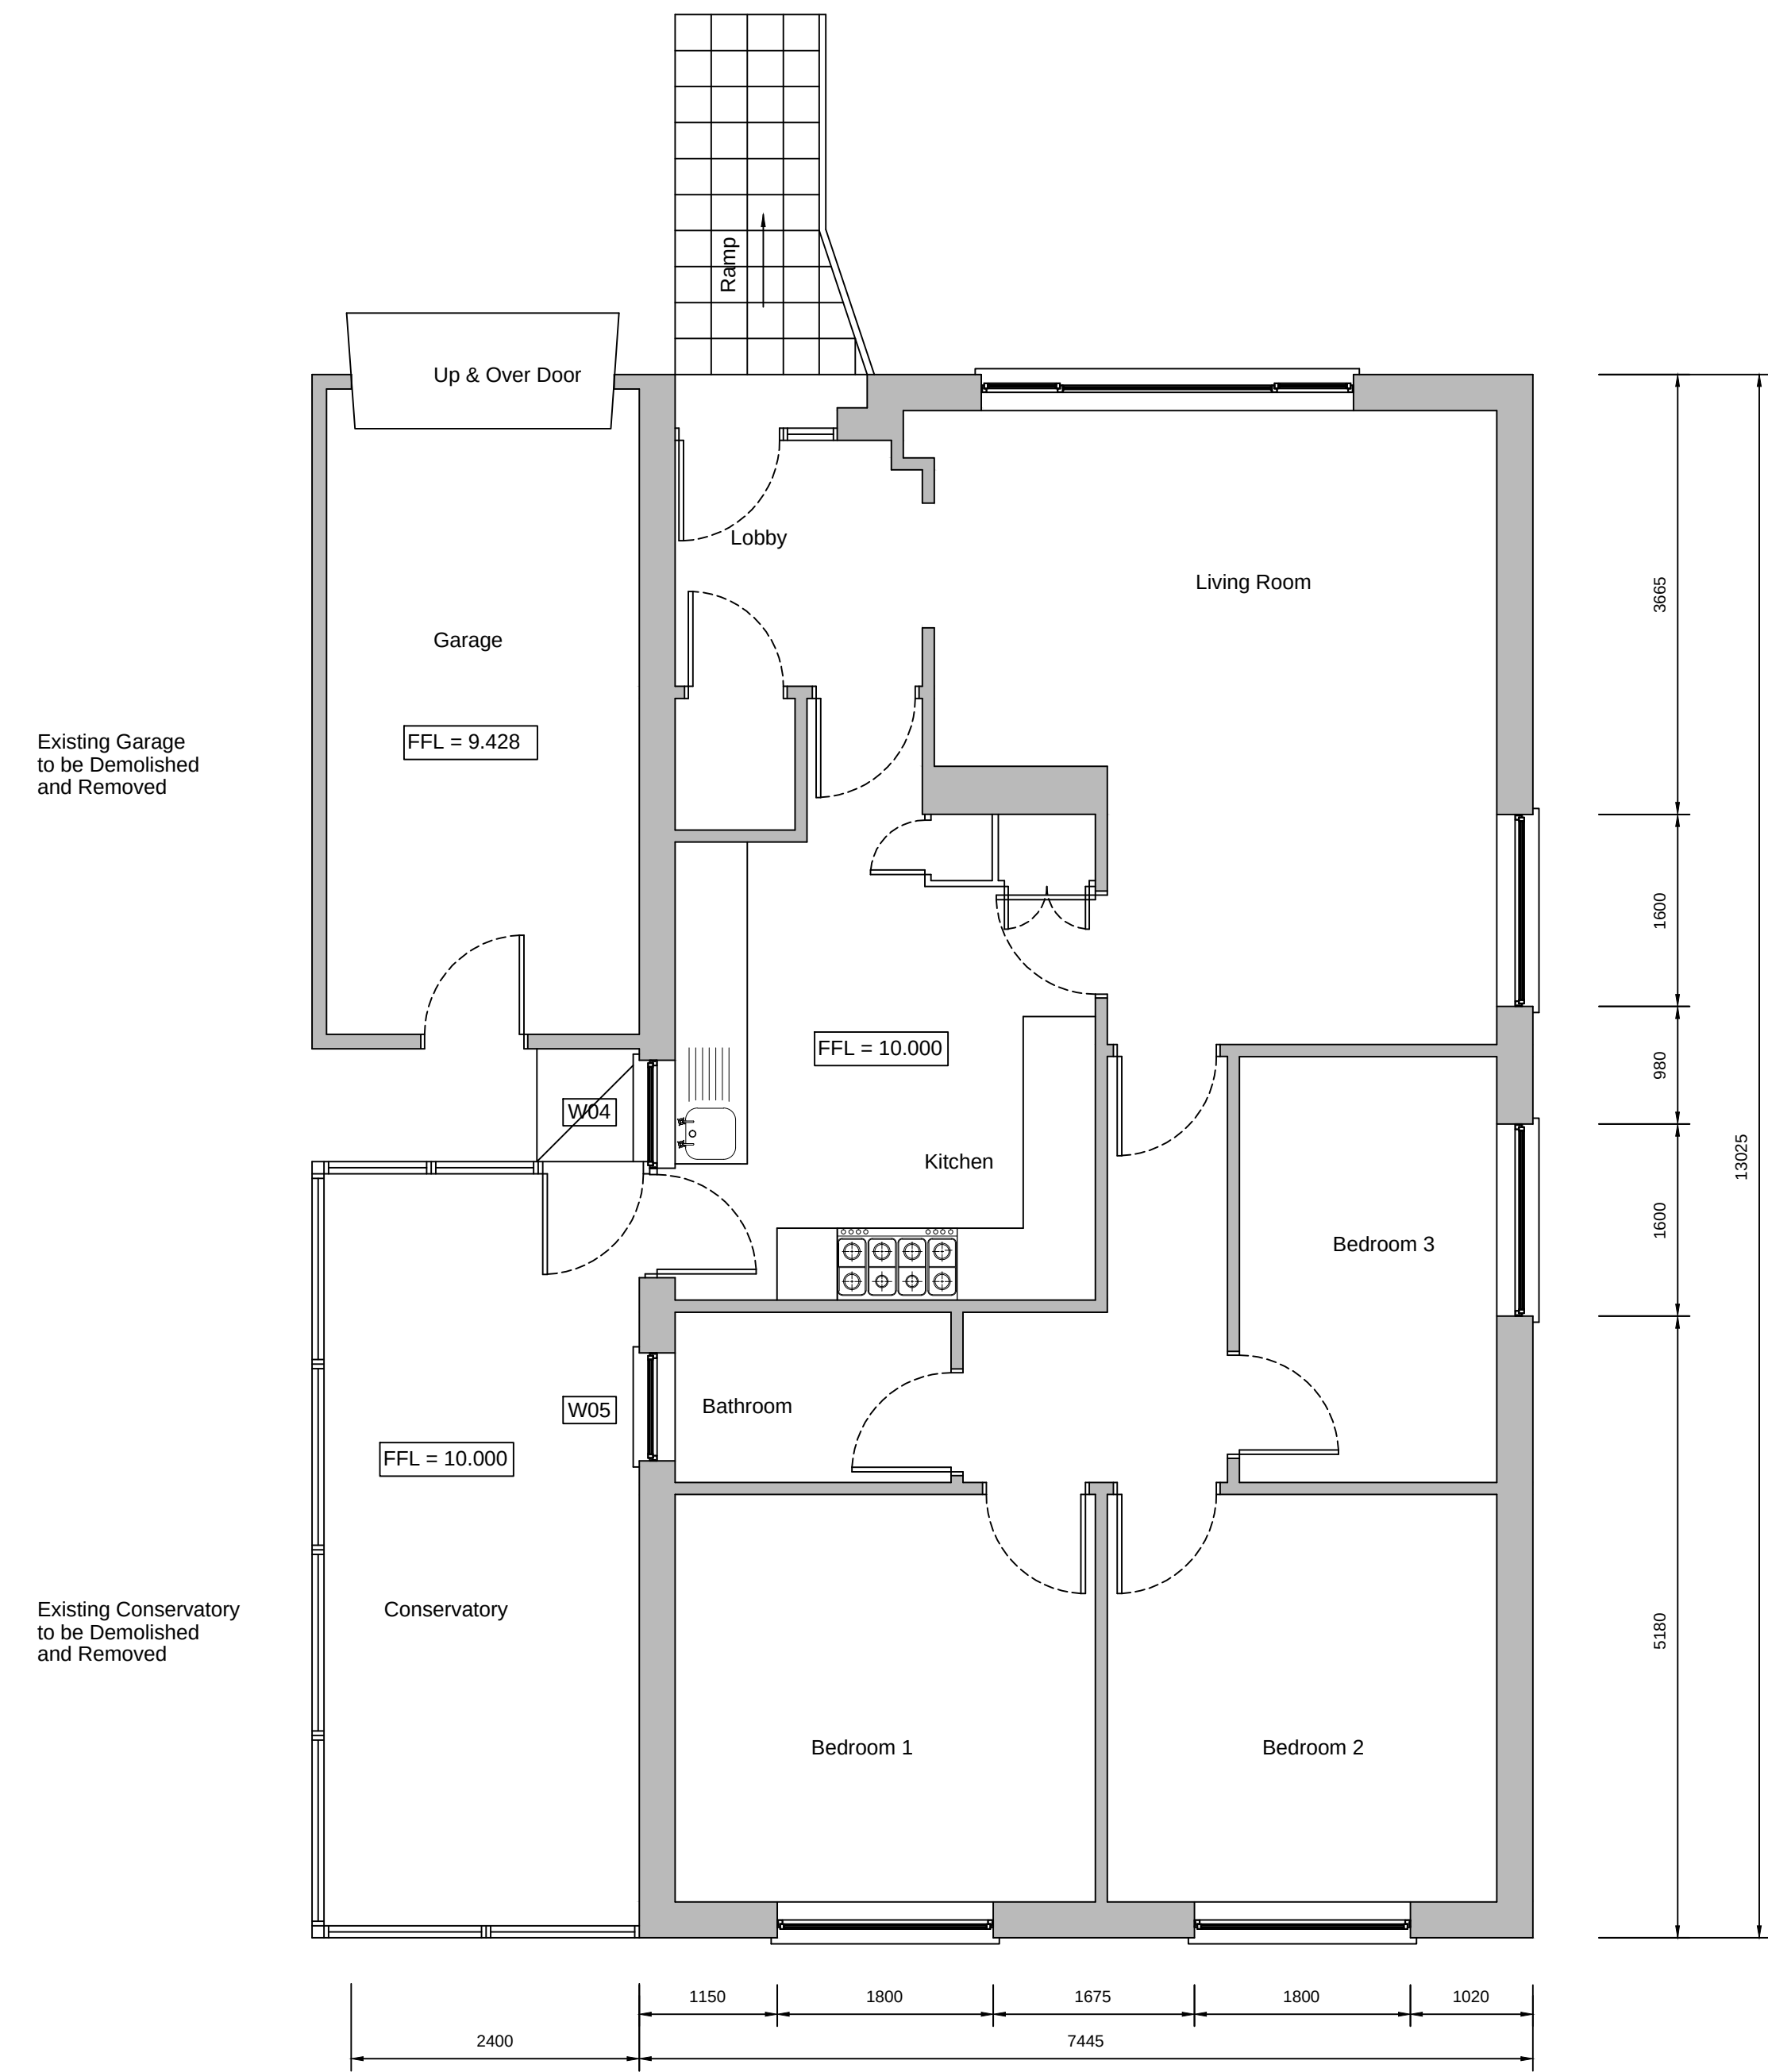

Existing
Ground Floor Plan.

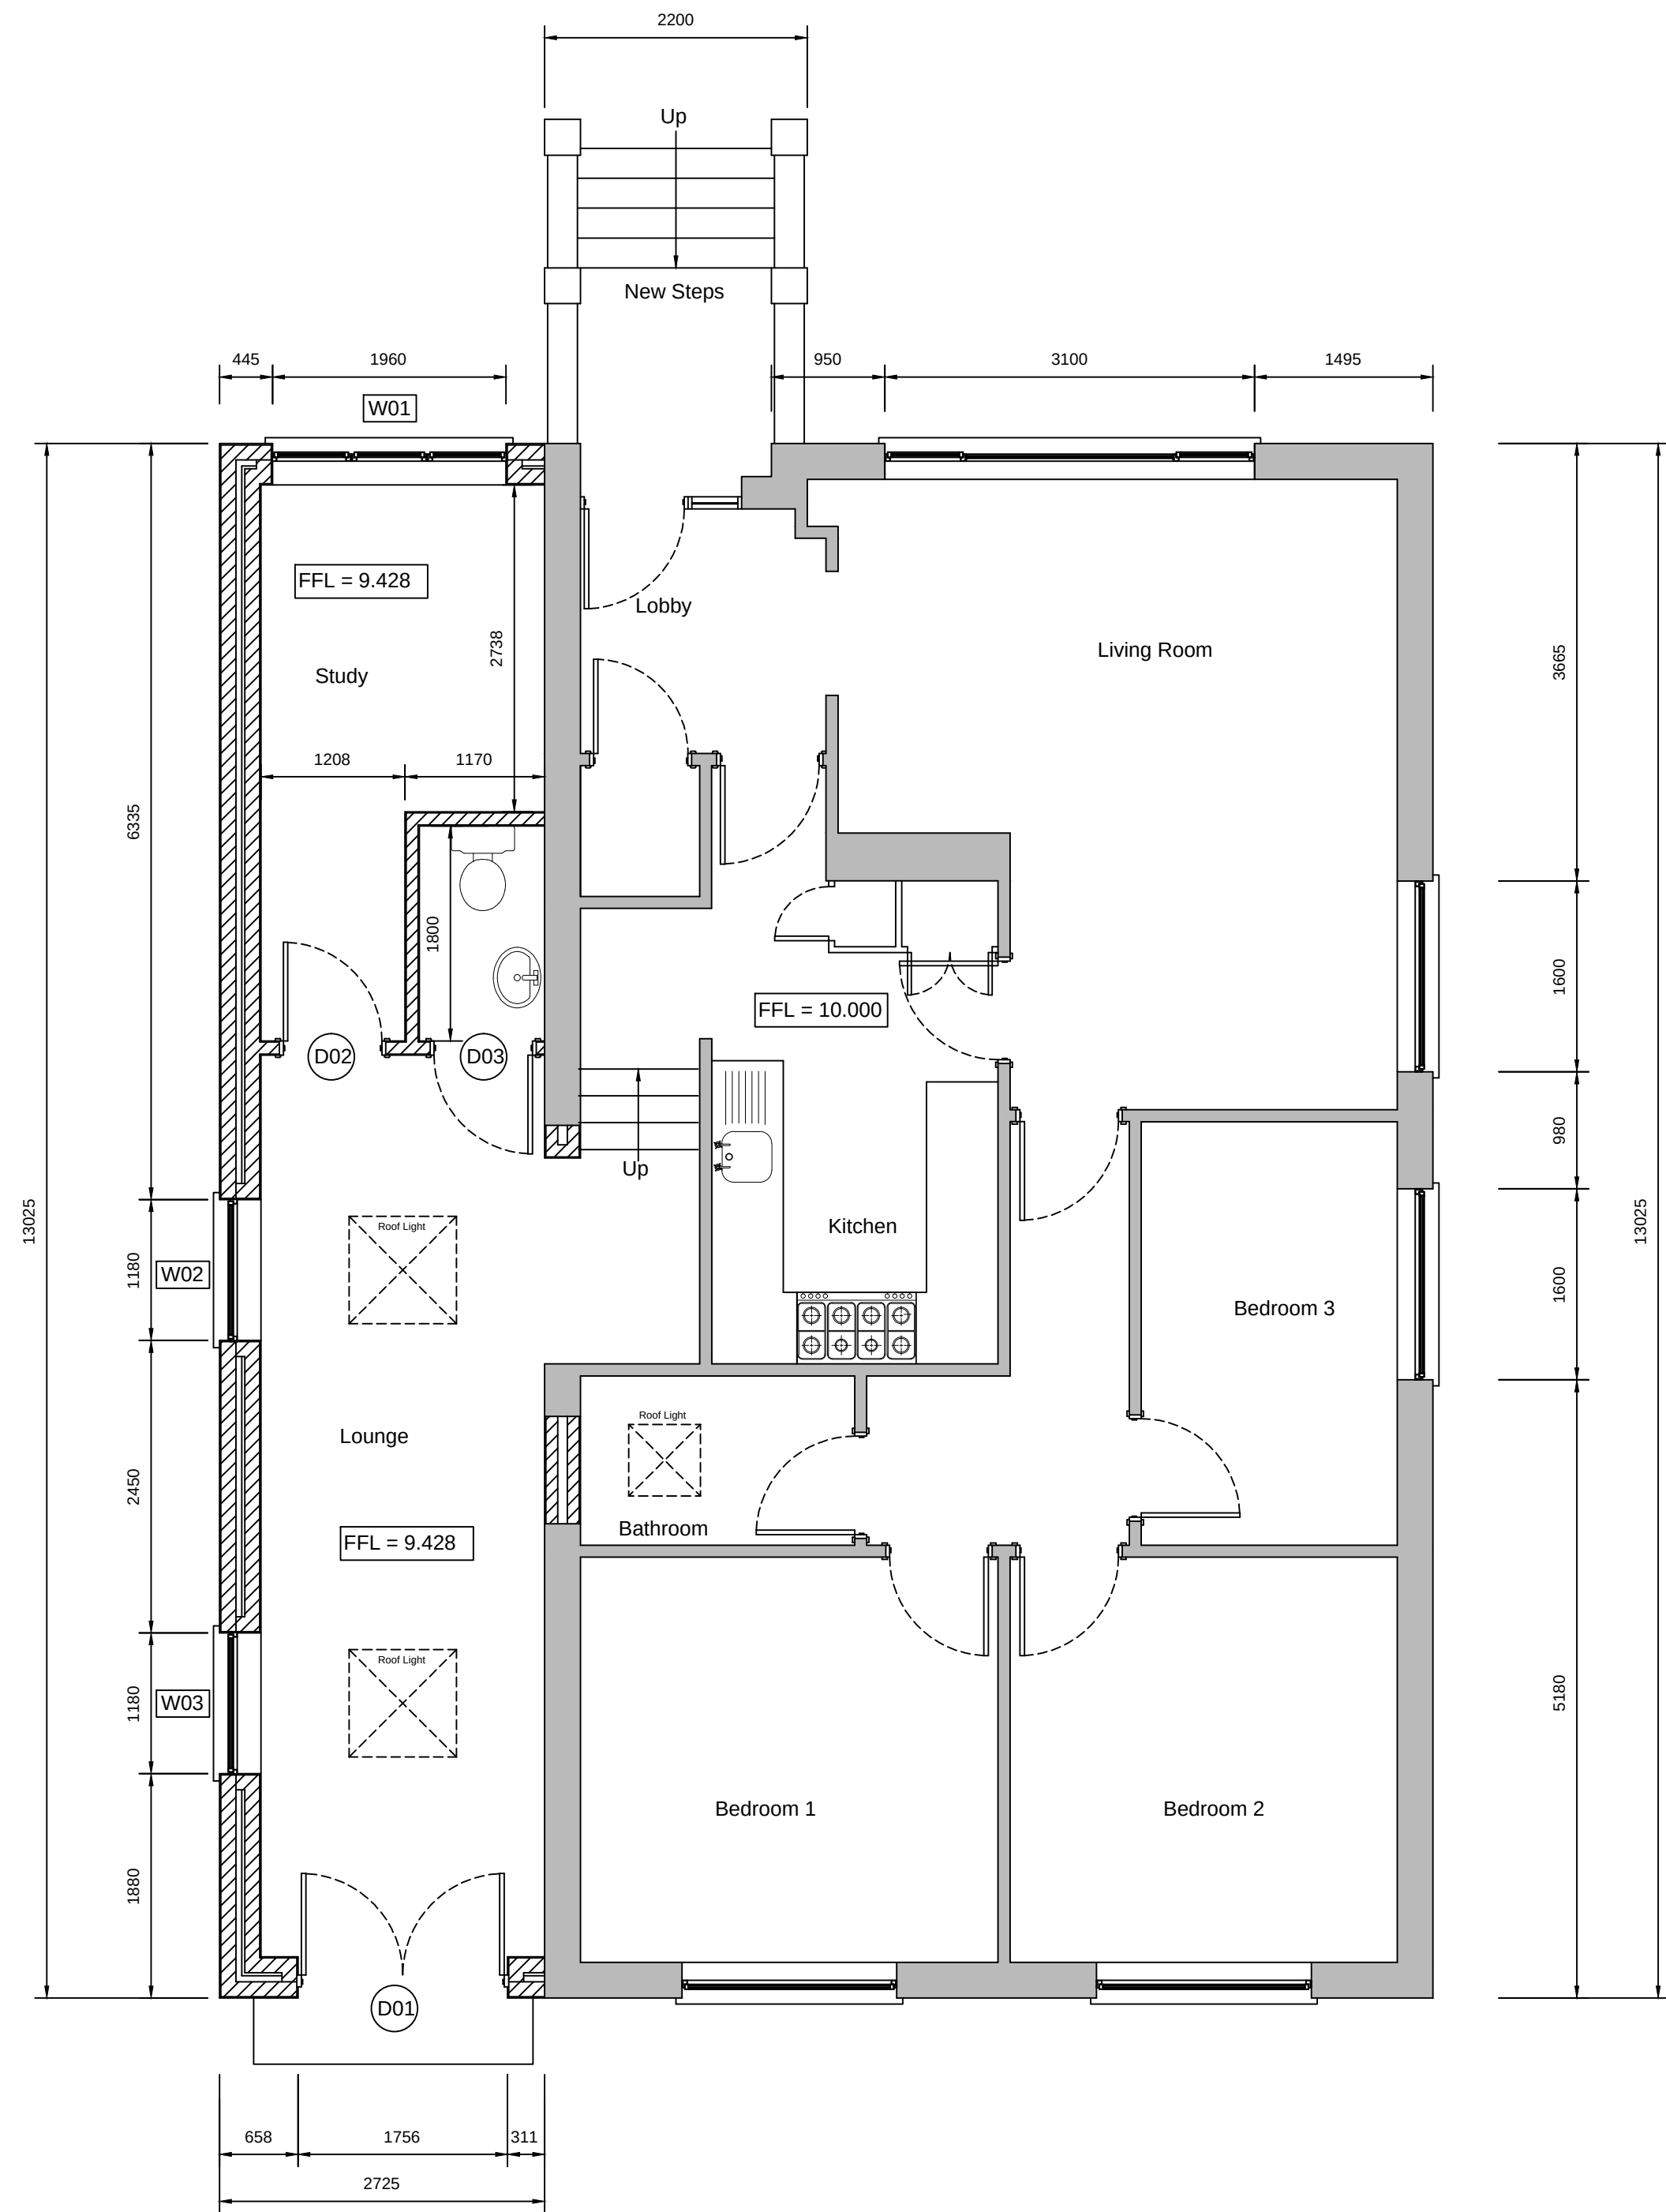

Proposed
Ground Floor Plan.

18	March 2023	FFL Amended	S/L
17	Feb 2023	Additional Information Added	S/L
REV	DATE	REVISION	INITIALS
PROJECT TITLE:			
57 Delffordd Rhos Pontardawe Swansea. SA8 3EJ			
DRAWING TITLE:			
Existing and Proposed Ground Floor Layout			
STATUS:			
Planning Application Drawing			
DATE:	DRAWN by:	CHECKED by:	
February 2023	SJL	HRL	
SCALE:	PAPER SIZE:	JOB NUMBER:	
1:50	A1	57DF	
DRAWING NUMBER:	REVISION		
57DF/001	B		