






Existing Front Elevation

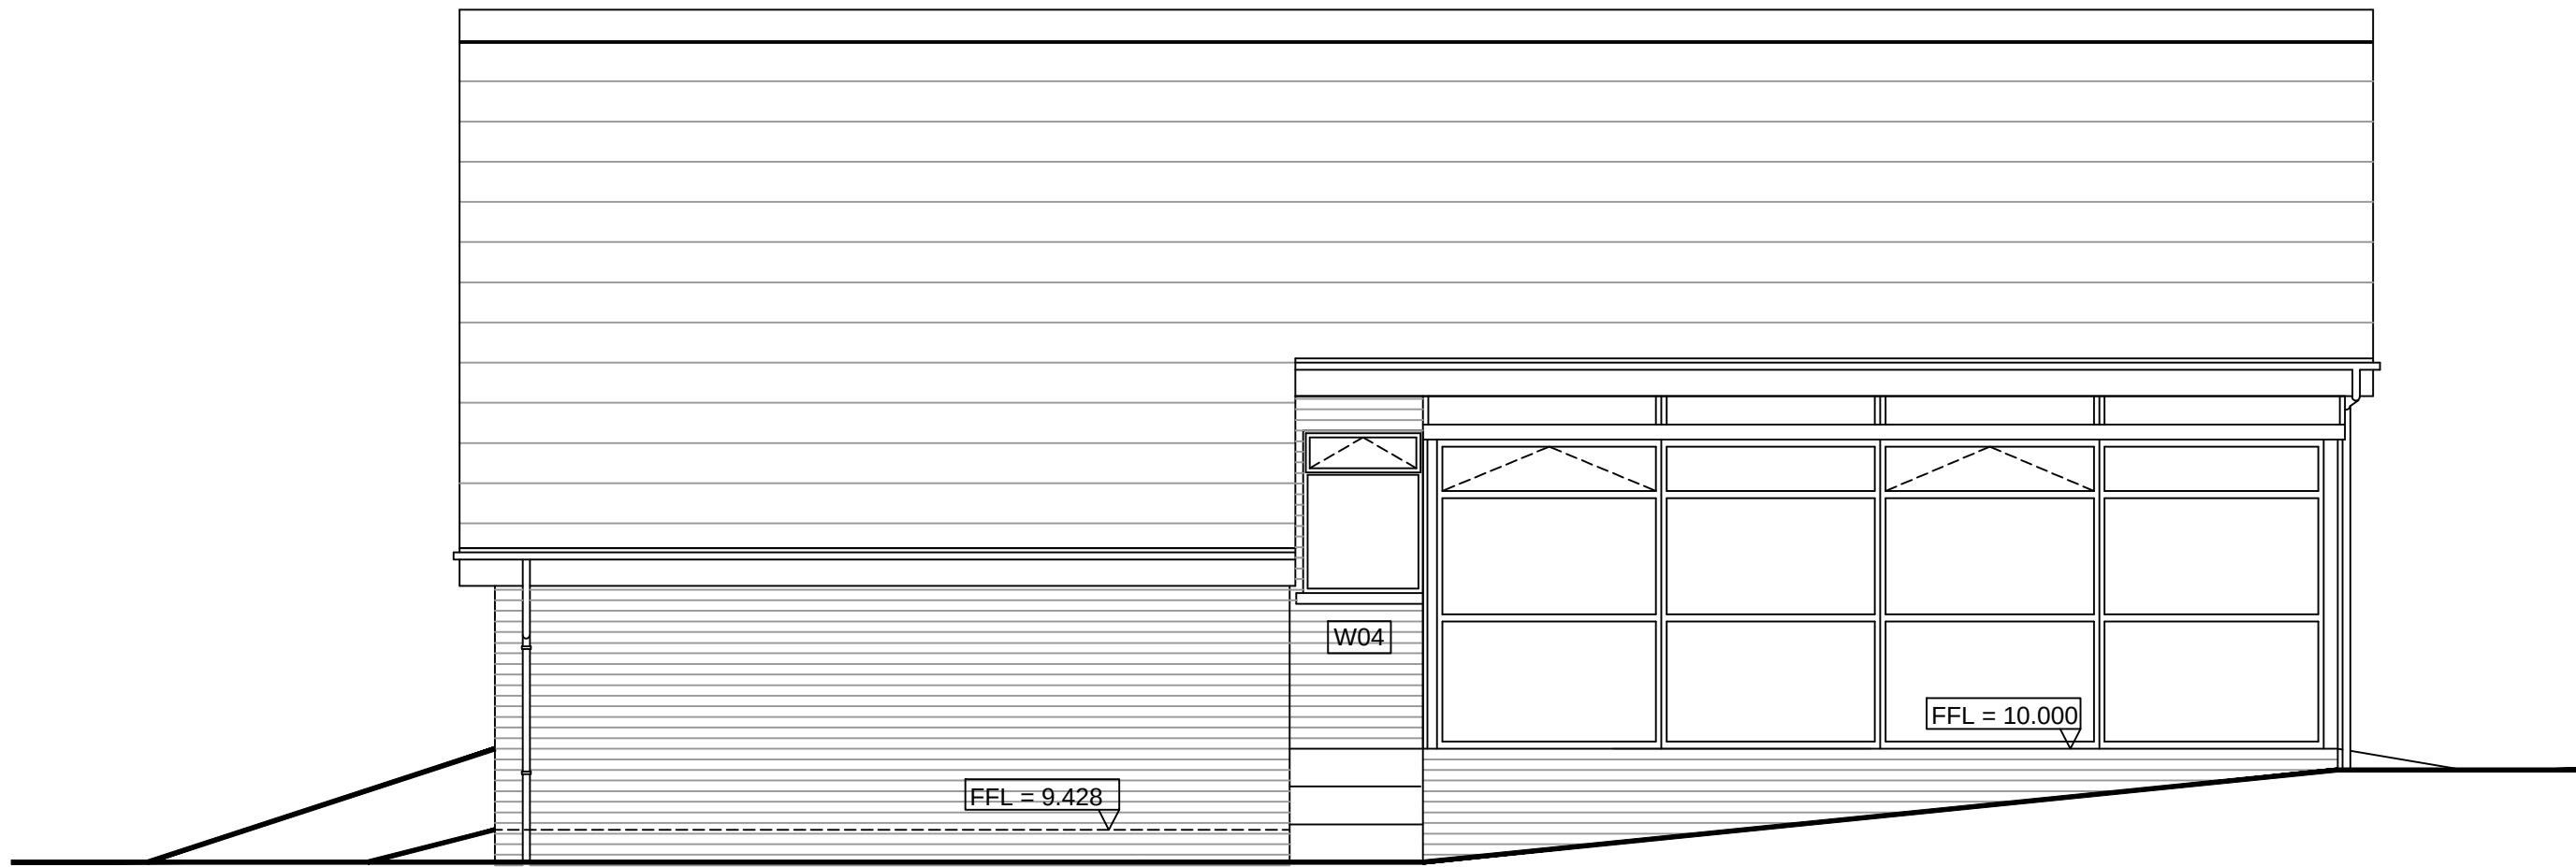

Existing East Side Elevation

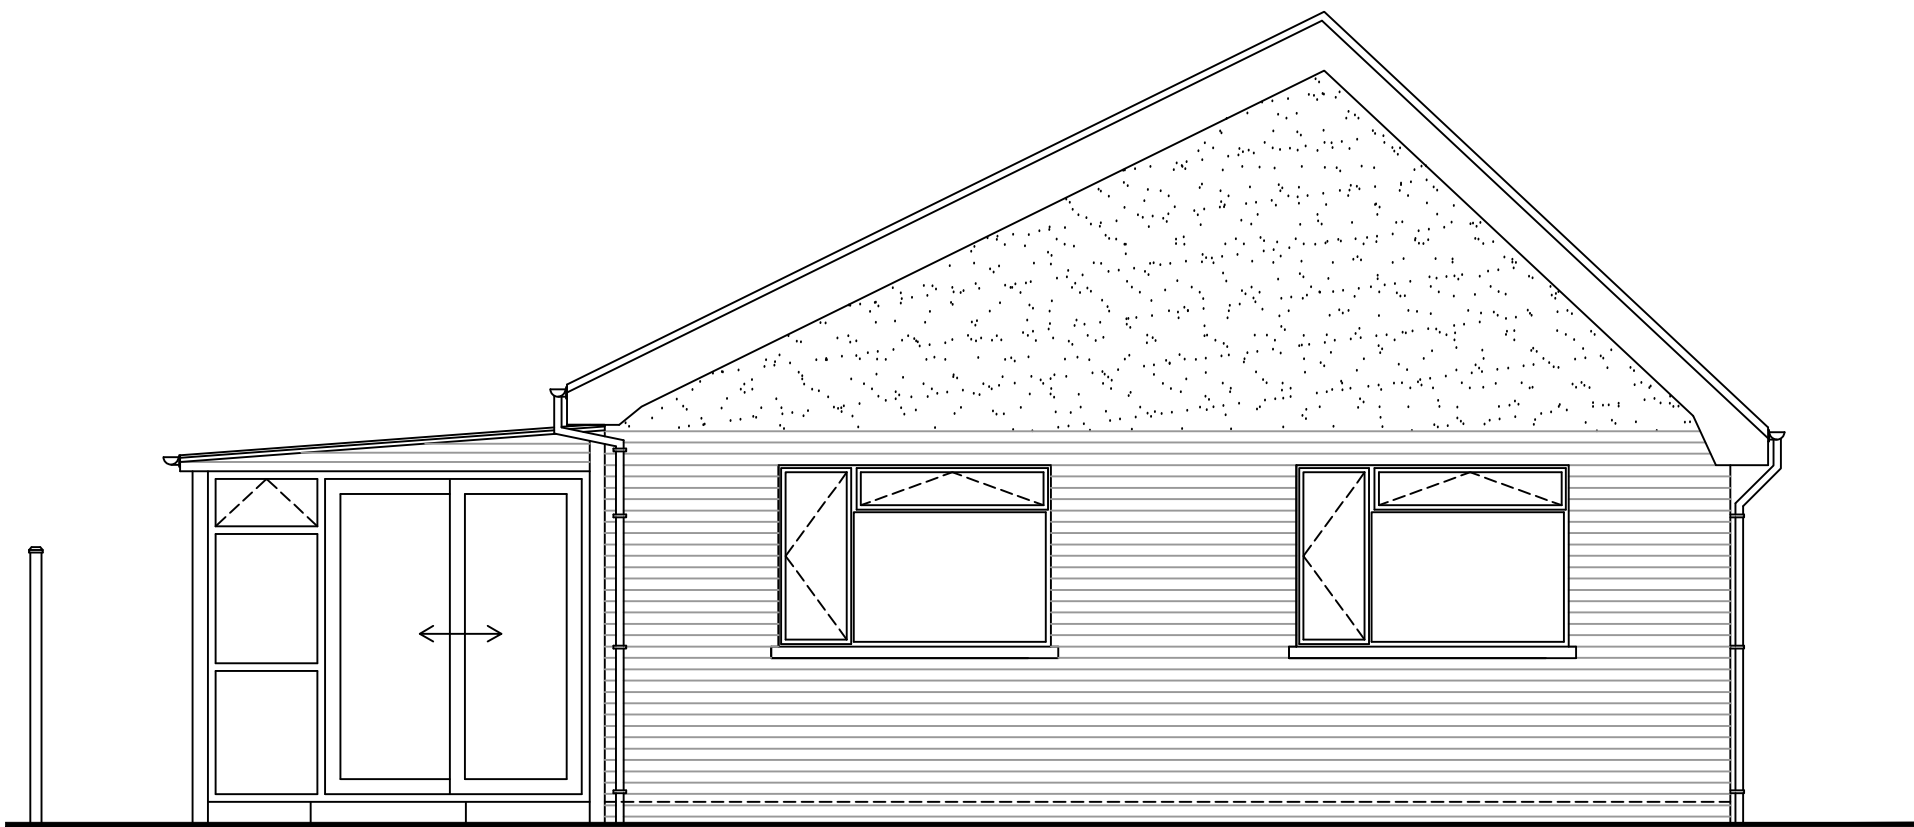

Existing Rear Elevation

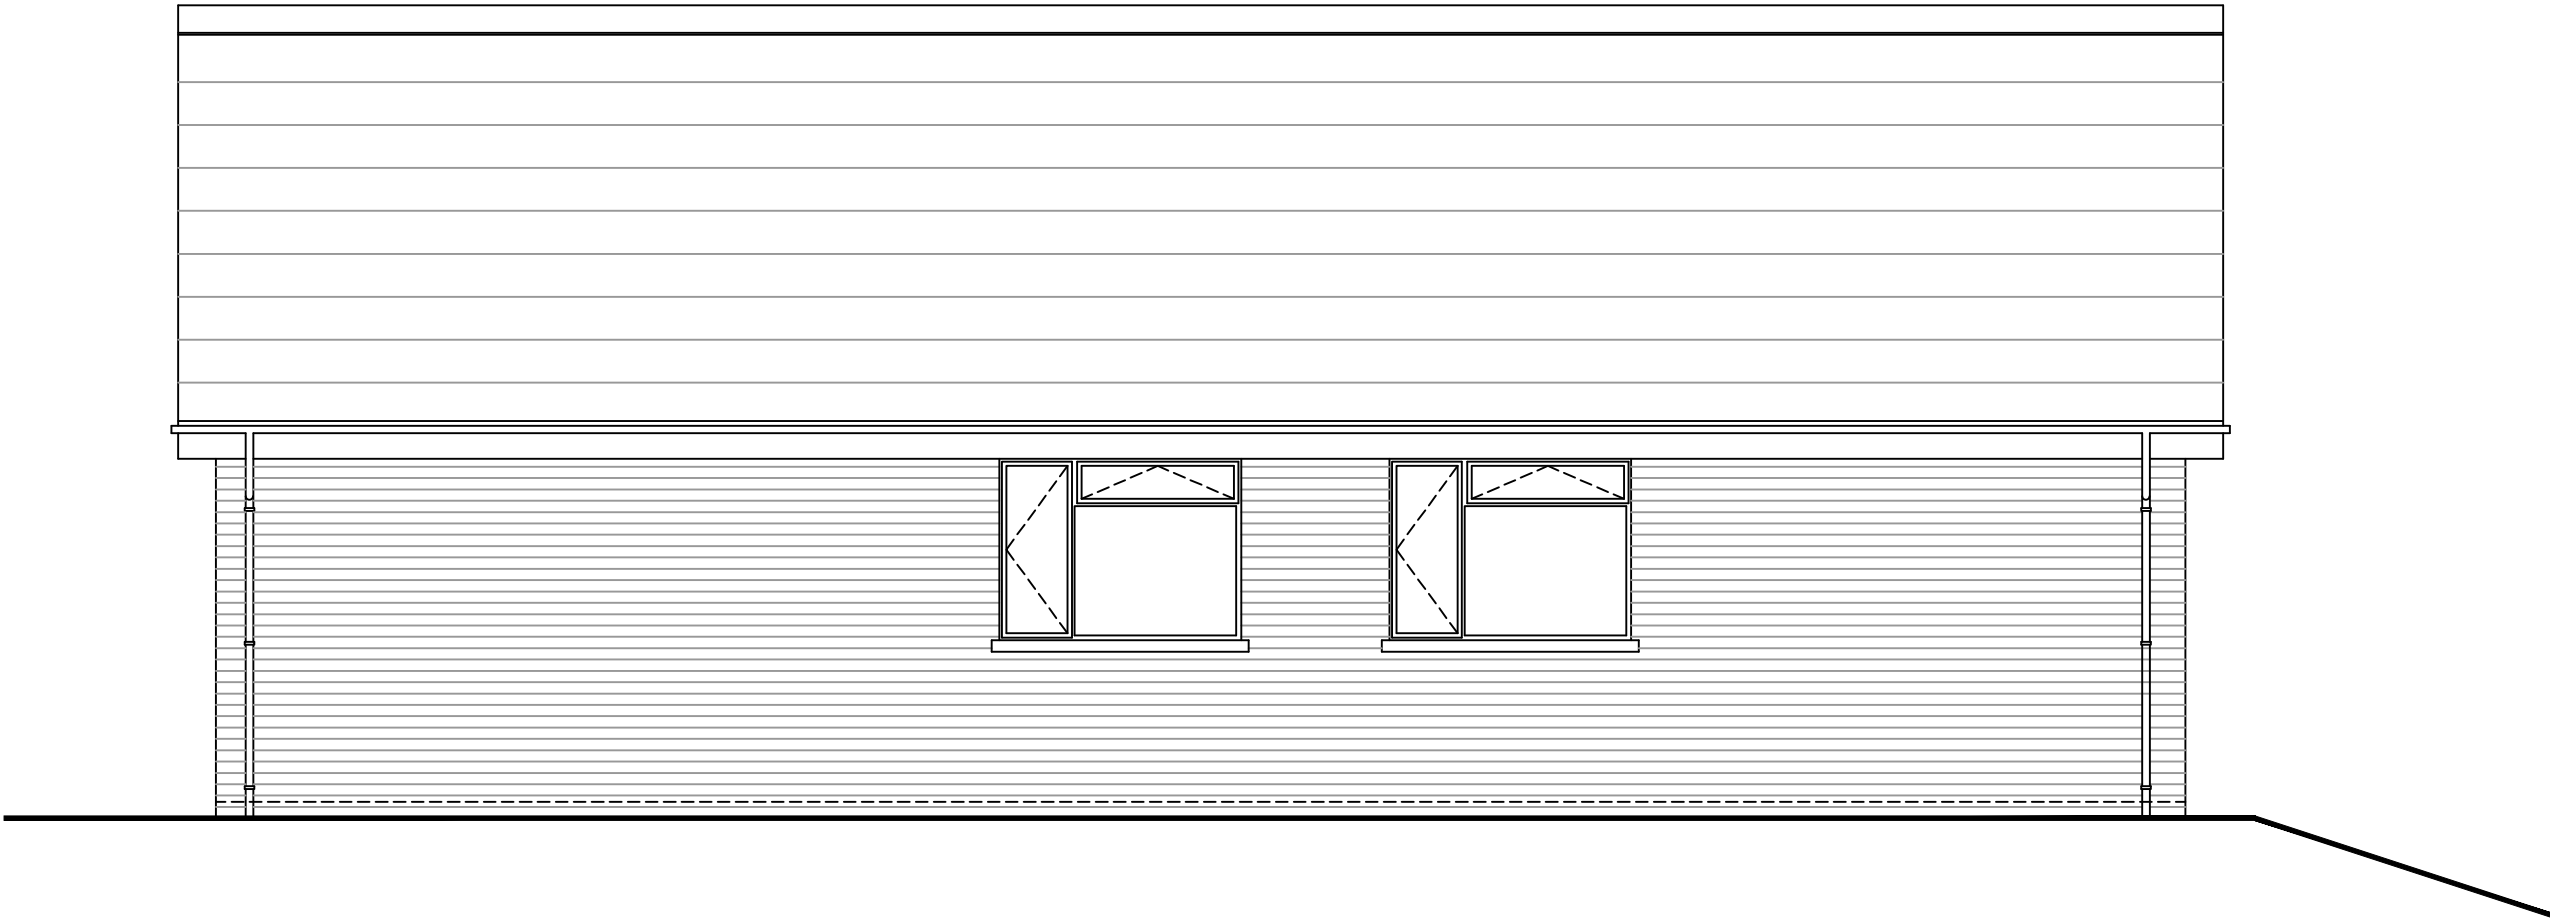

Existing West Side Elevation

B	March 2023	Additional Information Added	S.J.L.
A	Feb 2023	Additional Information Added	S.J.L.
REV	DATE	REVISION	INITIALS
PROJECT TITLE:			
57 Delffordd Rhos Pontardawe Swansea. SA8 3EJ			
DRAWING TITLE:			
Existing Elevations			
STATUS:			
Planning Application Drawing			
DATE:	DRAWN by:	CHECKED by:	
February 2023	S.J.L.	H.R.L.	
SCALE:	PAPER SIZE:	JOB NUMBER:	
1:50	A1	57DF	
DRAWING NUMBER:			REVISION
57DF/002			B