



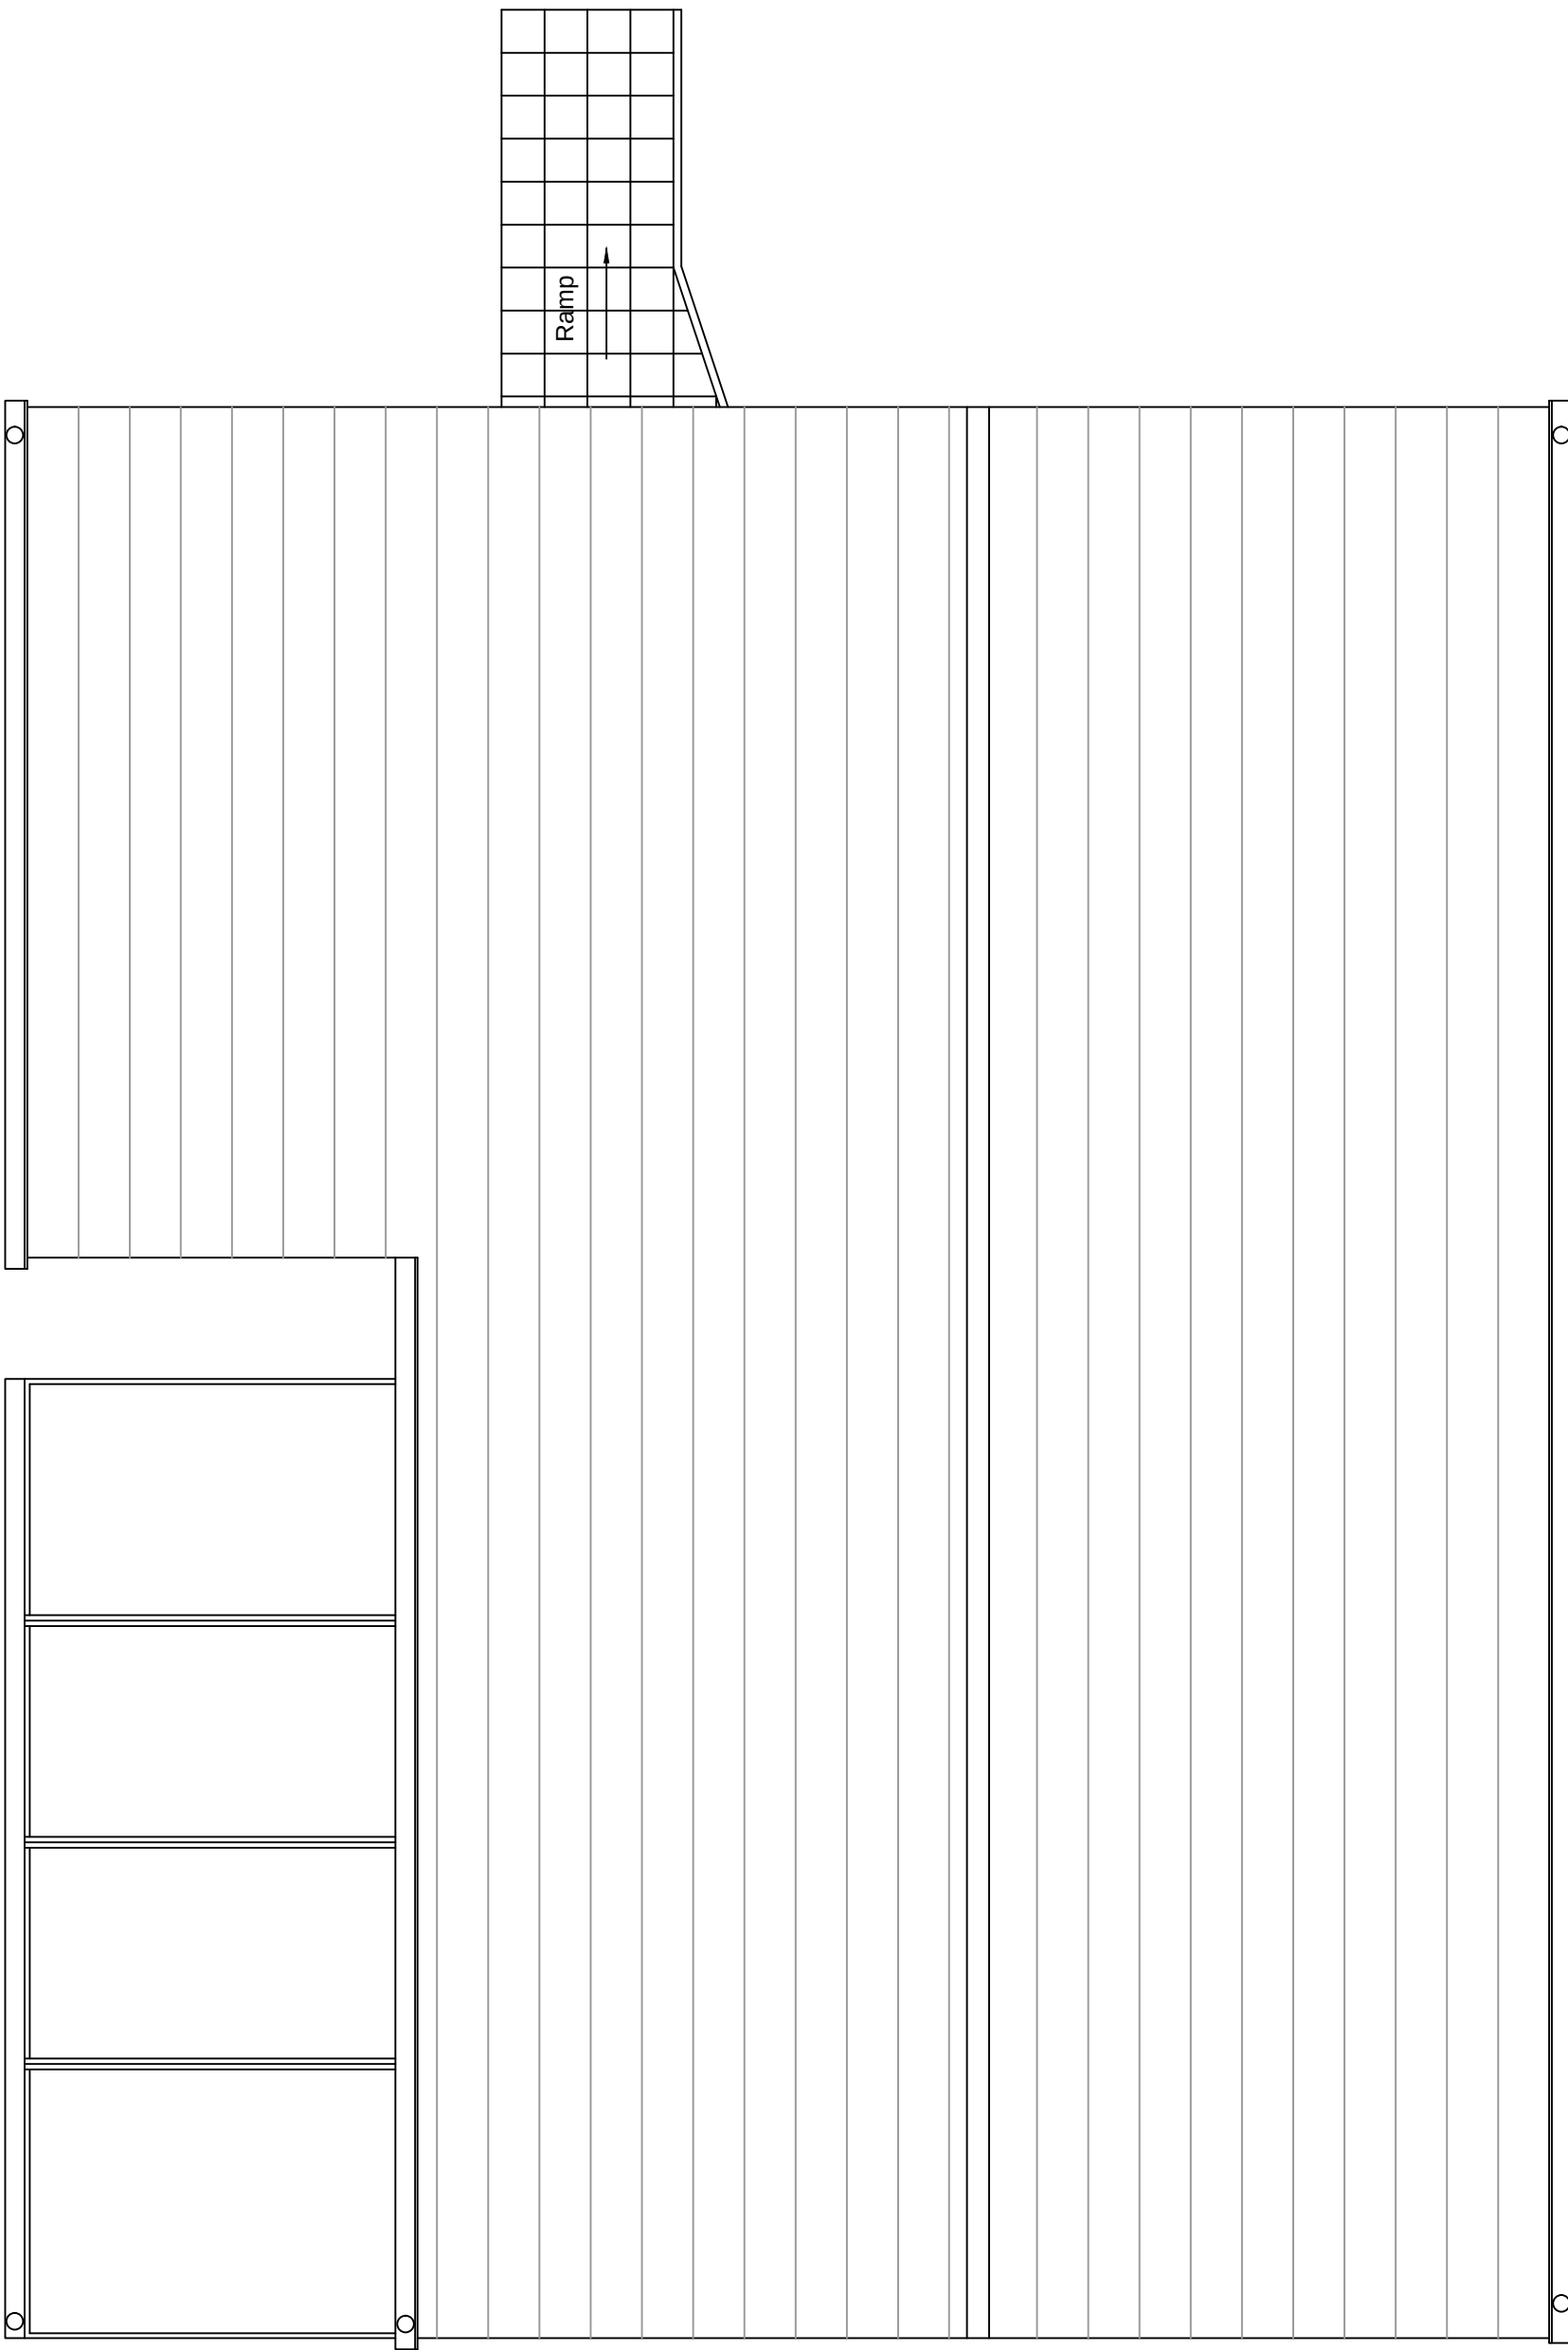

Existing
Roof Plan.

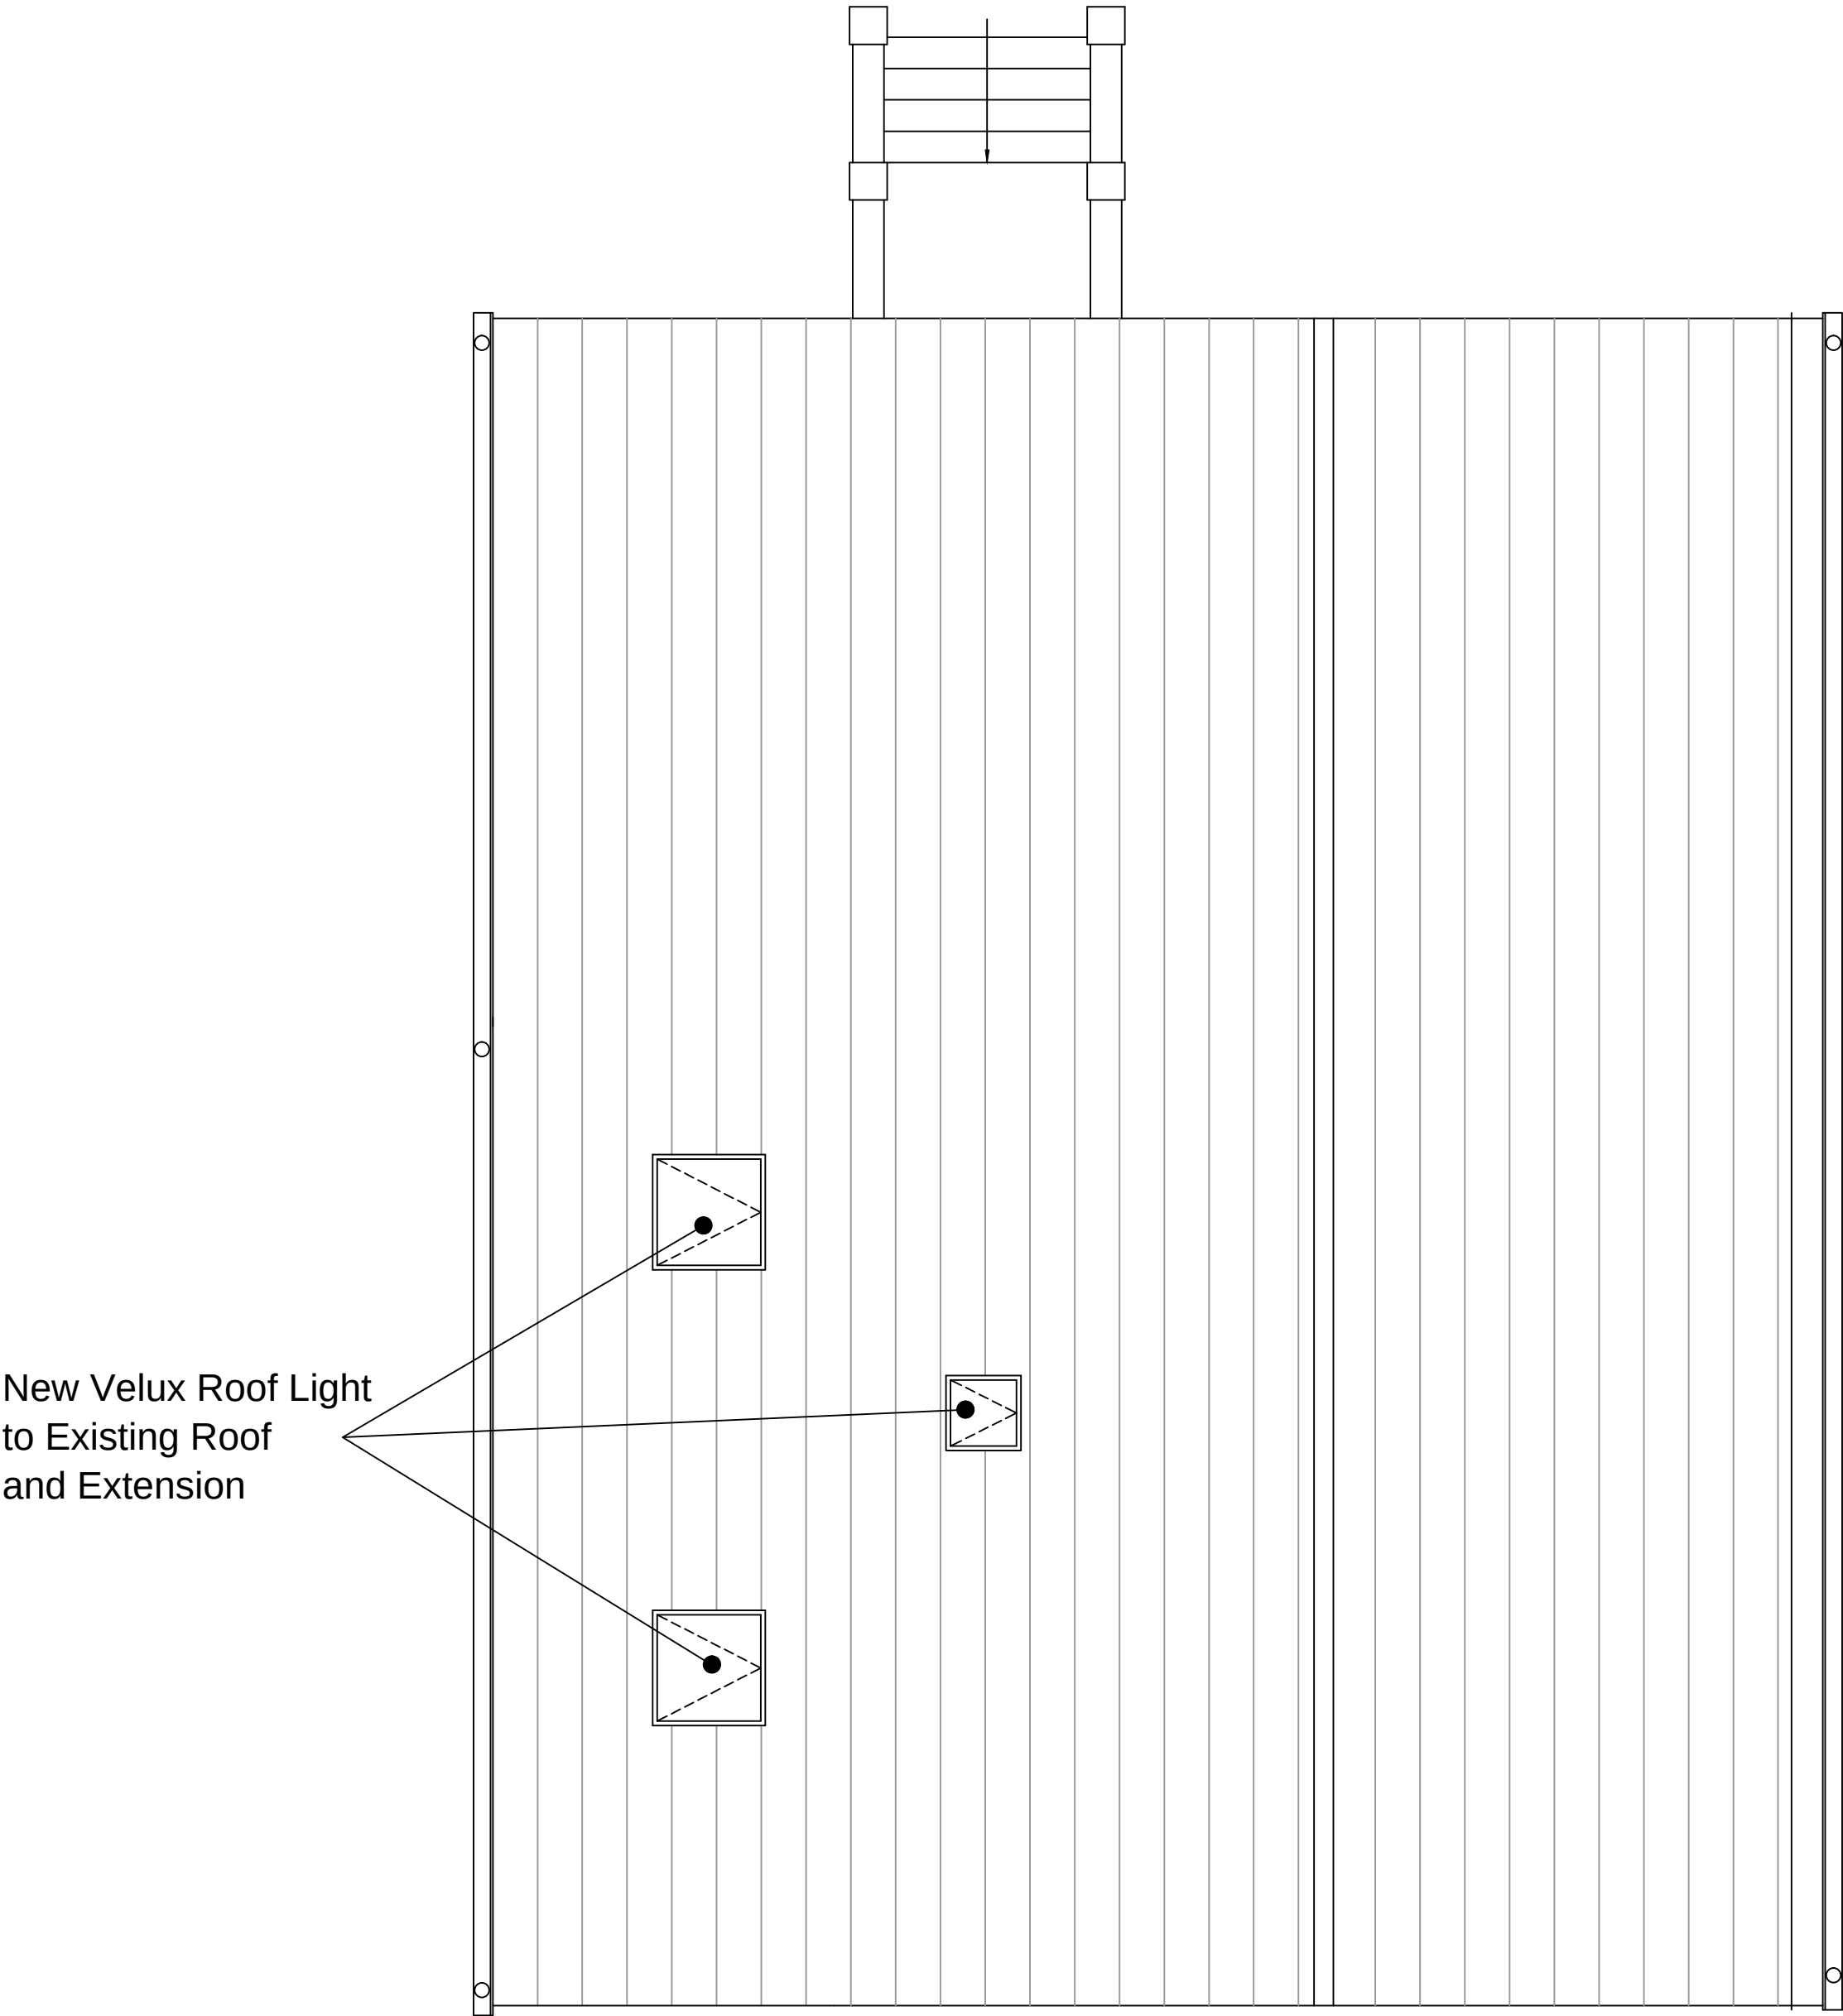

Proposed
Roof Plan.

A	March 2023	Roof Plan Amended	SJL
REV	DATE	REVISION	INITIALS
PROJECT TITLE:			
57 Delffordd Rhos Pontardawe Swansea. SA8 3EJ			
DRAWING TITLE:			
Existing and Proposed Roof Plans			
STATUS:			
Planning Application Drawing			
DATE:	DRAWN by:	CHECKED by:	
February 2023	SJL	HRL	
SCALE:	PAPER SIZE:	JOB NUMBER:	
1:50	A1	57DF	
DRAWING NUMBER:			REVISION
57DF/004			A