



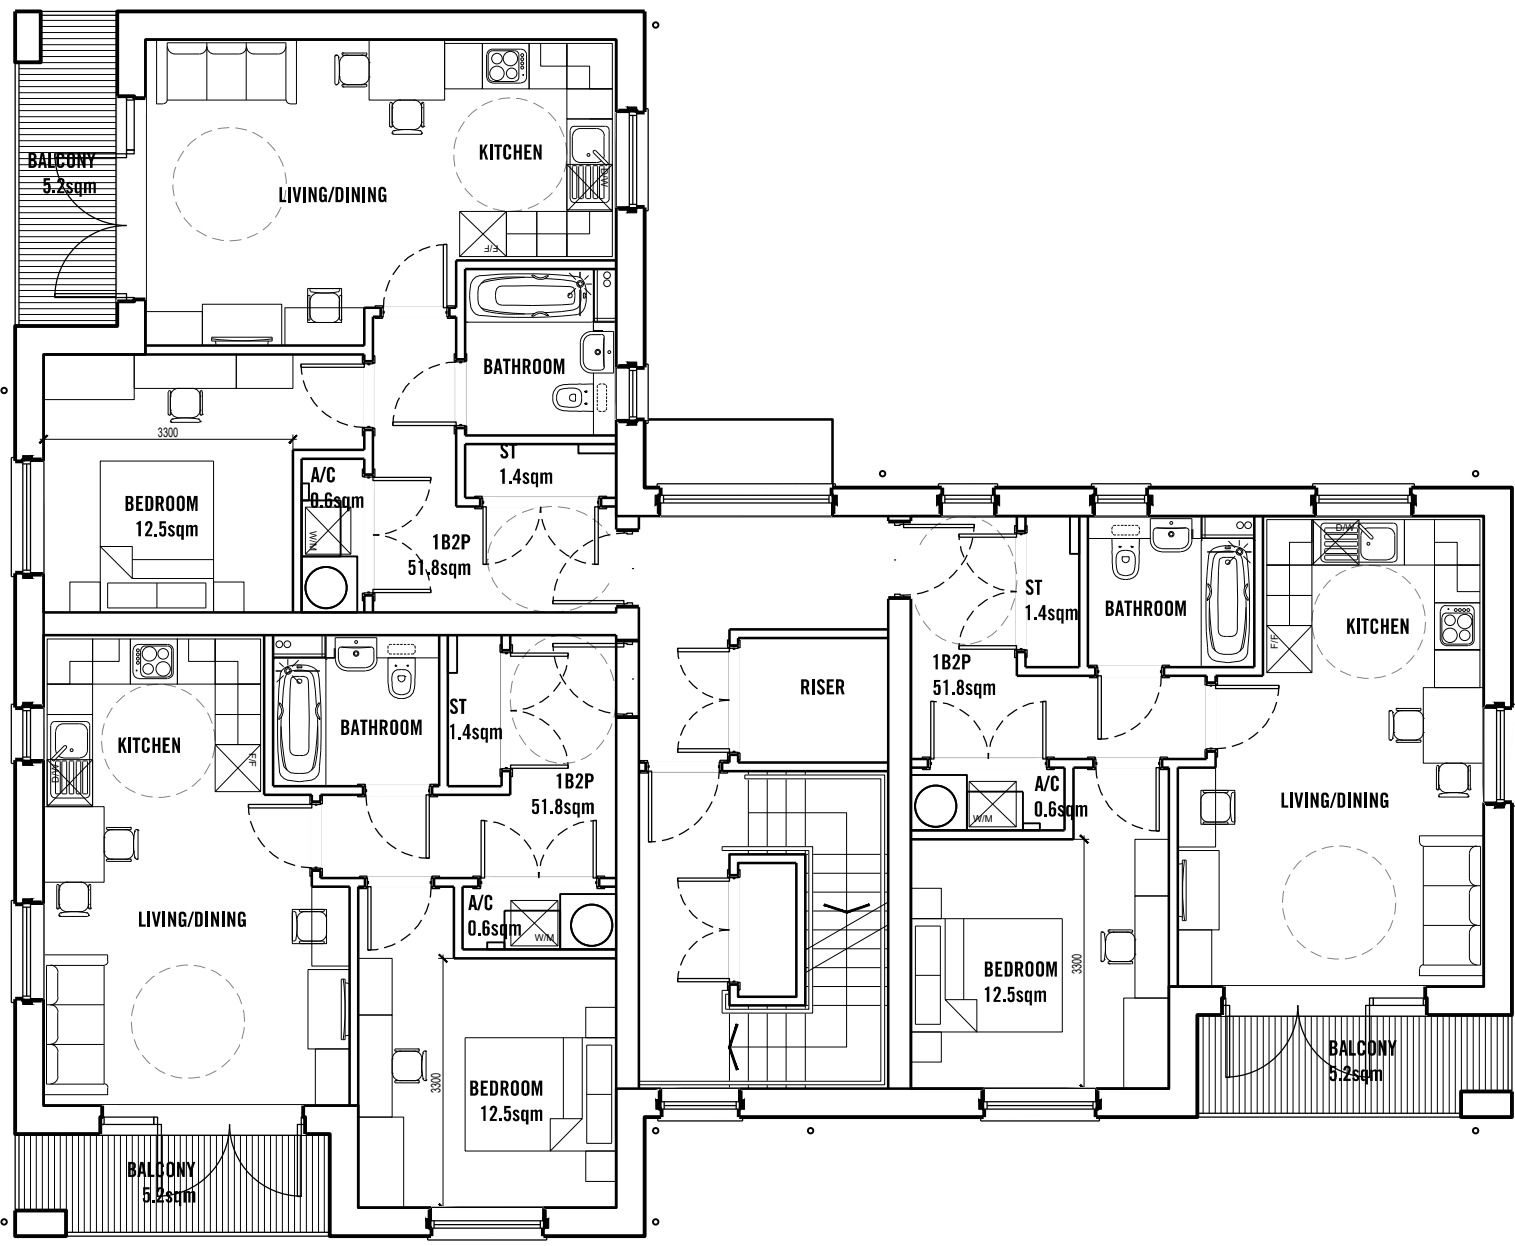

FIRST & SECOND FLOOR PLAN

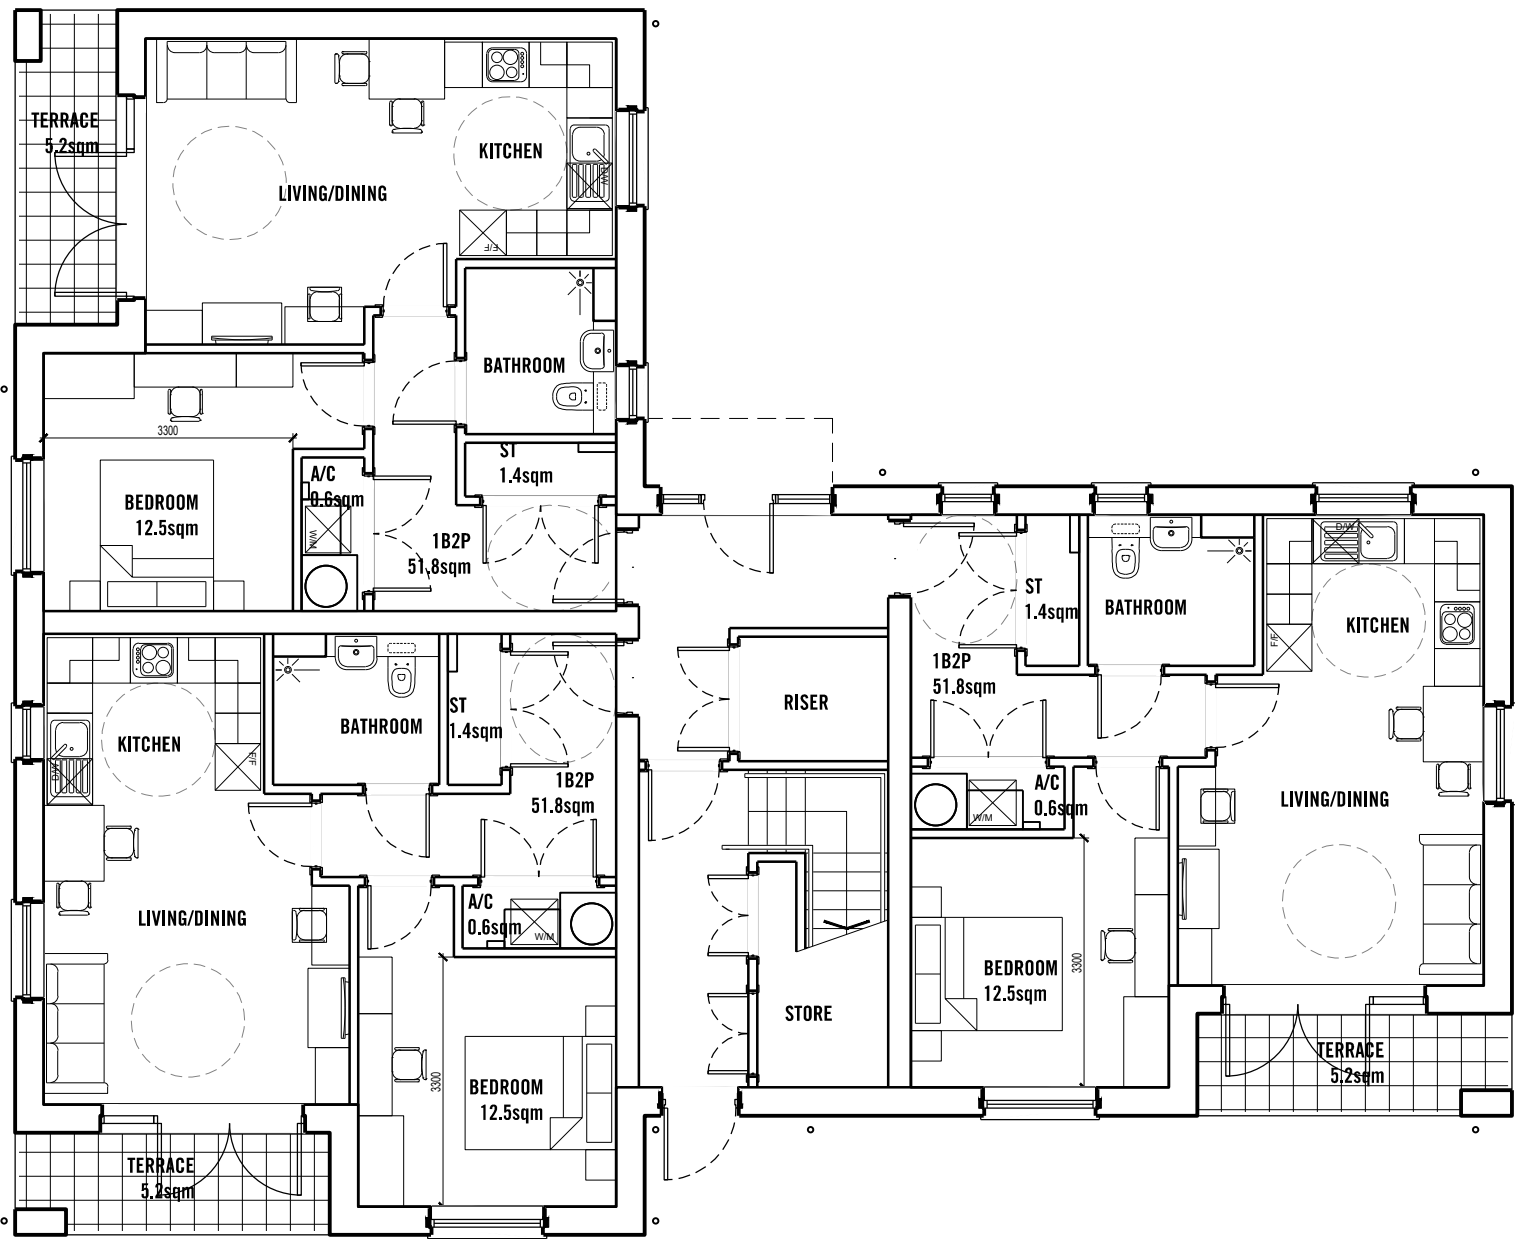


GROUND FLOOR PLAN

Wheelchair accessible dwellings

1B2P APARTMENT

Floor Area - 51.8m²
WDQR Requirement - 50m²
Storage Area - 2.0m² (In addition to area required for M&E)
WDQR Requirement - 1.5m²
External Amenity - 5.2m²

Layout designed to meet requirements of Lifetime Homes and WDQR 2021

 


FRONT ELEVATION



SIDE ELEVATION



REAR ELEVATION

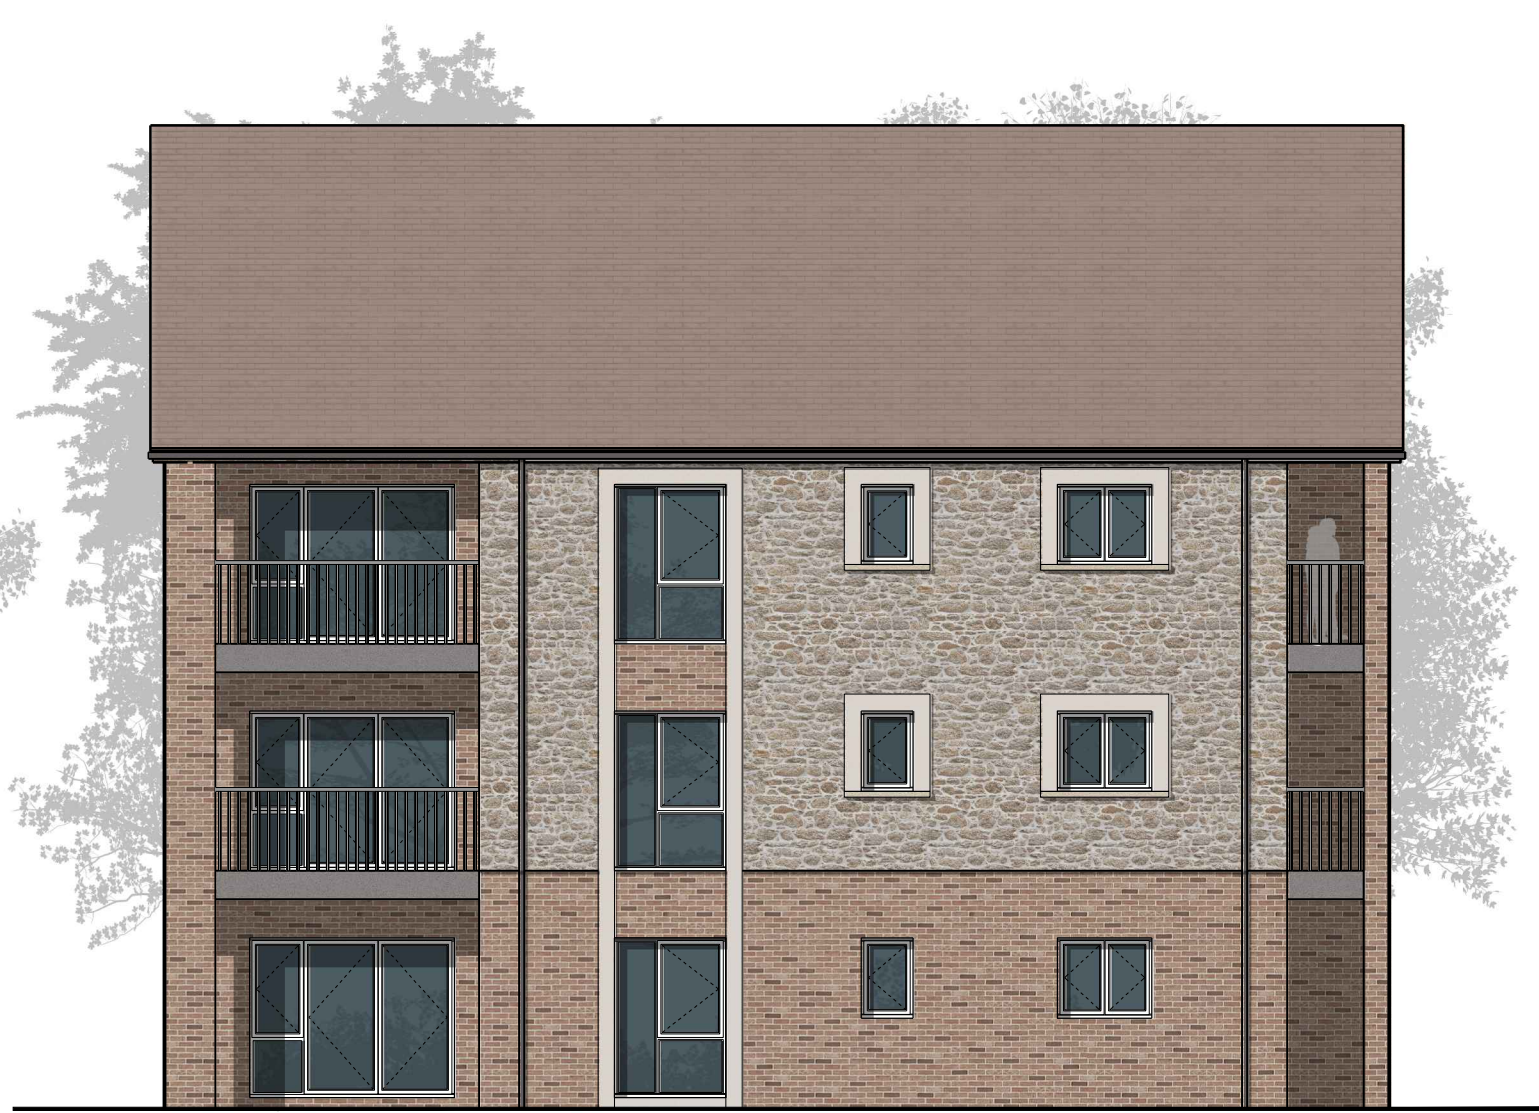

SIDE ELEVATION

This drawing is the copyright of Roberts Limbrick Ltd and should not be reproduced in whole or in part or used in any manner whatsoever without their written permission.
Do Not scale off this drawing, use only figured dimensions and report any discrepancies or omissions to the Architect immediately.

rev.	date	description
A	06/12/22	Elevations amended
B	22/12/22	Trees removed
C	09/02/23	Materials amended
D	22/02/23	Materials amended
E	02/03/23	Materials amended



Residential Development
Devonshire Place
Port Talbot

client
Linc Cymru

drawing
Apartment Floor Plans
& Elevations

status
PLANNING

ROBERTS LIMBRICK LTD

The Carriage Building, Bruton Way,
Gloucester, GL1 1DG
The Estates Office, 25 - 26 Gold Tops,
Newport, NP20 4PG
T. 03333 405 500
mail@robertslimbrick.com
www.robertslimbrick.com

Registered Office : England No. 06658029

scale
1:100 @ A1

date
JUN 2022

author
EP

project
10429 PL30

drg no.
E

rev.
E